



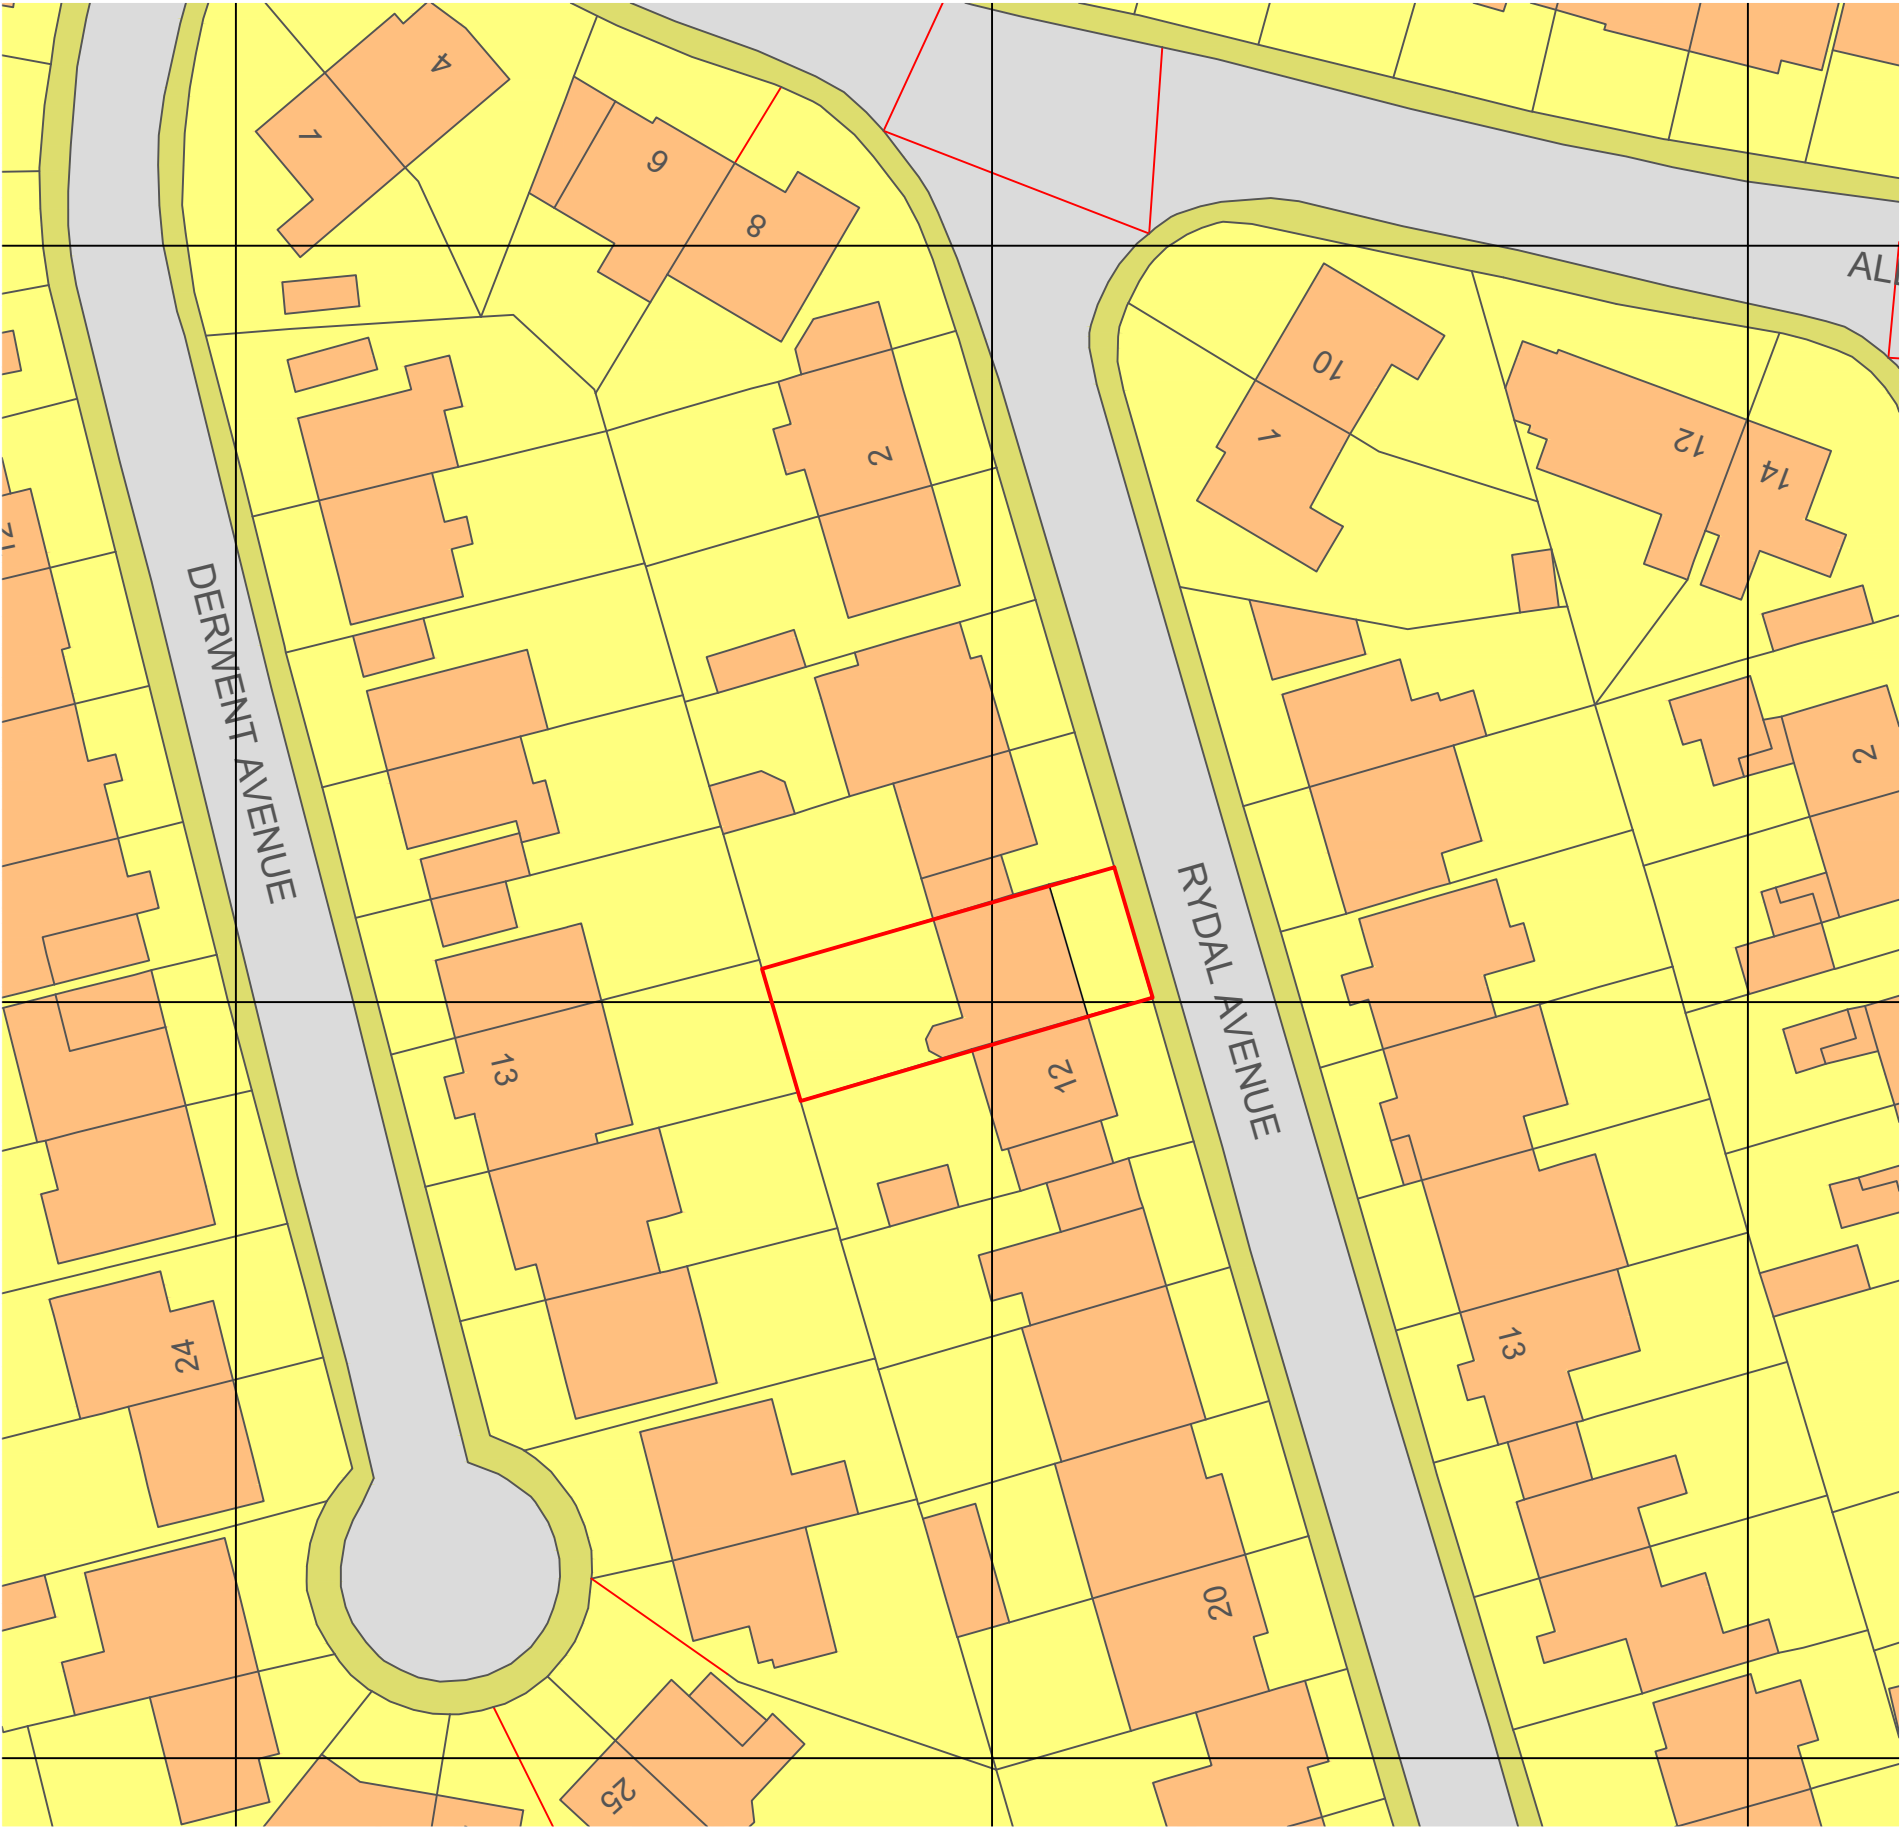

BLOCK PLAN 1:500@A3

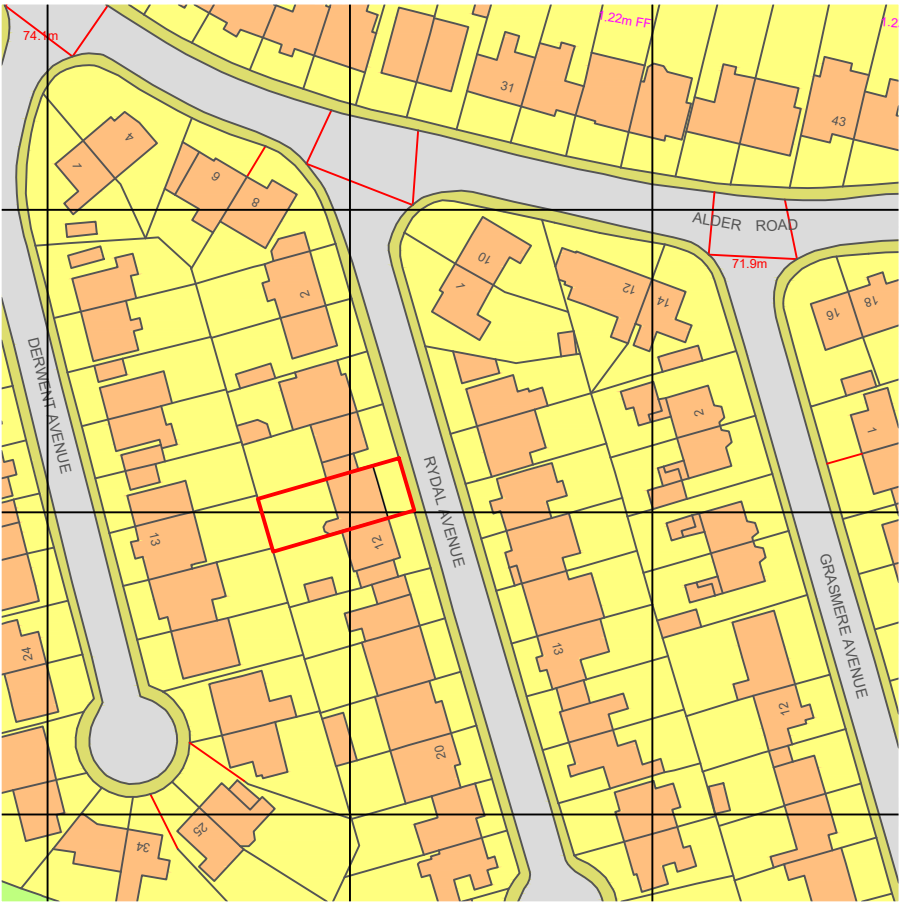

SITE LOCATION PLAN 1:1250@A3



Rev	Description	Date
Project Title		Client
10 Rydal Ave. Prescot		AL
		Description
		Block Plan
		Scale
		As stated
Date	By	Checked
Sept 2022	JW	PJ
Dwg	Rev	Job
05		ALO I



BWP CONSULTANTS
6 HEWITT STREET
MANCHESTER
M15 4GB
T: +44 (0) 161 236 8133
www.bwpconsultants.co.uk