



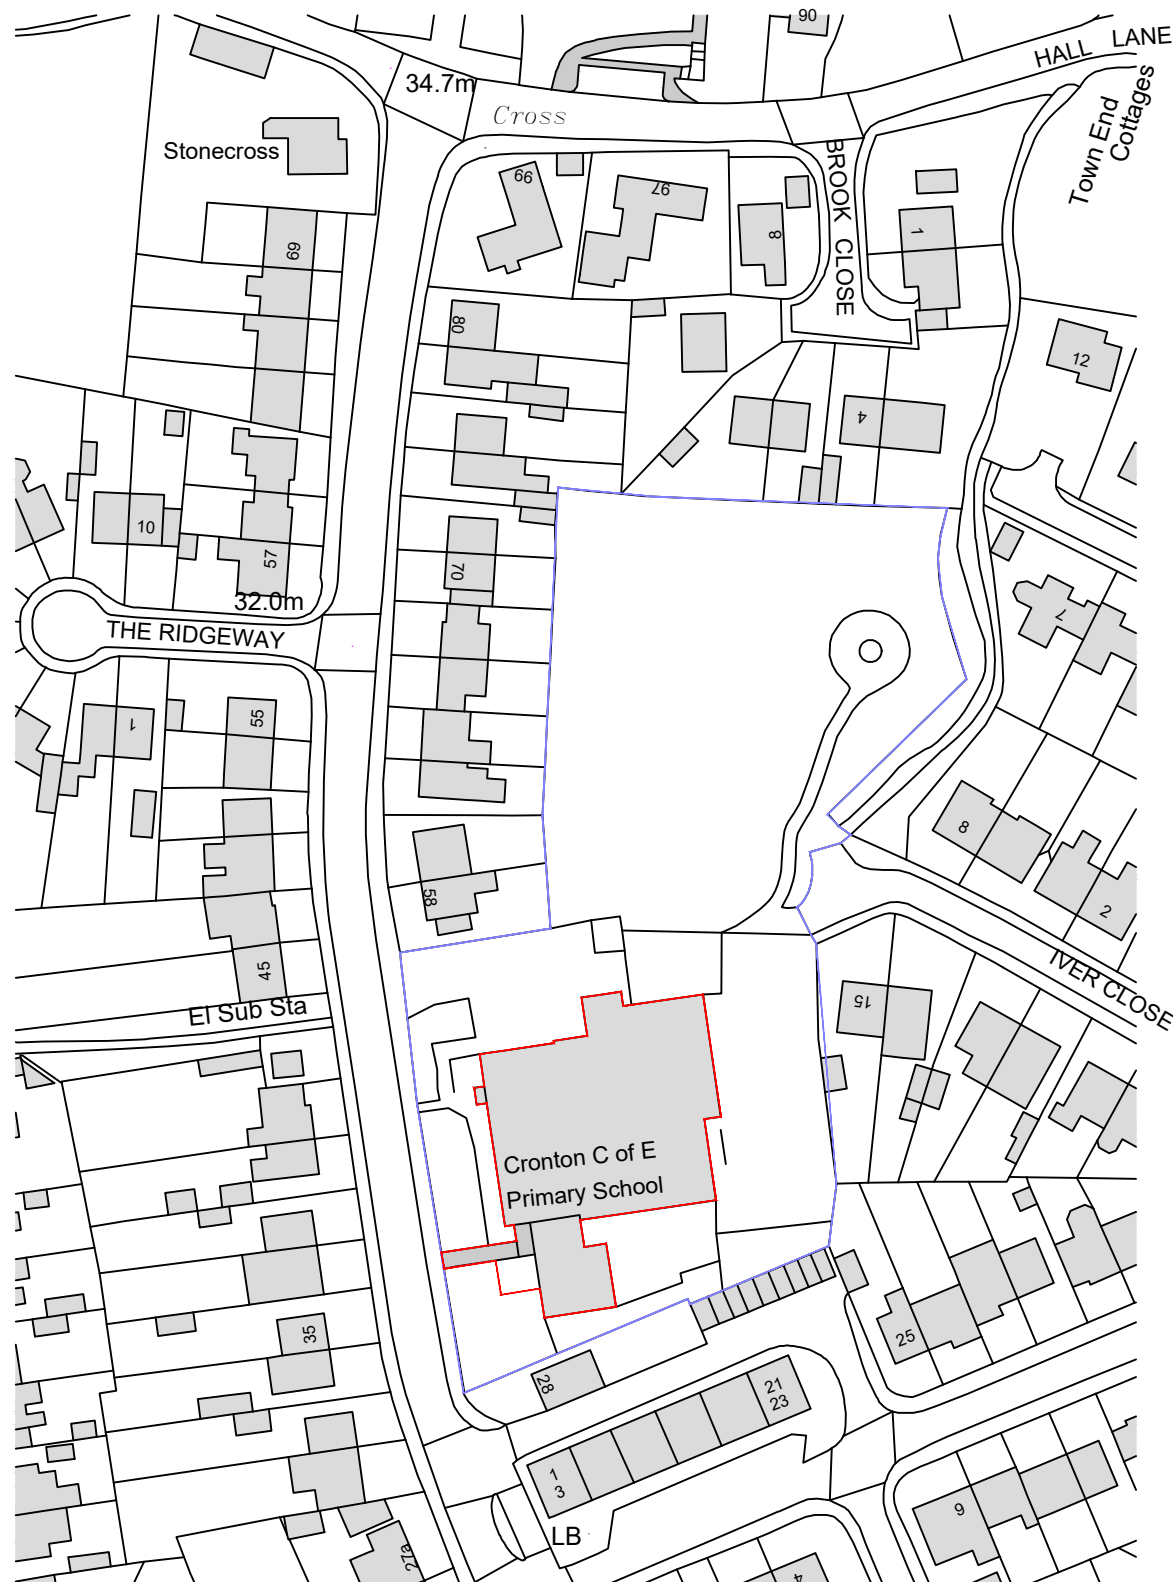

Ordnance Survey, (c) Crown Copyright 2025. All rights reserved. Licence number 100022432

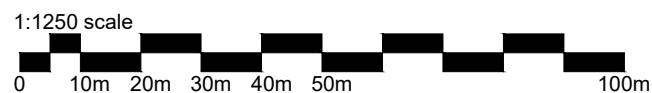

NOTES:

- Key
- Site Boundary
 - Land Boundary

REV	DATE	DESCRIPTION	DRN	CHK	APP
Rev	Date	Description	Dm	Ch	App

Client
The Board of Governors
Cronton C of E Primary School



PROJECT:
Nursery Extention

Site	Client
Cronton C of E Primary School Cheshire, WA8 5DF	The board of Governors Cronton C of E Primary School Smithy Lane, Cronton, Widness Cheshire, WA8 5DF 0151 424 3881 0151 420 5398 crontonce.de@knowsley.gov.uk www.cronton.wordpress.com



Registered office:
ARCADIS
80 Fenchurch St,
London
EC3M 4BY

Coordinating office:
Suite 1A
Four Piccadilly Place
Manchester
M1 3BN
Tel: 44 (0)161 245 8700

www.arcadis.com

TITLE:
Location Plan

Designed	FK	Signed	Date Apr 25
Drawn	FK	Signed	Date Apr 25
Checked	GW	Signed	Date Apr 25
Approved	GW	Signed	Date Apr 25
Scale:	1:1250	Datum:	
Original Size:	A3	Grid:	
Suitability Code:		Project Num	30279911-222

Suitability Description:
Planning

Drawing Number:	Revision:
30279911-222-05	