



Revisions / Notes:

- A **Vertical Extruded Cladding** - Timber rainscreen cladding. Colour/ Spec tbc. All to the approval of LAPO.
- B **Signage** - Polyester powder coated galvanized steel shapes. Colour/ Spec tbc. All to the approval of LAPO.
- C **Brick** - Facing brick. Colour/ Spec tbc. All to the approval of LAPO.
- D **Roof** - Sika Sarnafil single ply membrane finish with hidden RW goods. Colour/ Spec tbc. All to the approval of LAPO.
- E **Timber Brise Soleil** - Timber hit and miss brise soleil rainscreen cladding with window behind. Colour/ Spec tbc. All to the approval of LAPO.
- F **Timber External Canopy** - Traditional timber external with polycarbonate clear roof. Colour/ Spec tbc. All to the approval of LAPO.
- G **External Doors/ Windows** - Aluminum polyester powder coated double glazed panel doors/ window. Colour/ Spec tbc. All to the approval of LAPO.
- H **Render** - External coloured K-Render. Colour tbc. All to the approval of LAPO.
- I **Window Panel** - Polyester powder coated aluminum shapes panel. Aluminum polyester powder coated double glazed fixed panel window. Colour/ Spec tbc. All to the approval of LAPO.
- J **Vertical Flat Cladding** - Flat timber tongue and groove panel cladding. Colour/ Spec tbc. All to the approval of LAPO.
- K **Electronic Gates/ Boundary Fence** - Polyester powder coated galvanized steel gates. 'Hit and Miss' polyester powder coated galvanized steel. Colour tbc. All to the approval of LAPO.


Please refer to design and access statement for further information and specification on materiality.

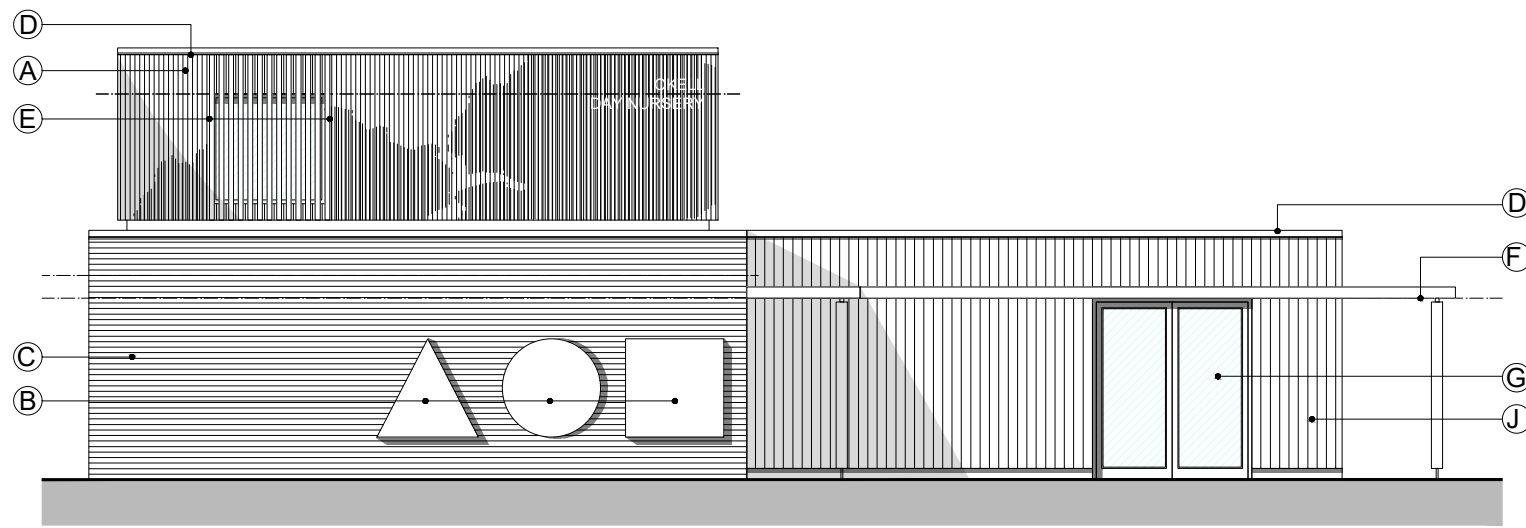


Proposed Elevation A-A (Stand Alone)
Scale 1:100

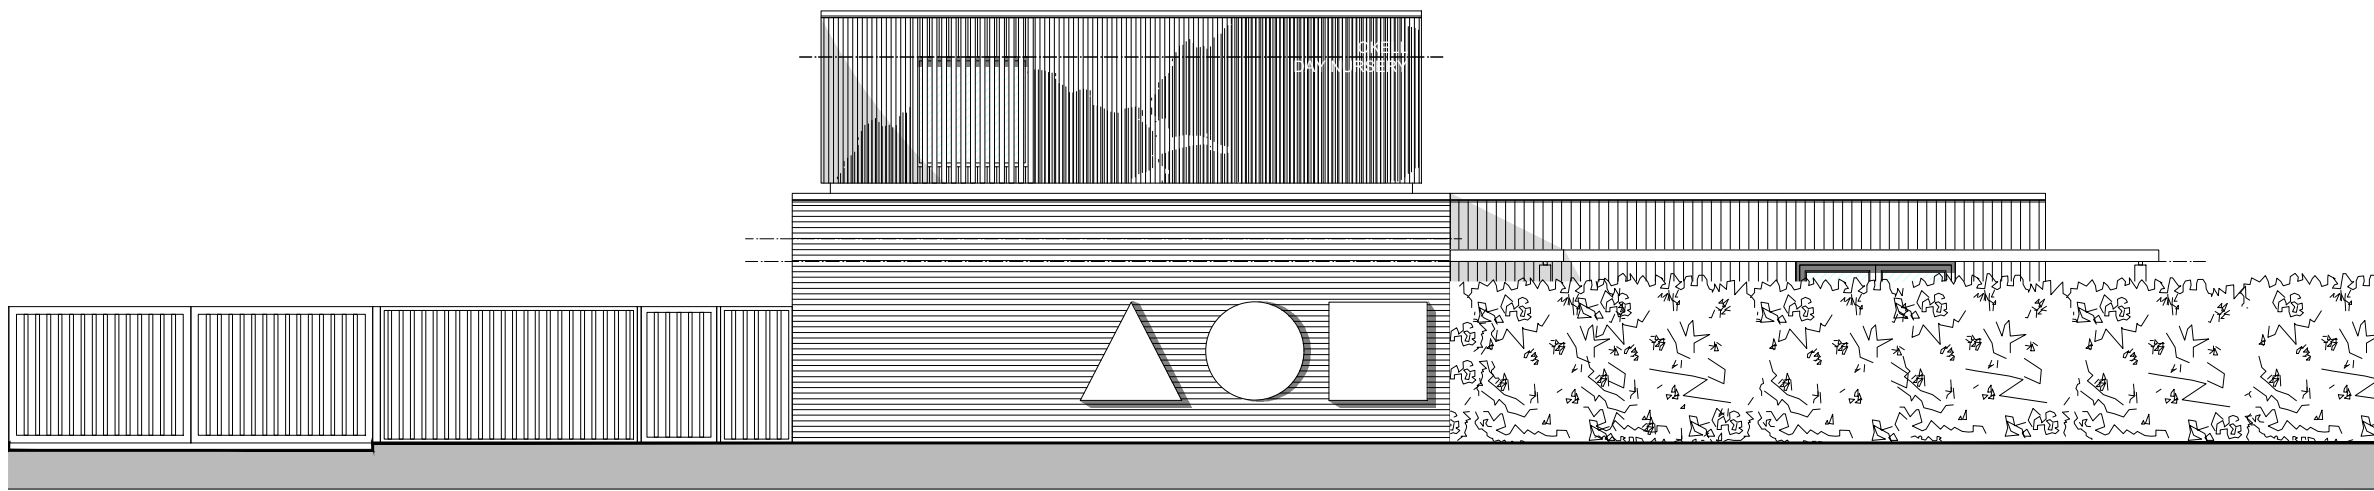


Proposed Elevation A-A (Contextual)
Scale 1:100

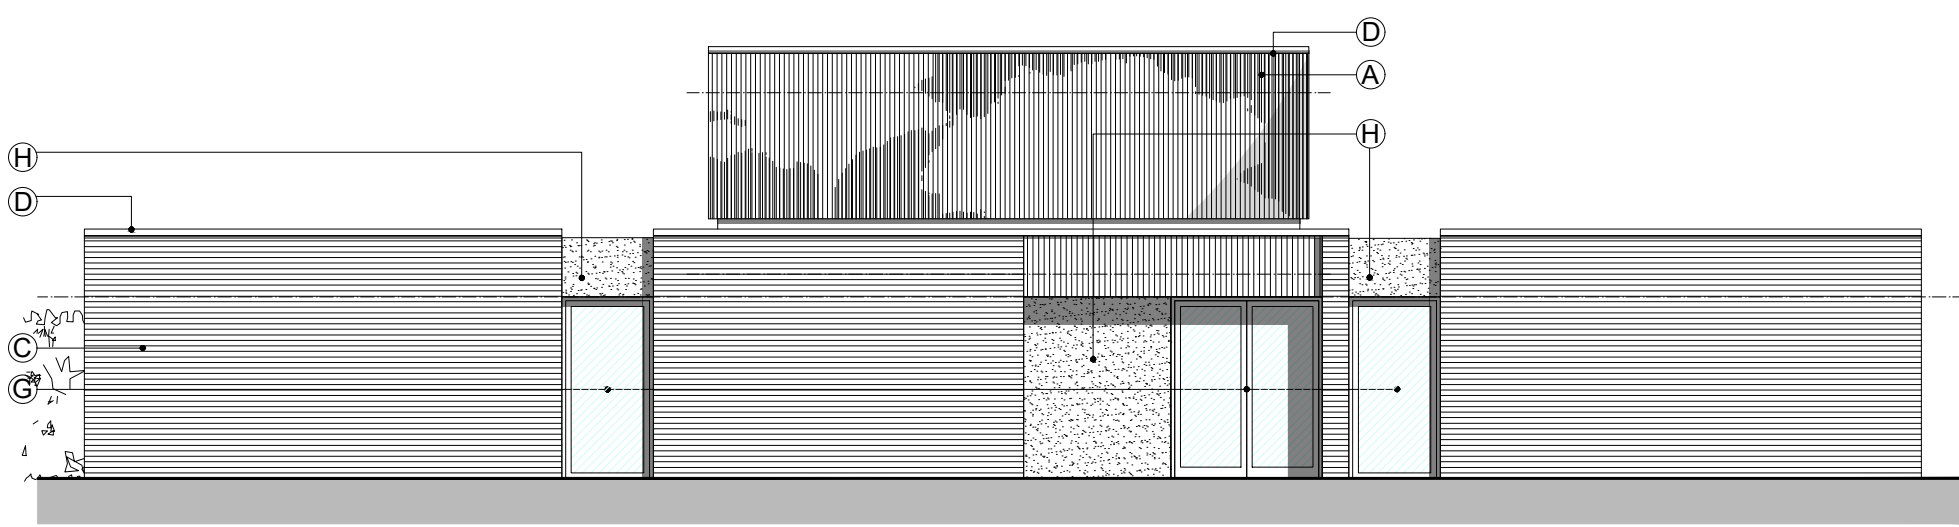


Proposed Elevation B-B (Stand Alone)
Scale 1:100

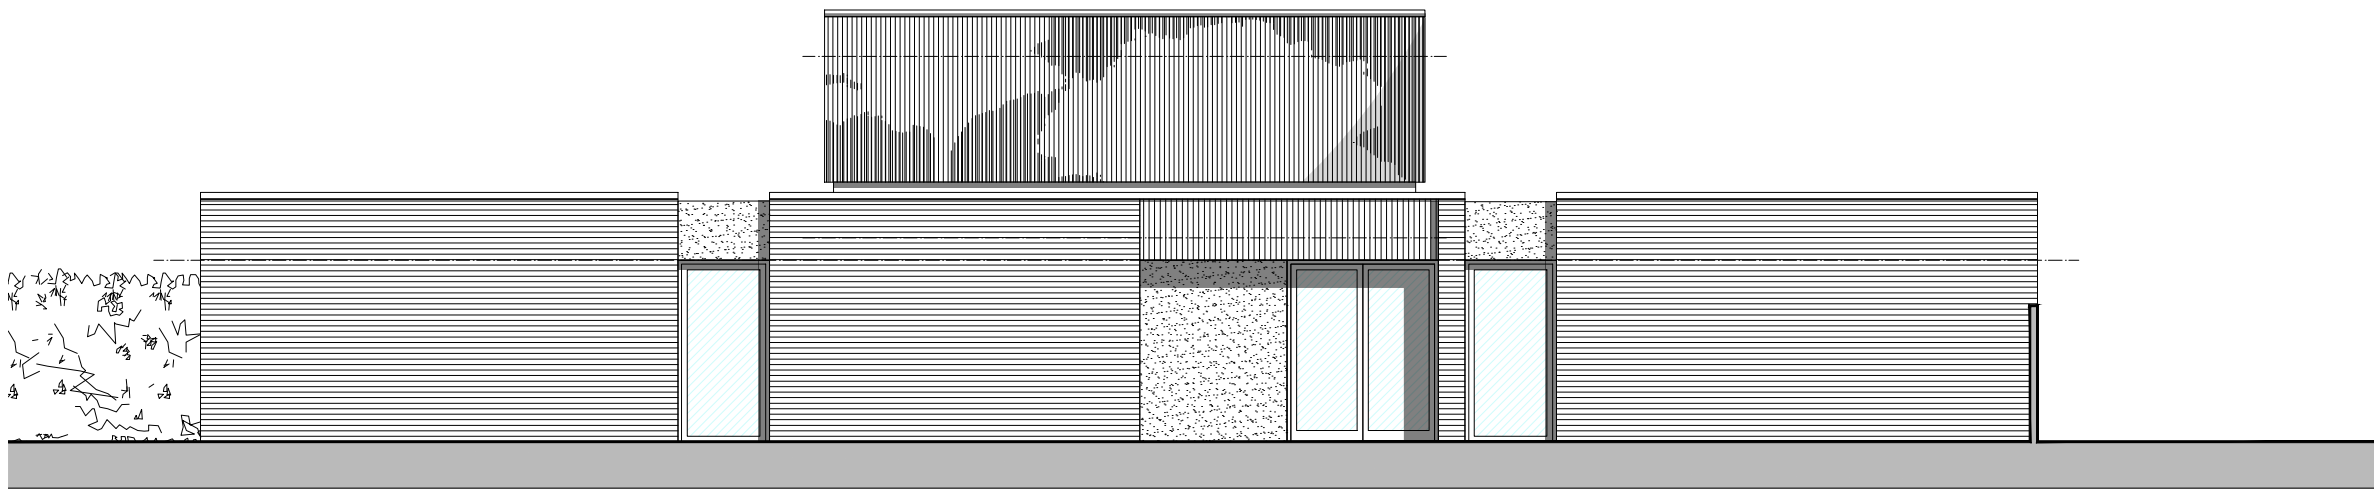


Proposed Elevation B-B (Contextual)
Scale 1:100

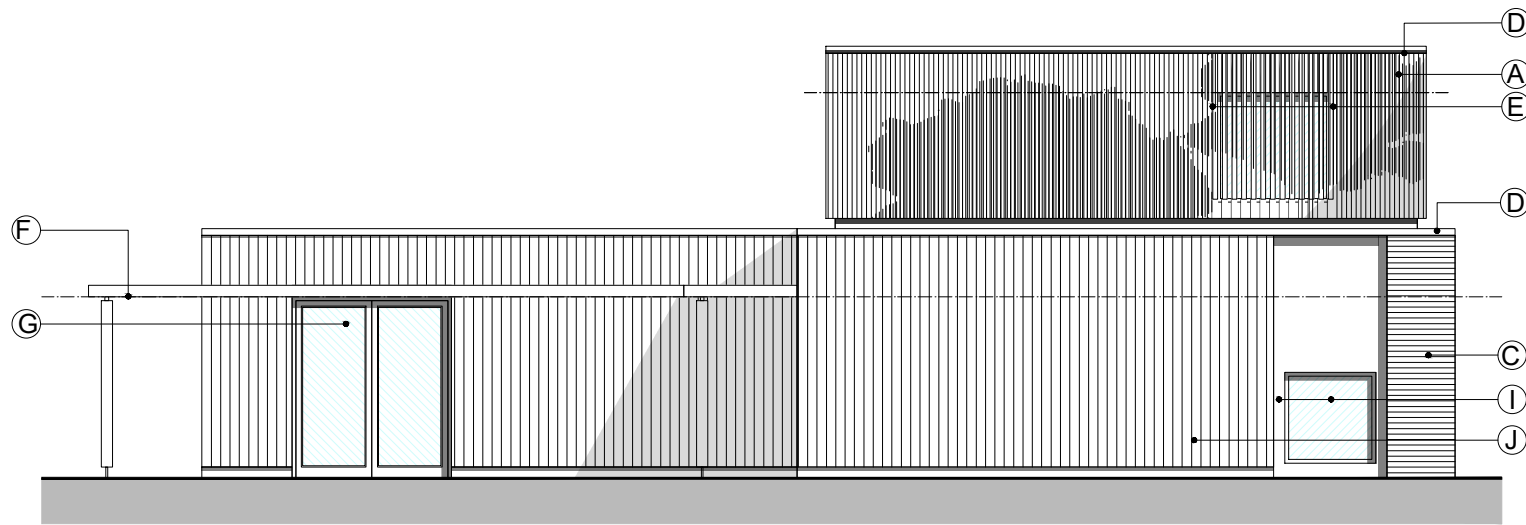


Proposed Elevation C-C (Stand Alone)
Scale 1:100

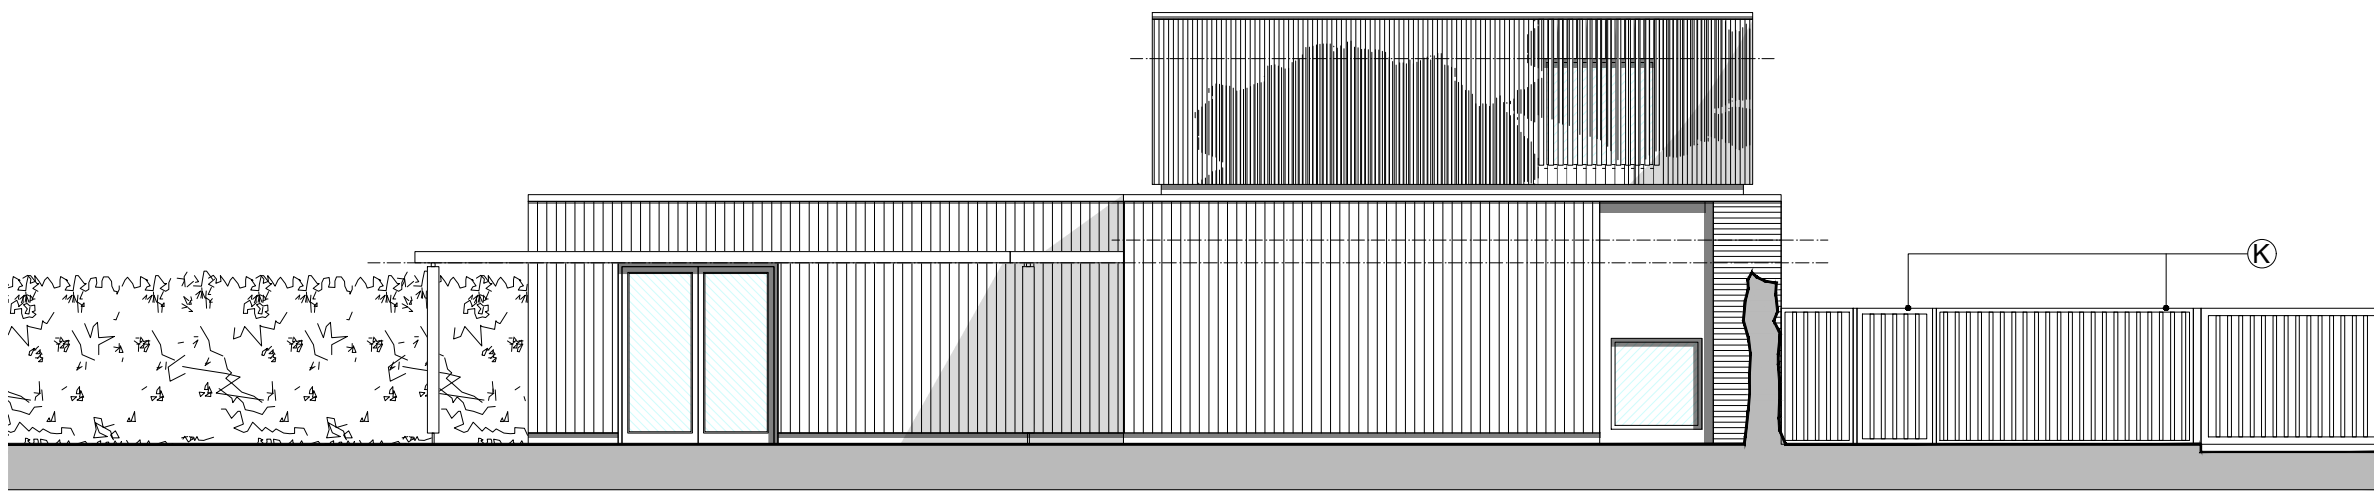


Proposed Elevation C-C (Contextual)
Scale 1:100

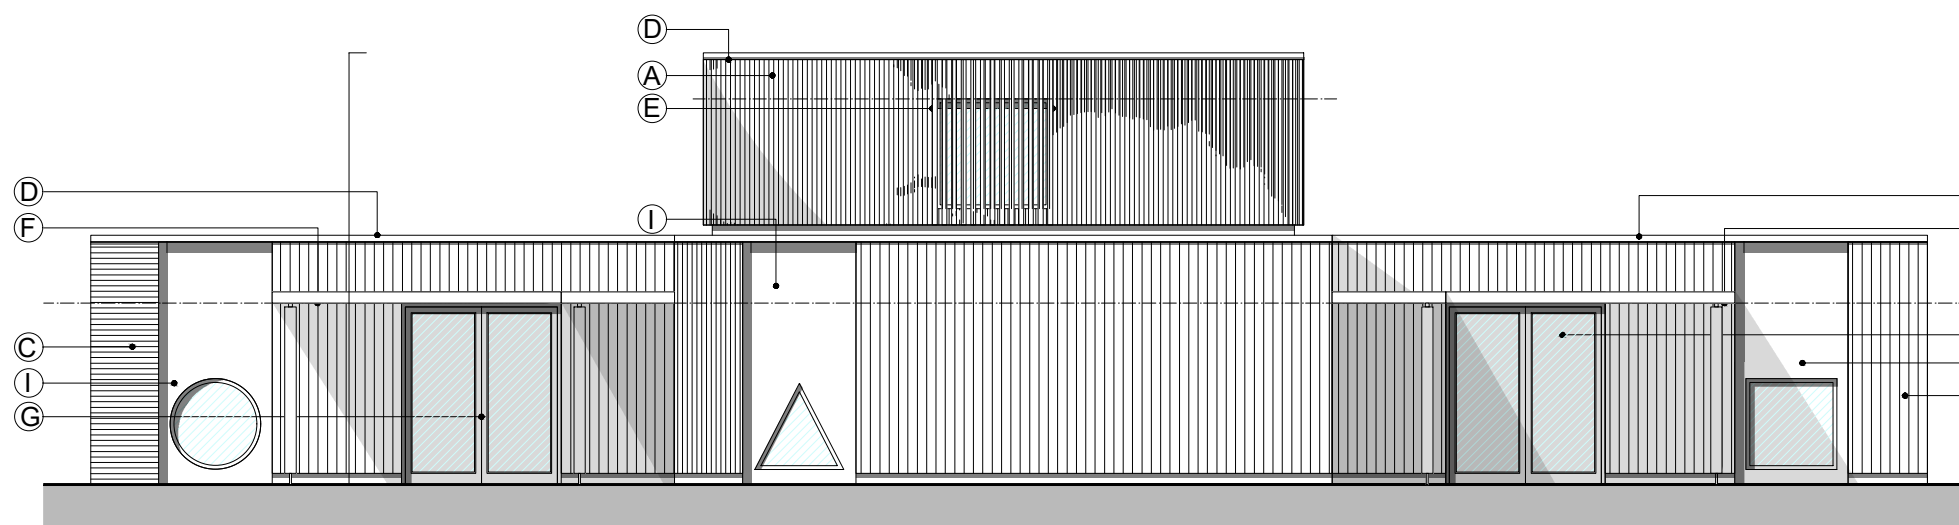

Proposed Elevation D-D (Stand Alone)
Scale 1:100

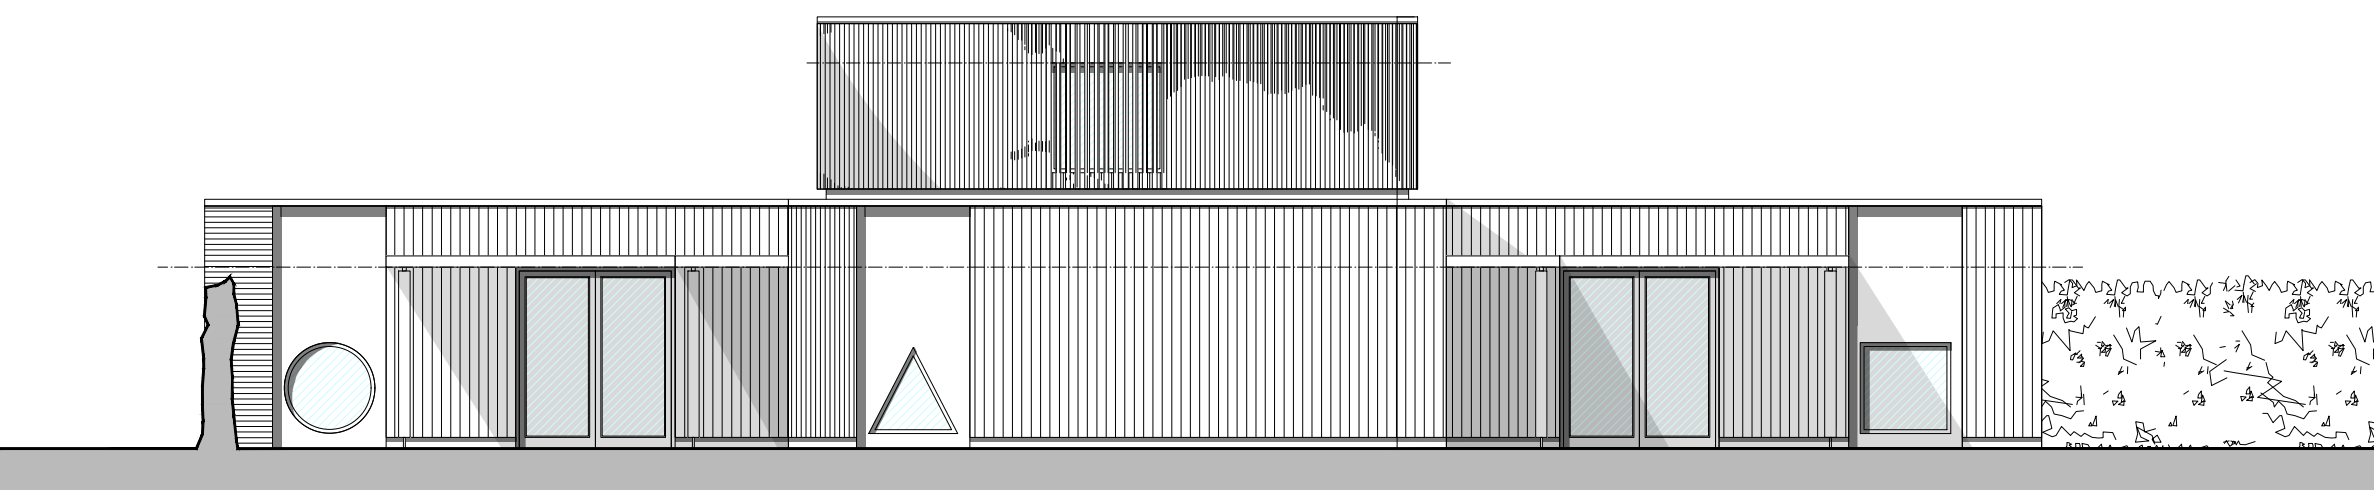

Proposed Elevation D-D (Contextual)
Scale 1:100

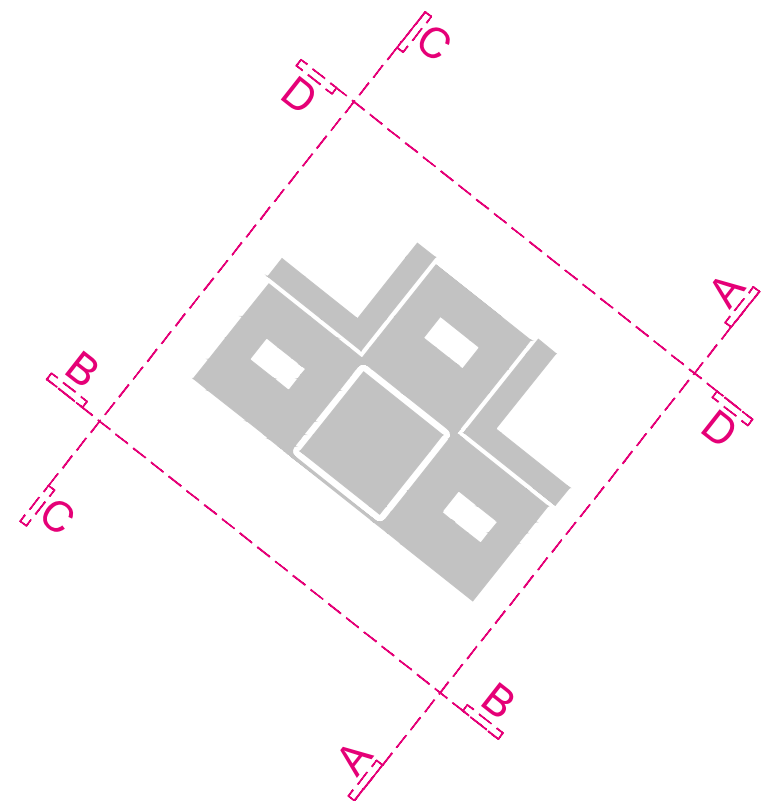

Scale Bar (metres)
0 1 2 5

Job Title:	Okell Drive		
Purpose:	Planning Permission		
Client:	Rockbourne Day Nursery		
Date:	September 2024		
Drawing Title:	Proposed Elevations		
Drawn By:	VWJJ	Checked By:	
Scale:	1:100	Paper Size:	A1
Job Number:	24.027	Draw No:	005
		Rev:	