





Revisions / Notes:

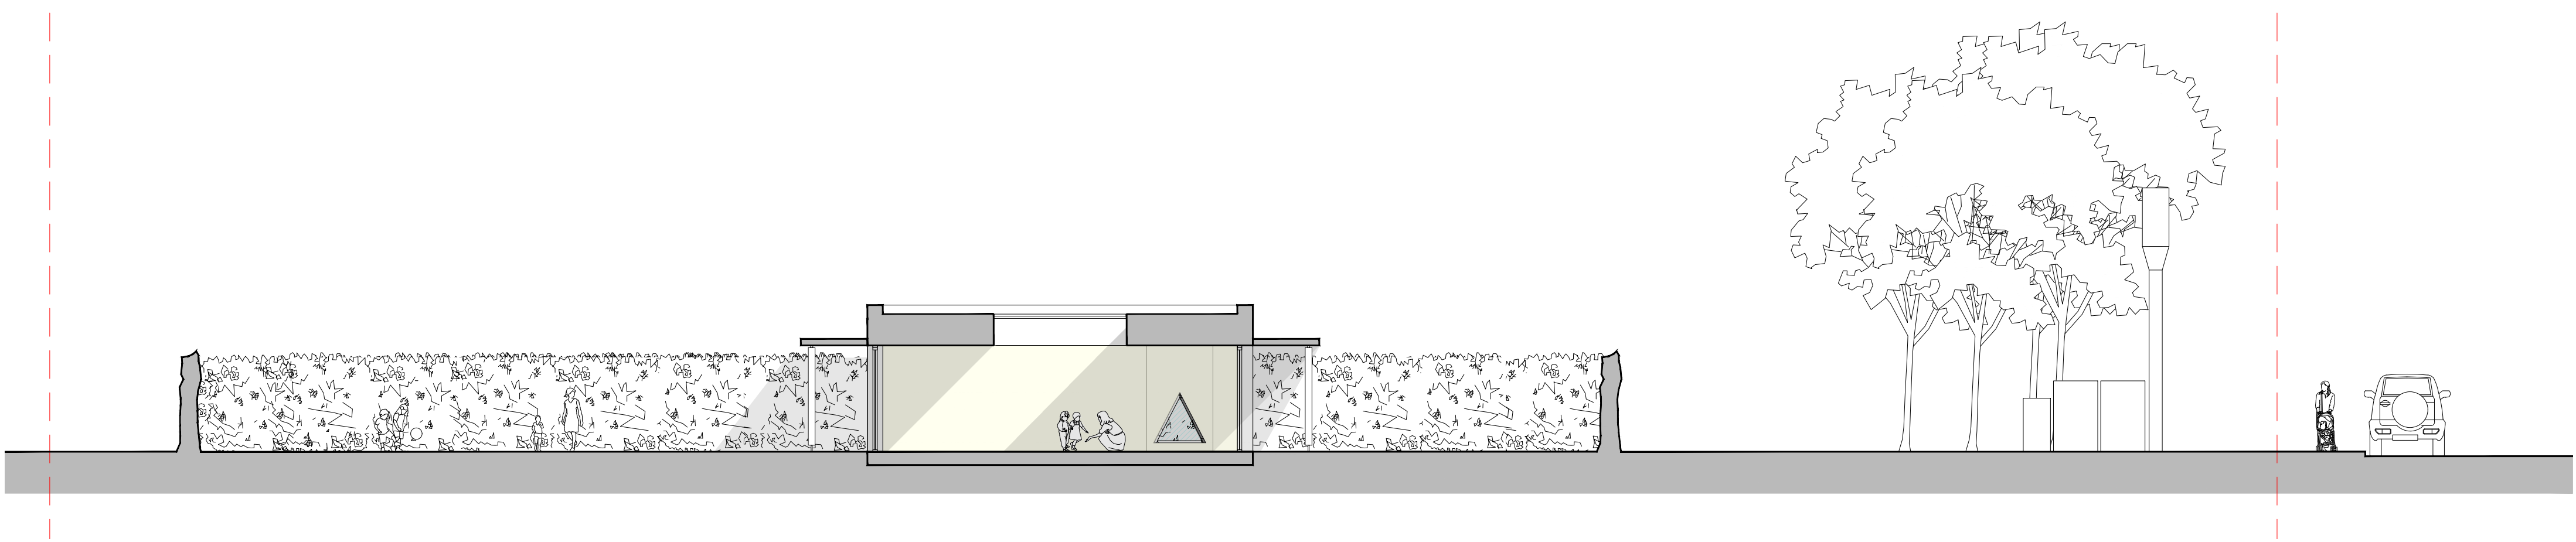

Proposed Section A-A
Scale 1:100

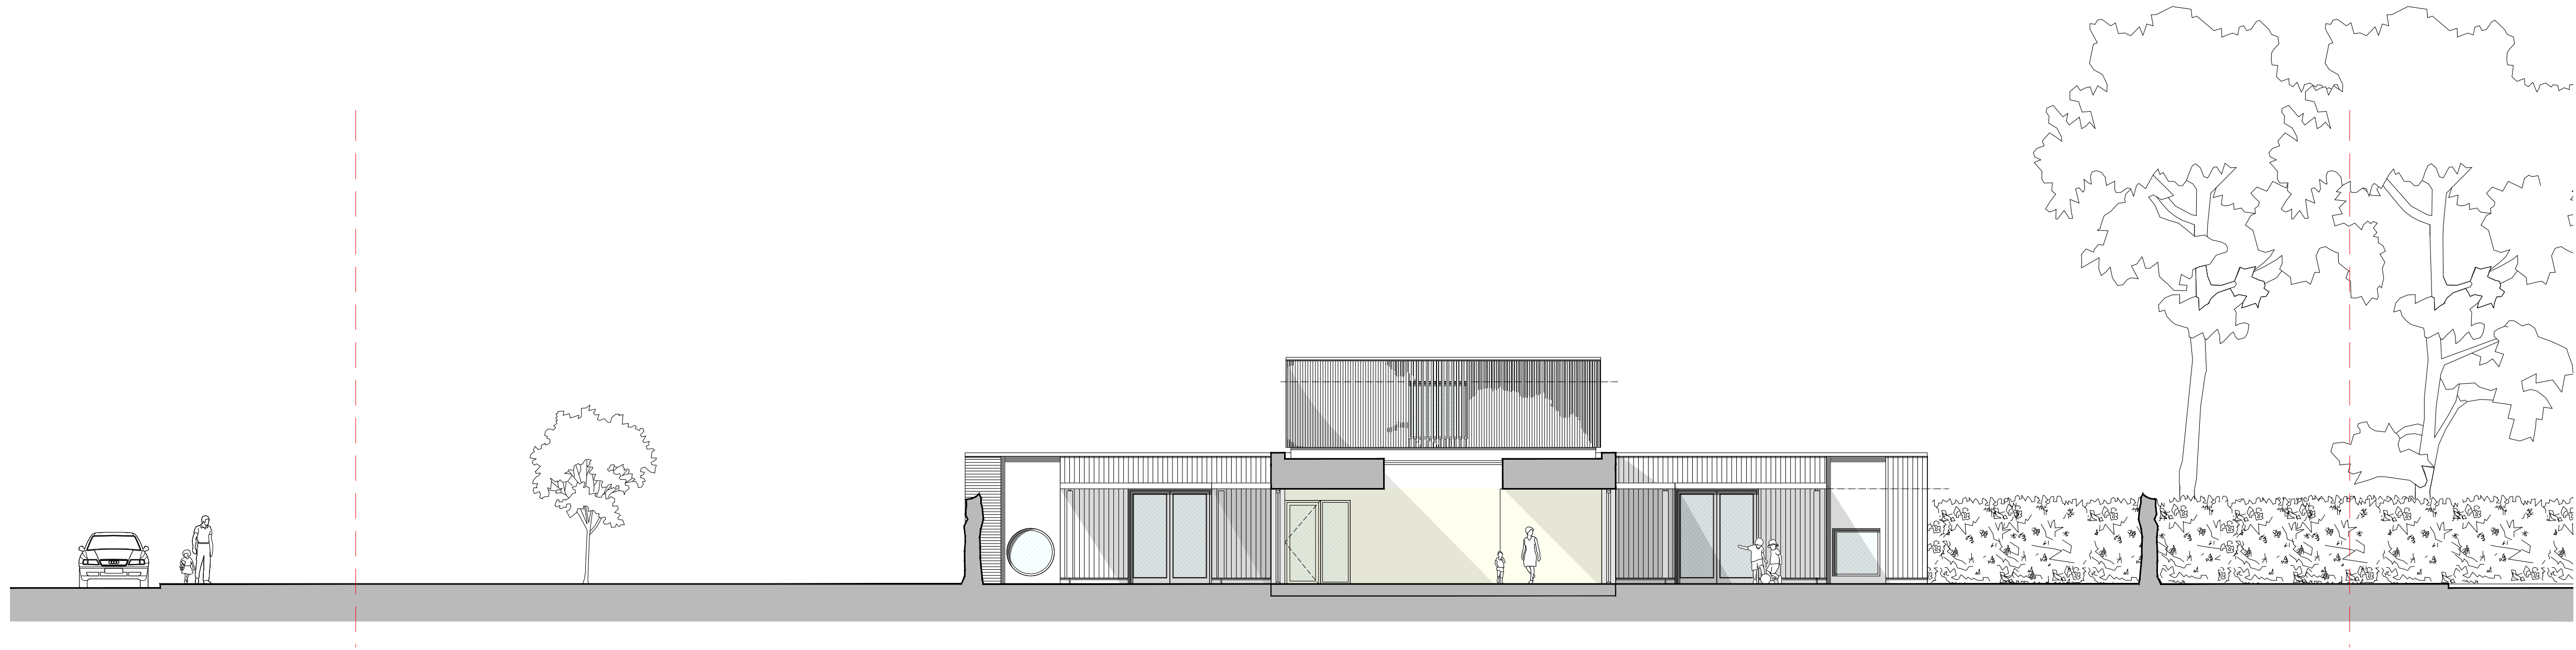

Proposed Section B-B
Scale 1:100

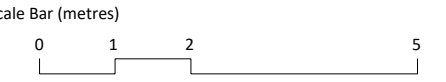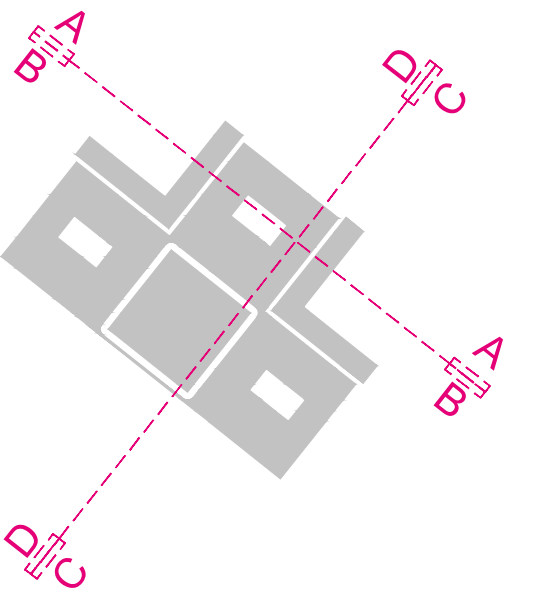

Job Title:	Okell Drive		
Purpose:	Planning Permission		
Client:	Rockbourne Day Nursery		
Date:	September 2024		
Drawing Title:	Proposed Sections		
Drawn By:	VWJJ	Checked By:	
Scale:	1:100	Paper Size:	A1
Job Number:	24.027	Draw No:	006
		Rev:	