




Existing Context Elevation A - A (Okell Drive)  
Scale 1:200

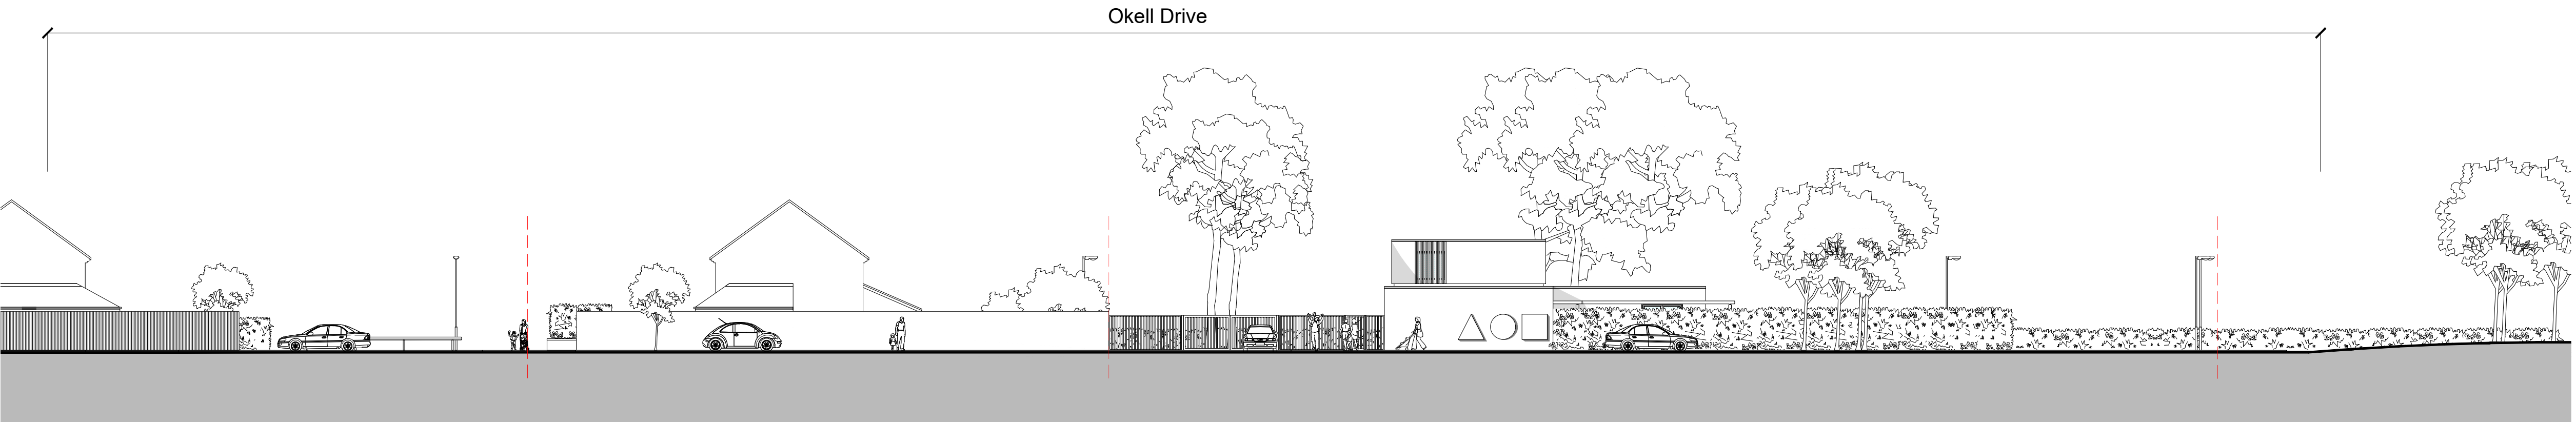


Proposed Context Elevation A - A (Okell Drive)  
Scale 1:200

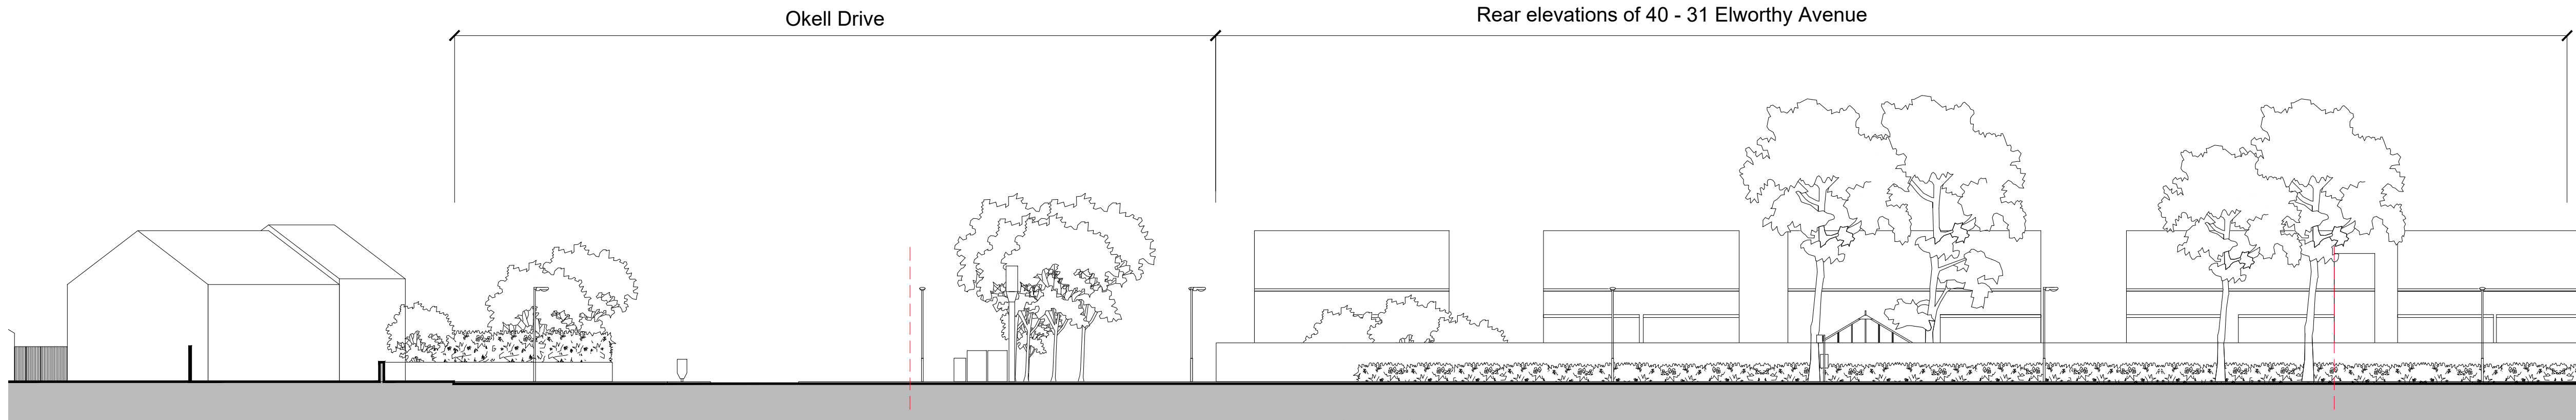

Existing Context Elevation B - B (Church Road)  
Scale 1:200

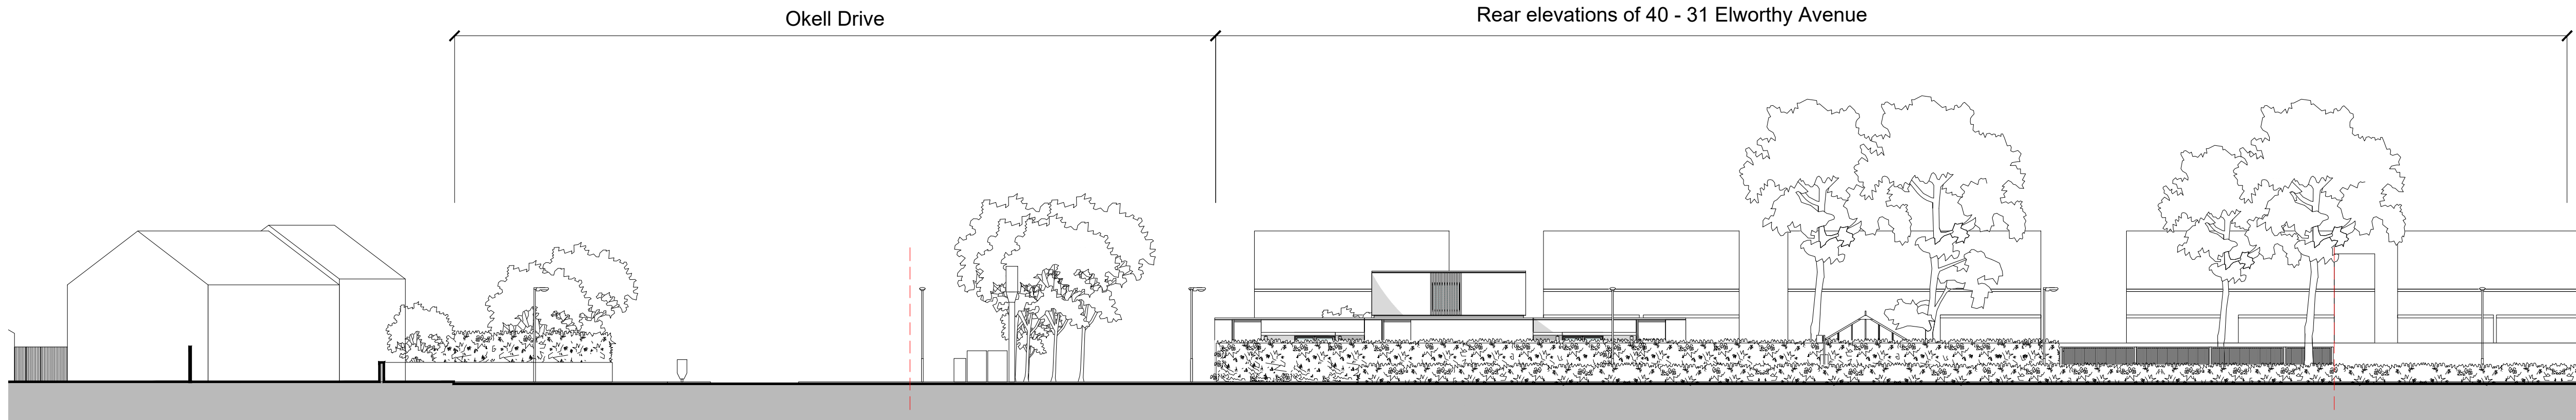

Proposed Context Elevation B - B (Church Road)  
Scale 1:200

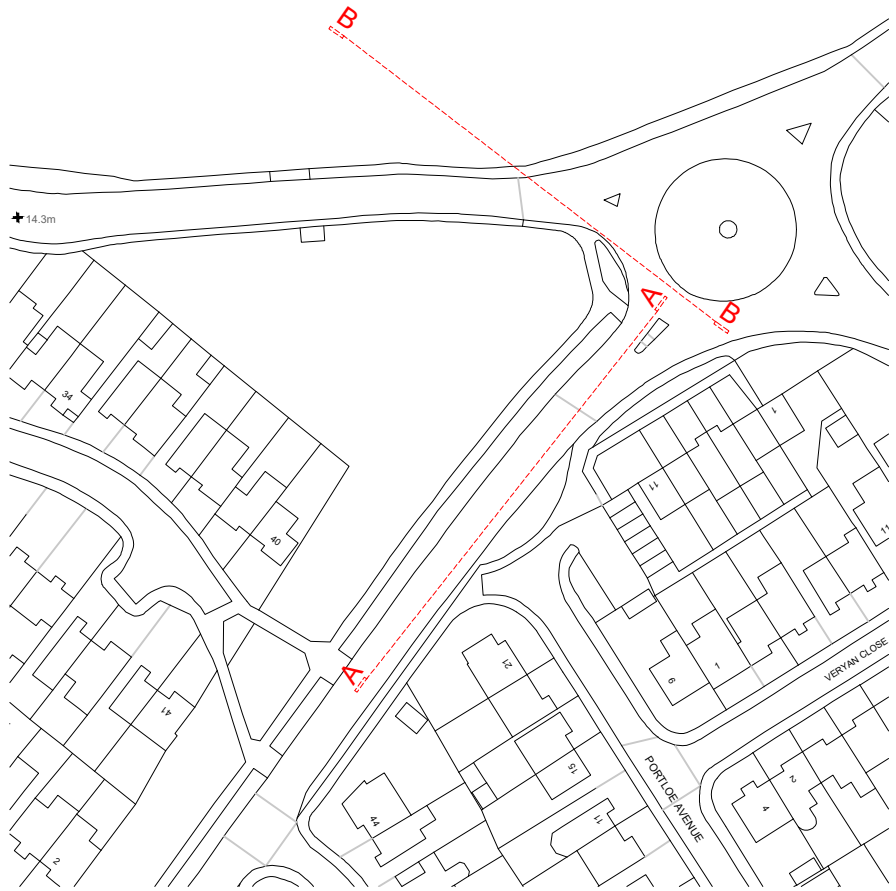

Scale Bar (metres)  
0 1 5 10

|                |                                  |
|----------------|----------------------------------|
| Job Title:     | Okell Drive                      |
| Purpose:       | Planning Permission              |
| Client:        | Rockbourne Day Nursery           |
| Date:          | September 2024                   |
| Drawing Title: | Existing/ Proposed Site Sections |
| Drawn By:      | VWJJ                             |
| Scale:         | 1:200                            |
| Job Number:    | 24.027                           |
| Checked By:    |                                  |
| Paper Size:    | A1                               |
| Draw No:       | 008                              |
| Rev:           |                                  |