



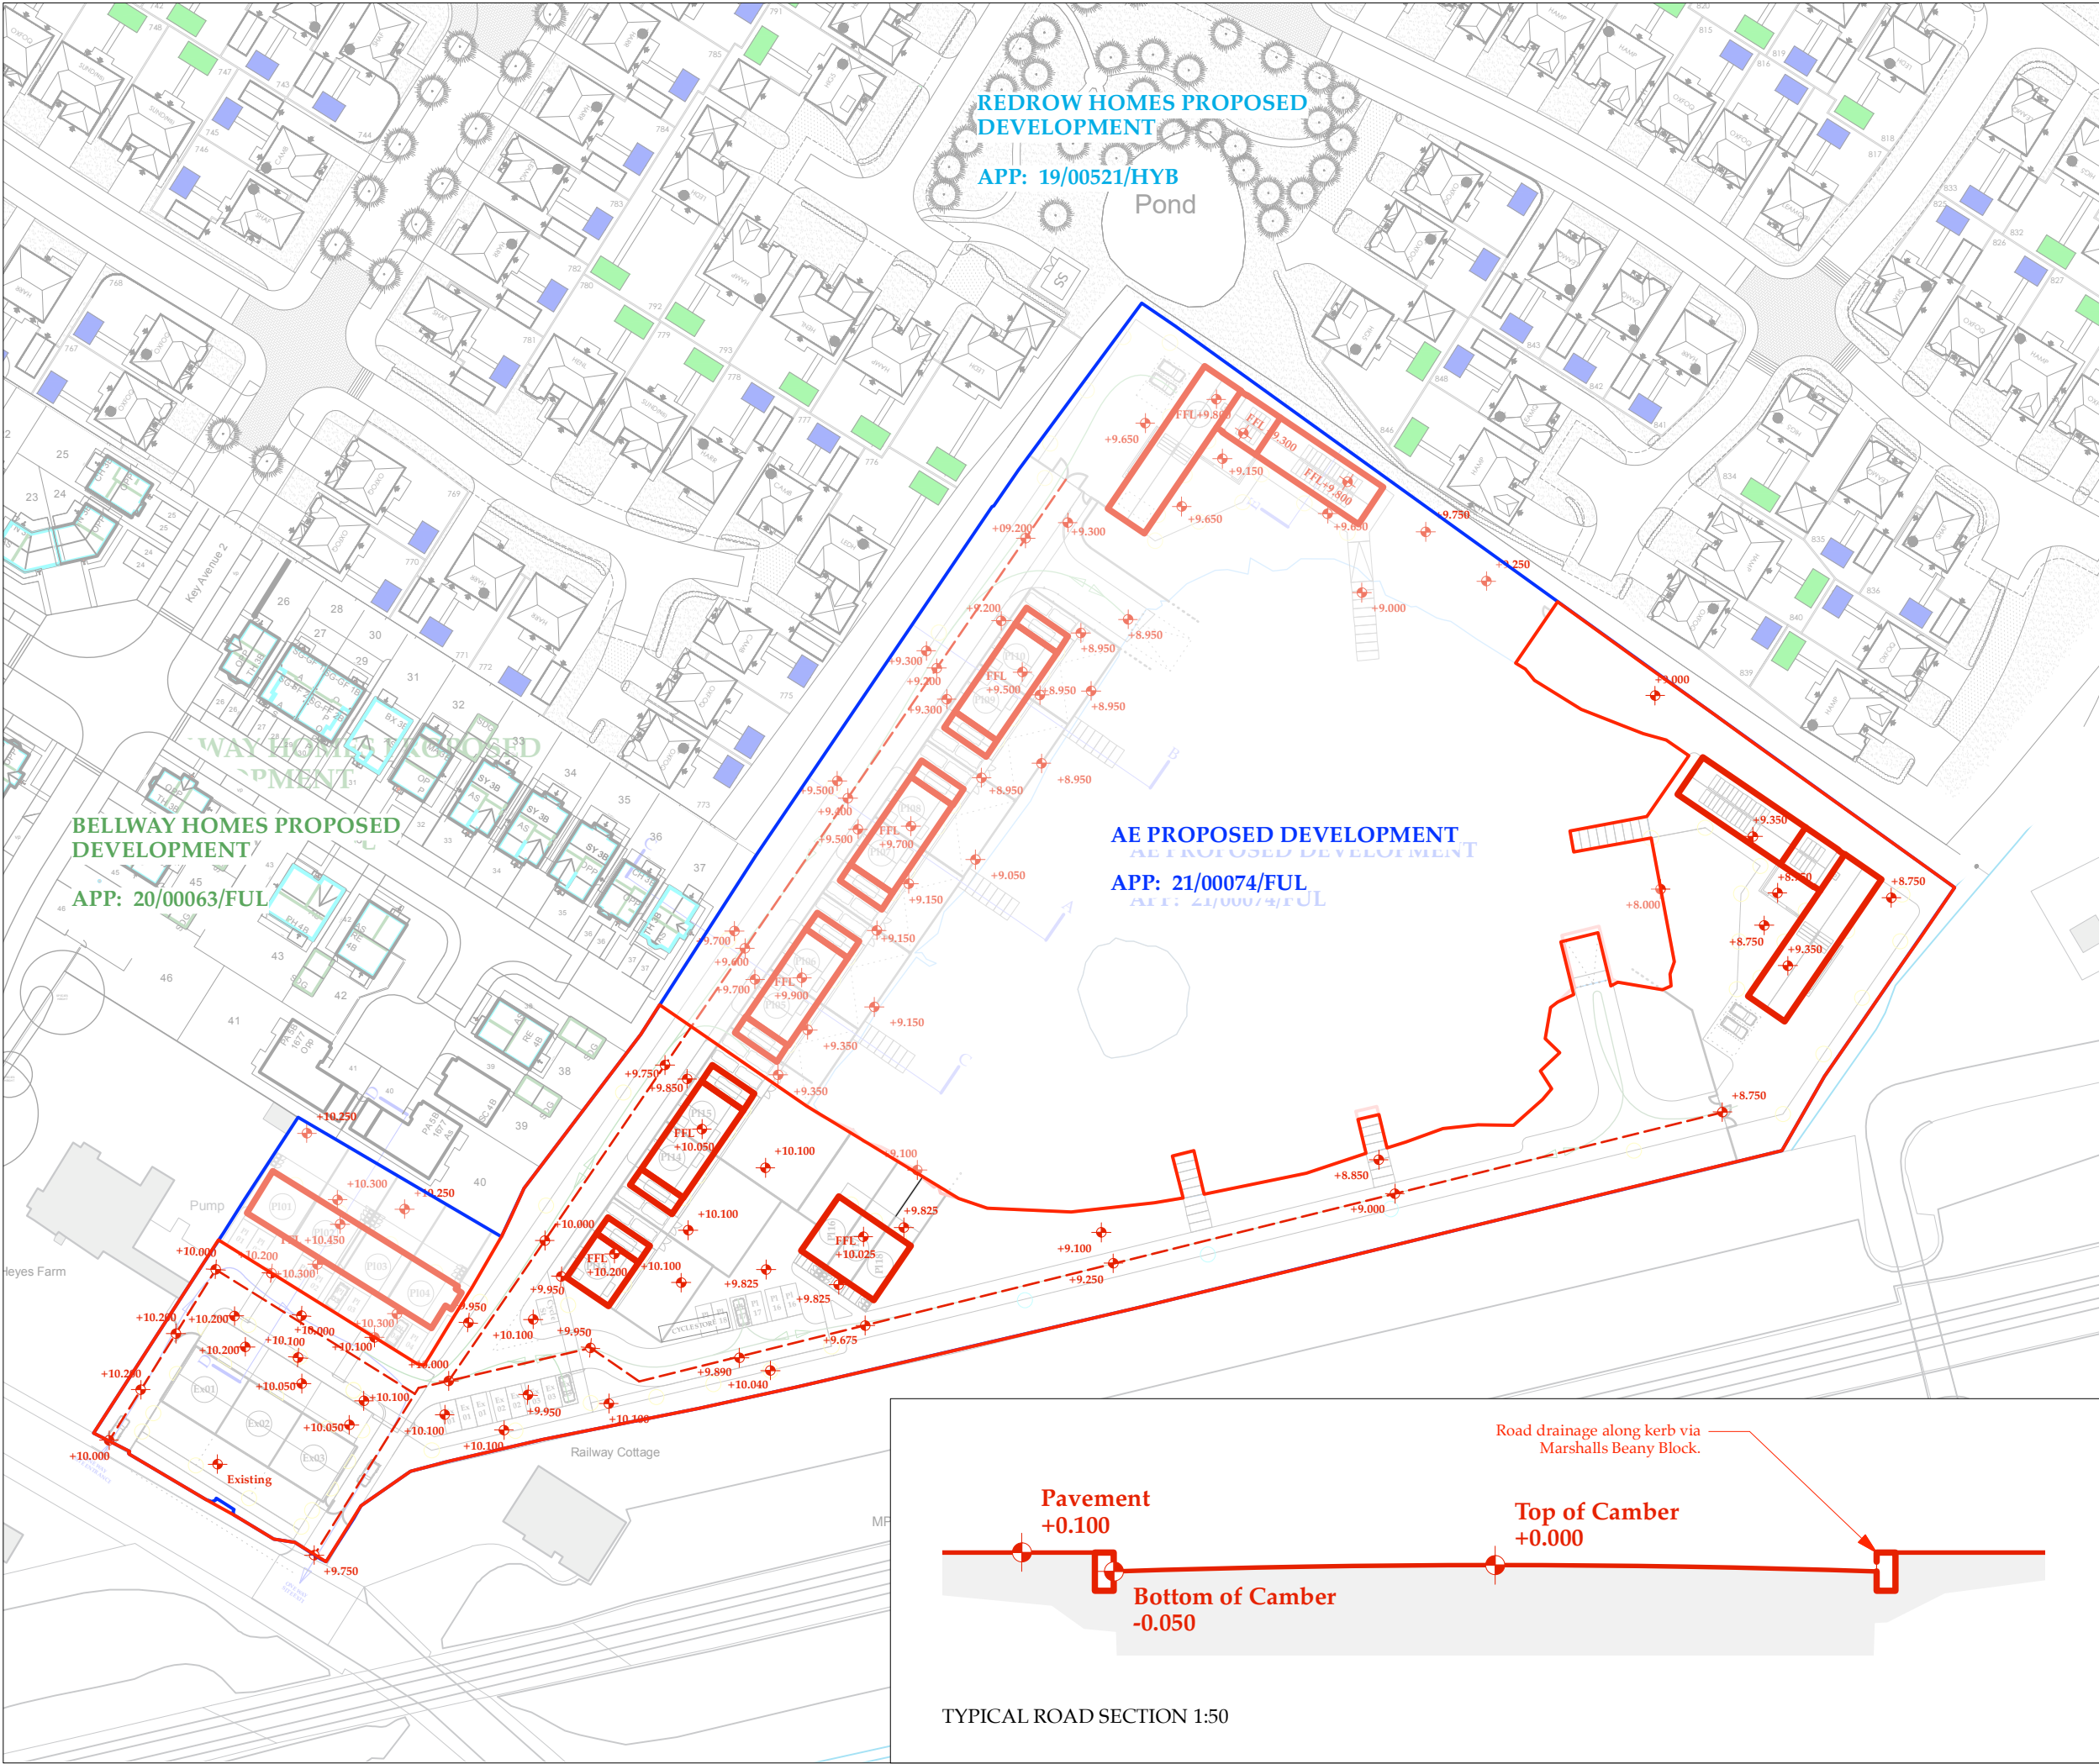

THE BARNs No.144

ARCHITECTURAL EMPORIUM Ltd
EMAIL: mail@architectural-emporium.co.uk
WEB: www.architectural-emporium.co.uk
ADDRESS: 13 Hope St, Liverpool, L1 9BQ
PHONE: +44 (0)151 363 0000

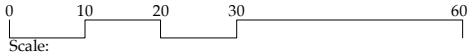

North Point -



Key:

- Application Site (Red line)
- (Previously) Approved Application / Adjacent Land Owned by Client (Blue line)

Rev H: 22.11.24 Updated to Planning Officer Comments 10.2024	
FOR: PLANNING	
CHECKED BY: AJ	DRAWN BY: JB
SCALE: 1:1000	
PAPER SIZE: A3	
JOB: THE BARNs & No. 144	
2.002_Rev H	
FIRST ISSUE: 25.08.23	
PROPOSED SITE LEVEL PLAN	