


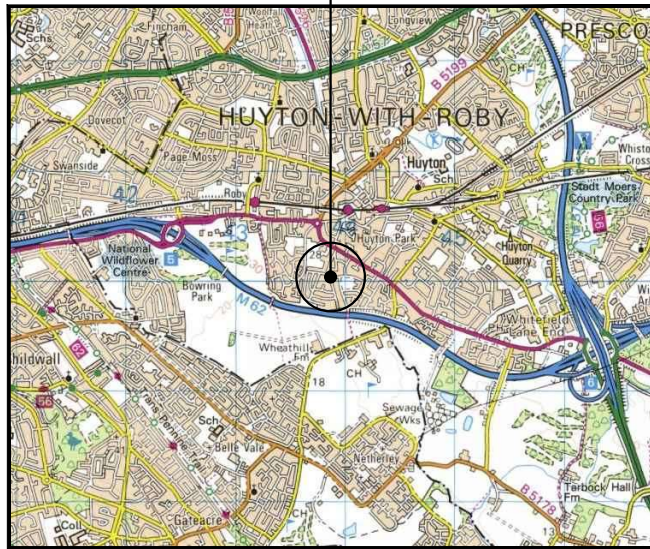



SITE LOCATION

(Scale 1:50000)
Ordnance Survey map extract
based upon Landranger map series
with the permission of the controller of
Her Majesty's Stationery Office
Licence no. 100052104
Crown copyright.

0 500 1000 1500 2000 2500m
1:50000



SITE PHOTOGRAPH

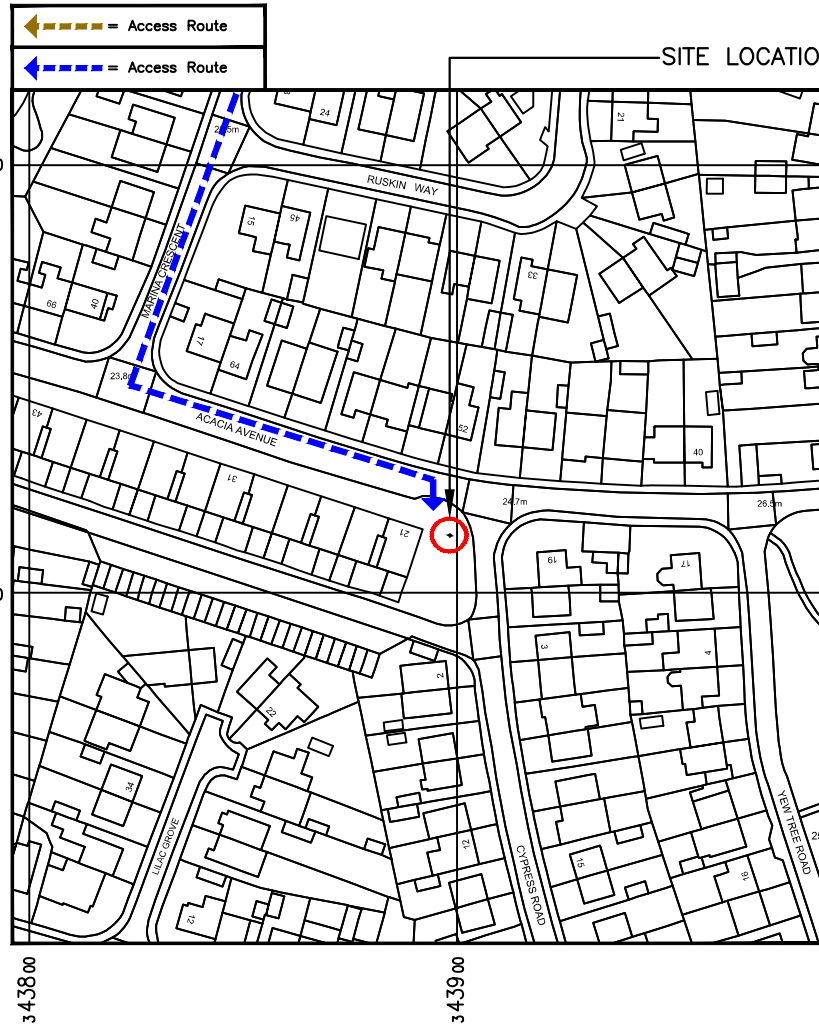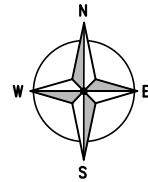

DETAILED SITE LOCATION

(Scale 1:1250)
Based upon Ordnance Survey map extract
with the permission of the Controller of
Her Majesty's Stationery Office.
Crown copyright.
Licence No. 100052104

0 12.5 25 37.5 50 62.5m
1:1250

ALL DIMENSIONS ARE IN mm UNLESS NOTED OTHERWISE

N.G.R E: 343899 N: 390016

DIRECTIONS TO SITE:
HEAD WEST ON M62. AT JUNCTION 5, TAKE
THE A5080 EXIT TO KNOTTY ASH/HUYTON.
AT THE ROUNDABOUT, TAKE THE 3RD EXIT
ONTO ROBY RD/A5080. TURN RIGHT ONTO
MARINA CRES. TAKE LEFT ONTO ACACIA AVE.
DESTINATION WILL BE ON THE RIGHT HAND
SIDE, ON THE END OF CYPRESS ROAD.

A	Issued for Approval	CDN/DWH	30.09.24
REV	MODIFICATION	BY	CH

WHP Telecoms Ltd
Faraday Court
401 Faraday Street
Birchwood Park
Warrington WA3 6GA
Tel: 01925 424100 Fax: 01925 424101
e-mail: info@whptelecoms.com



Cell Name		Opt.
ACACIA AVE SHOPS SW's		A
Cell ID No		
CORNERSTONE	VMO2	VF
30812900	N/A	23633_0

Site Address / Contact Details

ACACIA AVENUE
ROBY HUYTON,
KNOWSLEY LIVERPOOL
L36 5TN

Drawing Title:		
SITE LOCATION MAPS		
Purpose of issue:	PLANNING	Dwg Rev:
Drawing Number:	100	A
Surveyed By:	PB	Original Sheet Size: A3
Drawn:	CDN	Date: 30.09.24
Checked:	DWH	Date: 30.09.24
Pack Issue:		A