
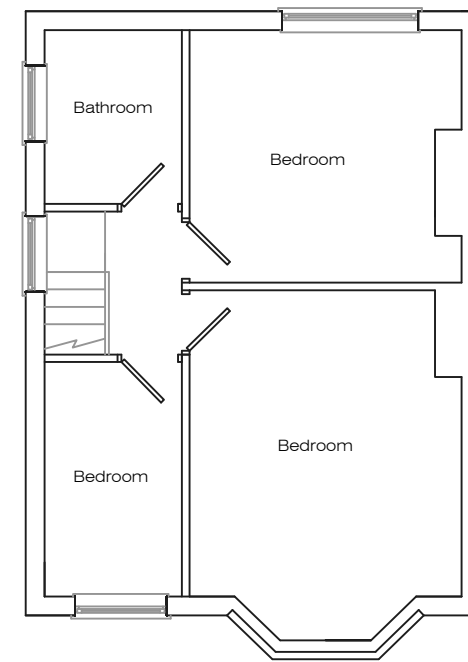
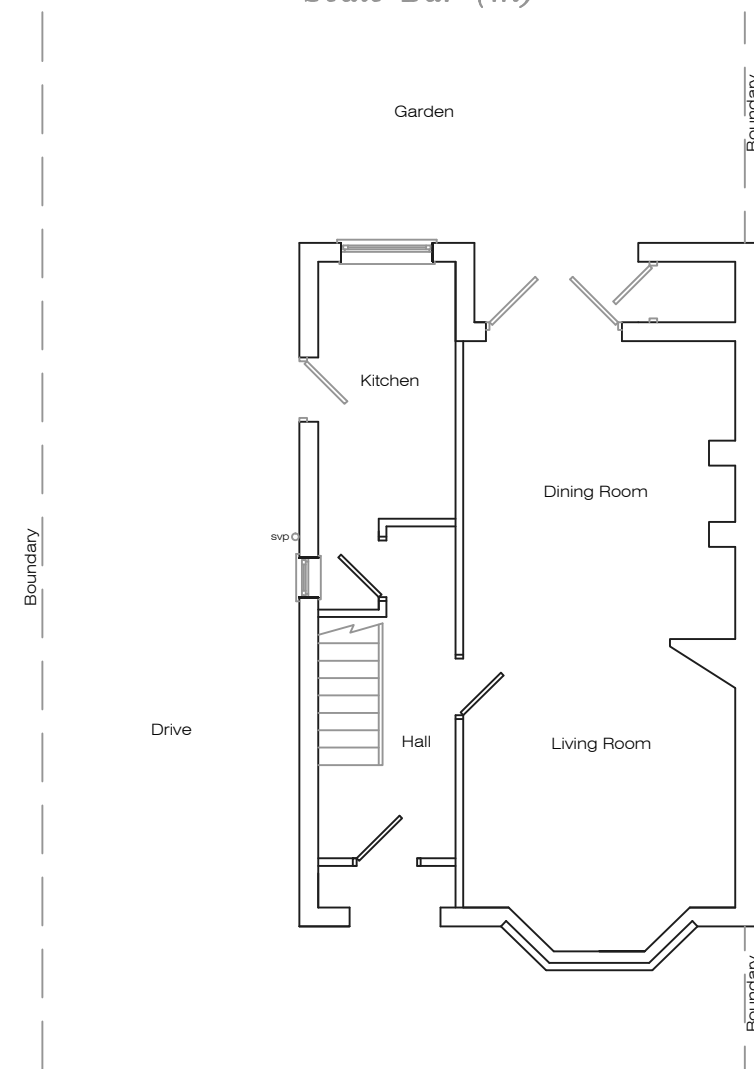
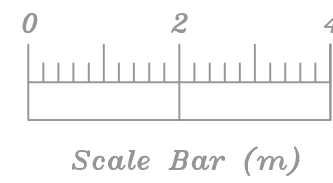


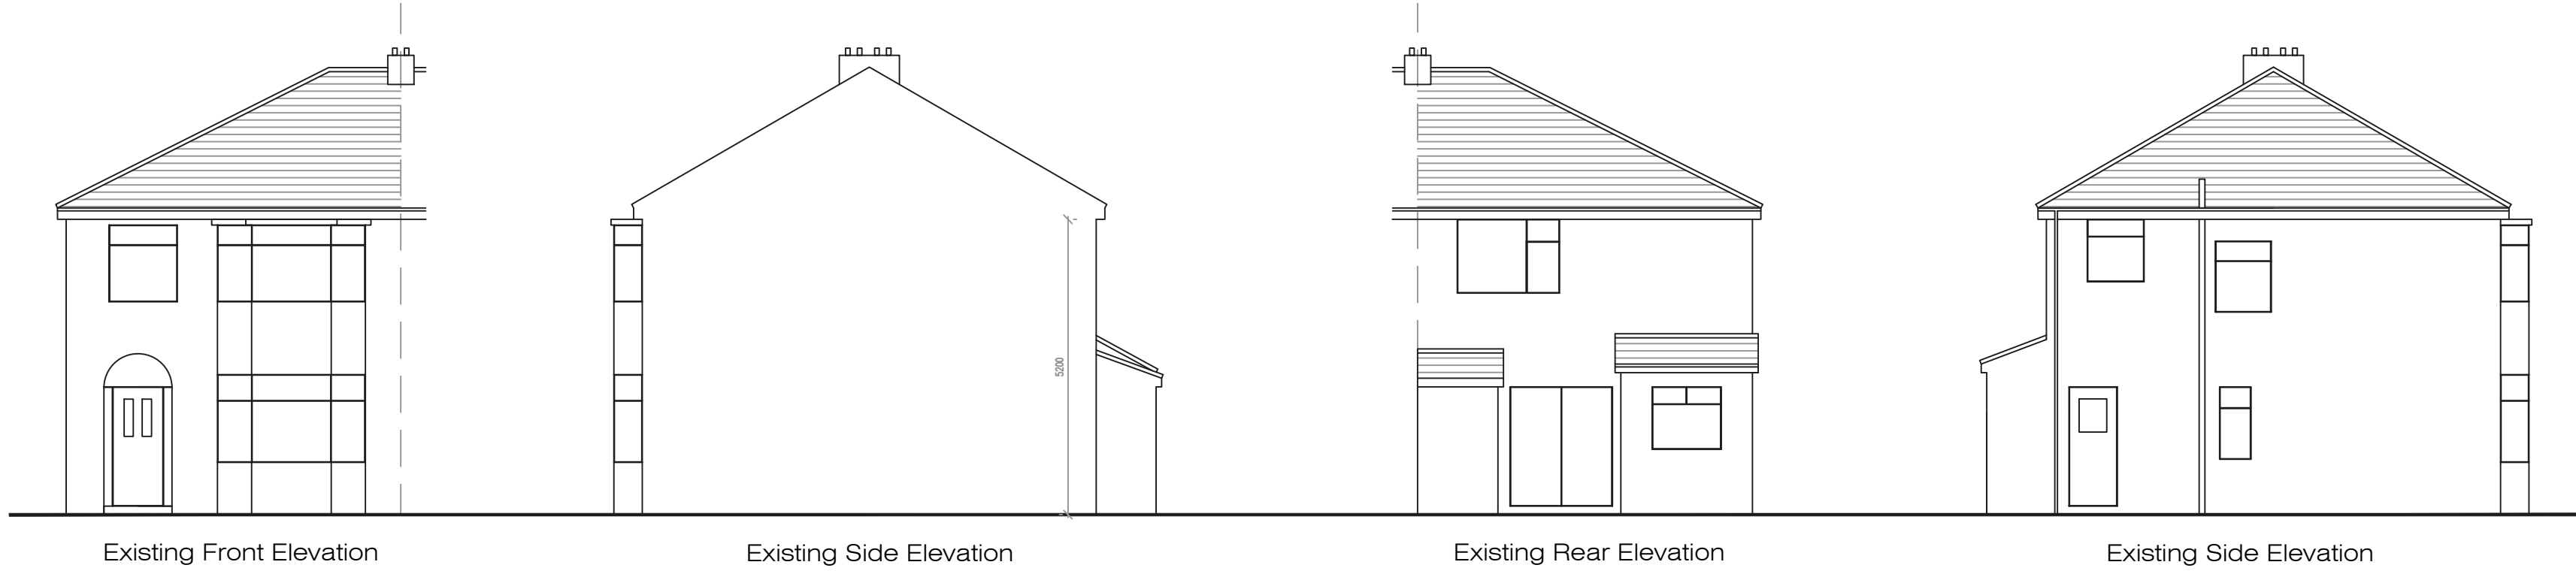

Address			
98 St James Road, L34			
Job Title			
Two storey side extension and single to rear			
Drawing title			
Existing Plans			
Chkd	Appvd	date	scale
		July '24	1:100 @ A2
Dwg No.			001