


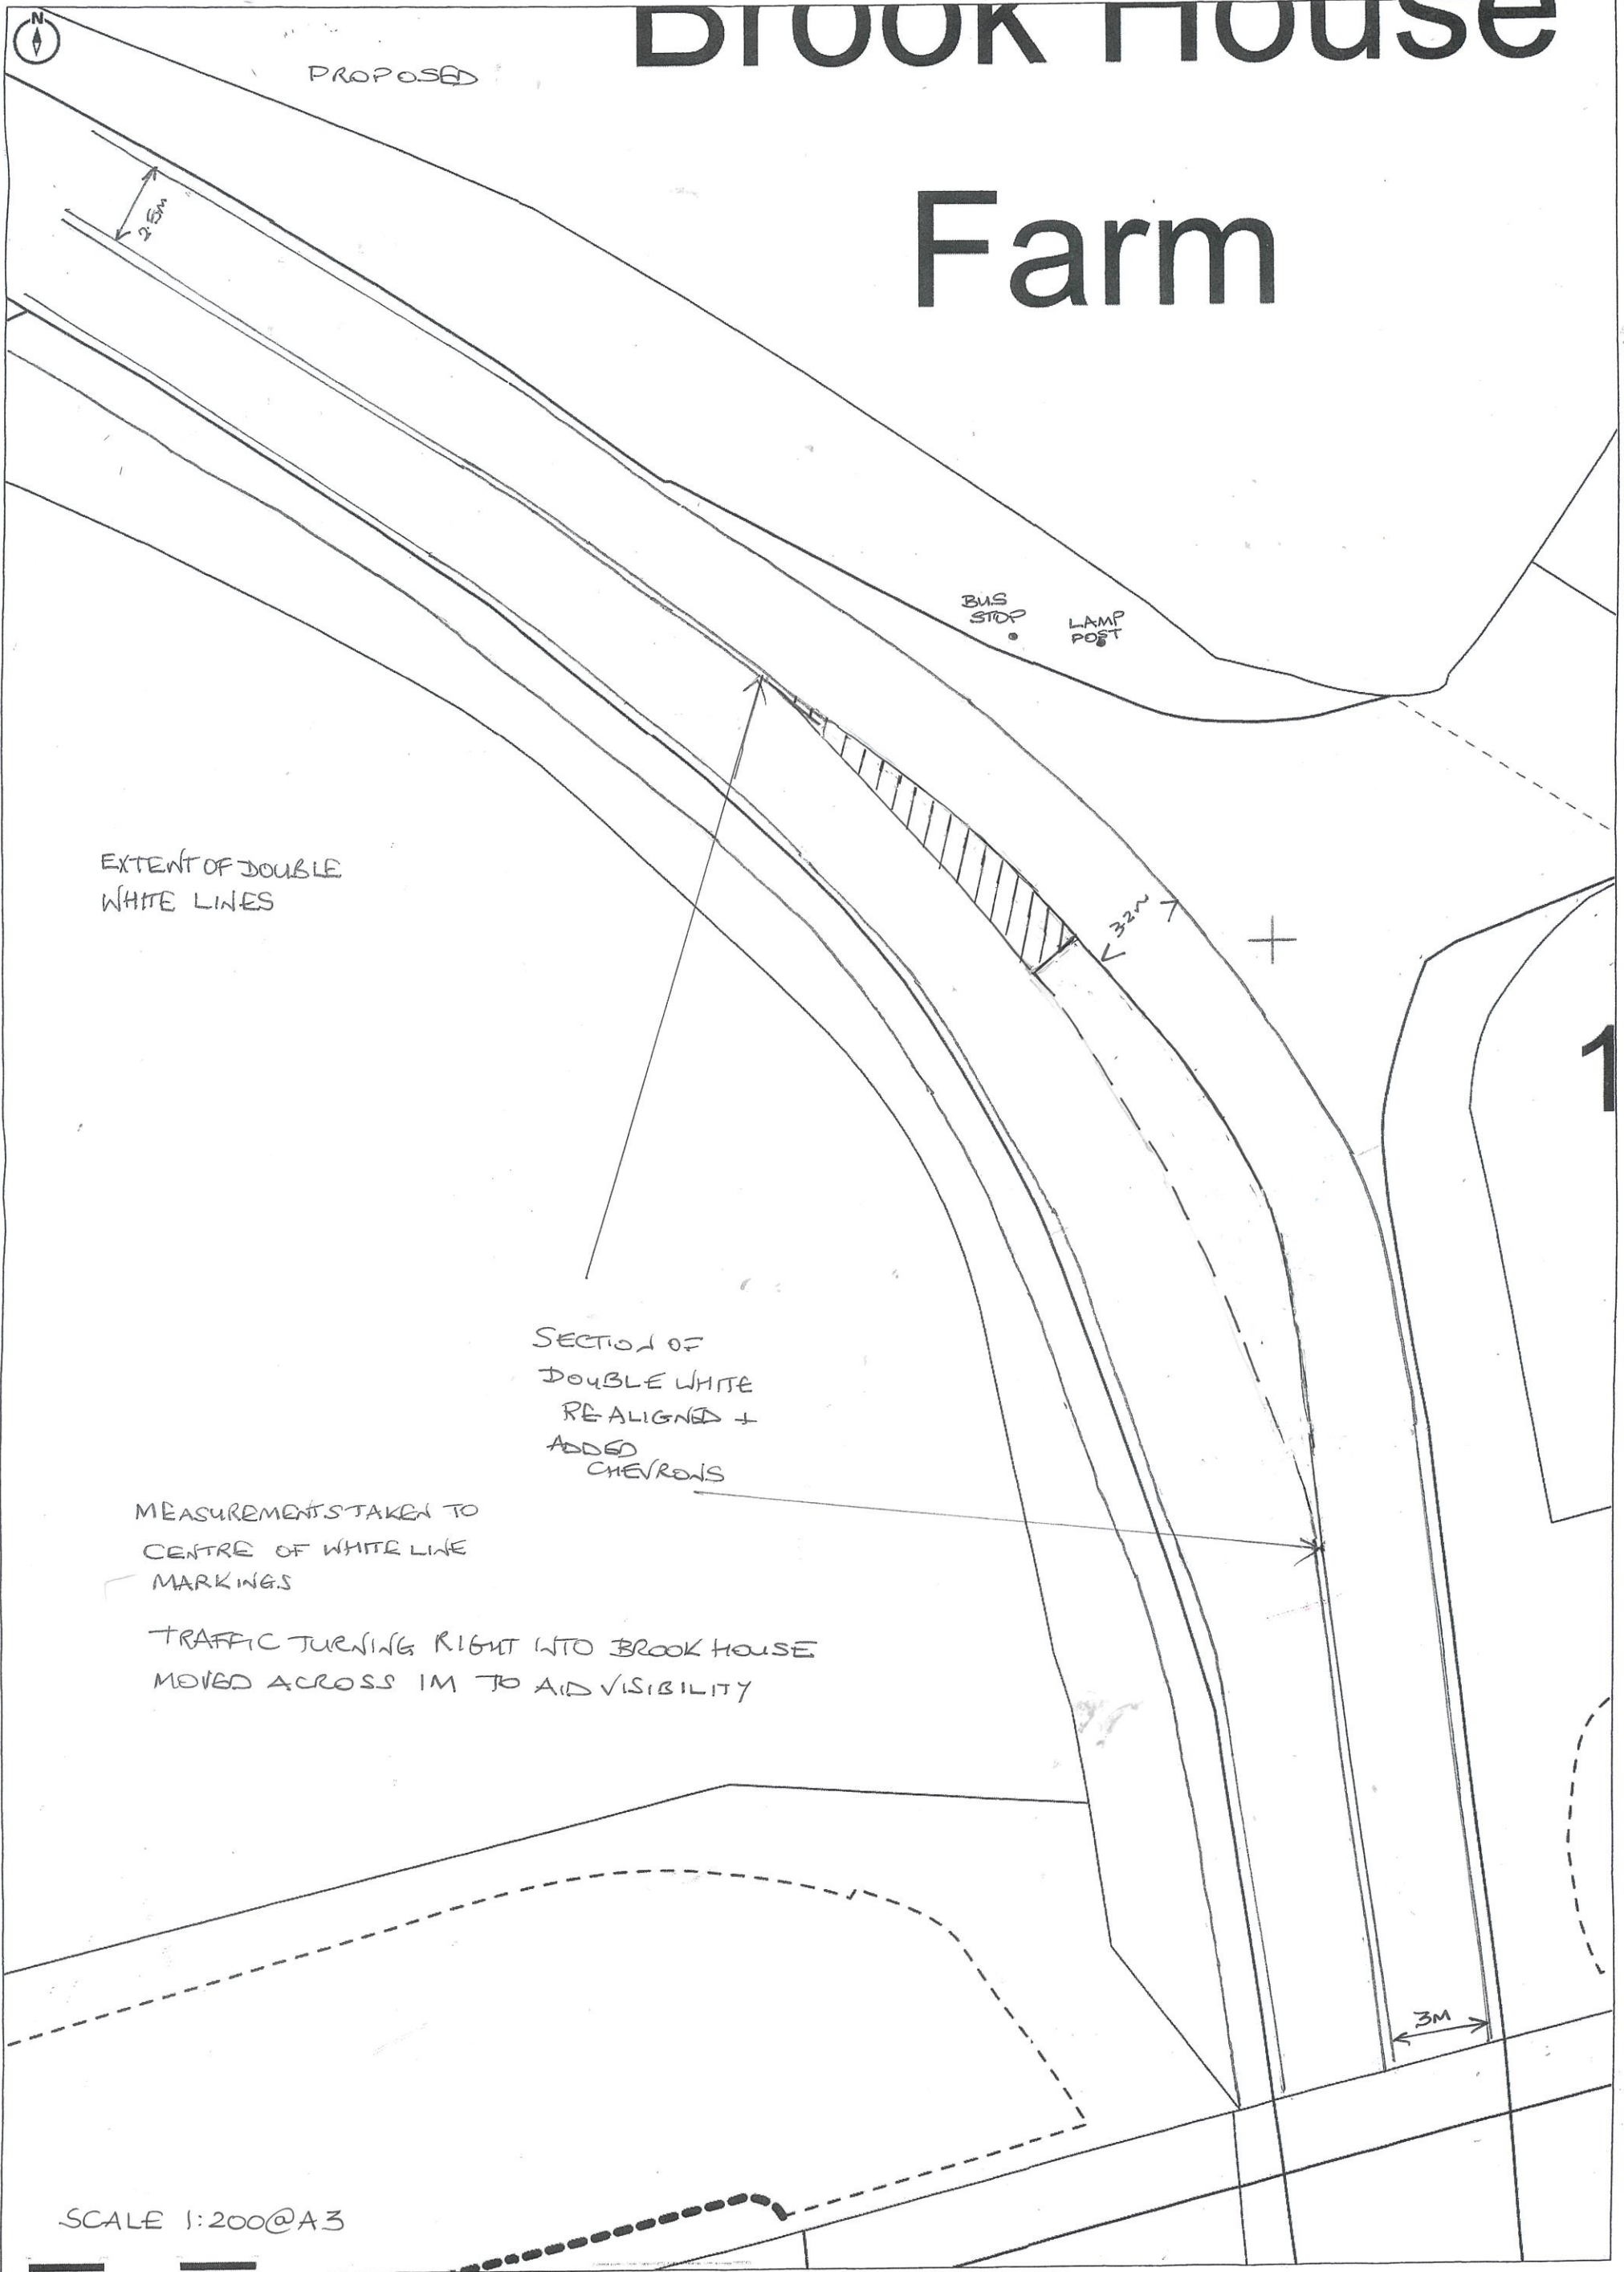

BROOK HOUSE Farm

PROPOSED

EXTENT OF DOUBLE
WHITE LINES

BUS
STOP

LAMP
POST

SECTION OF
DOUBLE WHITE
REALIGNED +
ADDED
CHEVRONS

MEASUREMENTS TAKEN TO
CENTRE OF WHITE LINE
MARKINGS

TRAFFIC TURNING RIGHT INTO BROOK HOUSE
MOVED ACROSS 1M TO AID VISIBILITY

SCALE 1:200@A3