



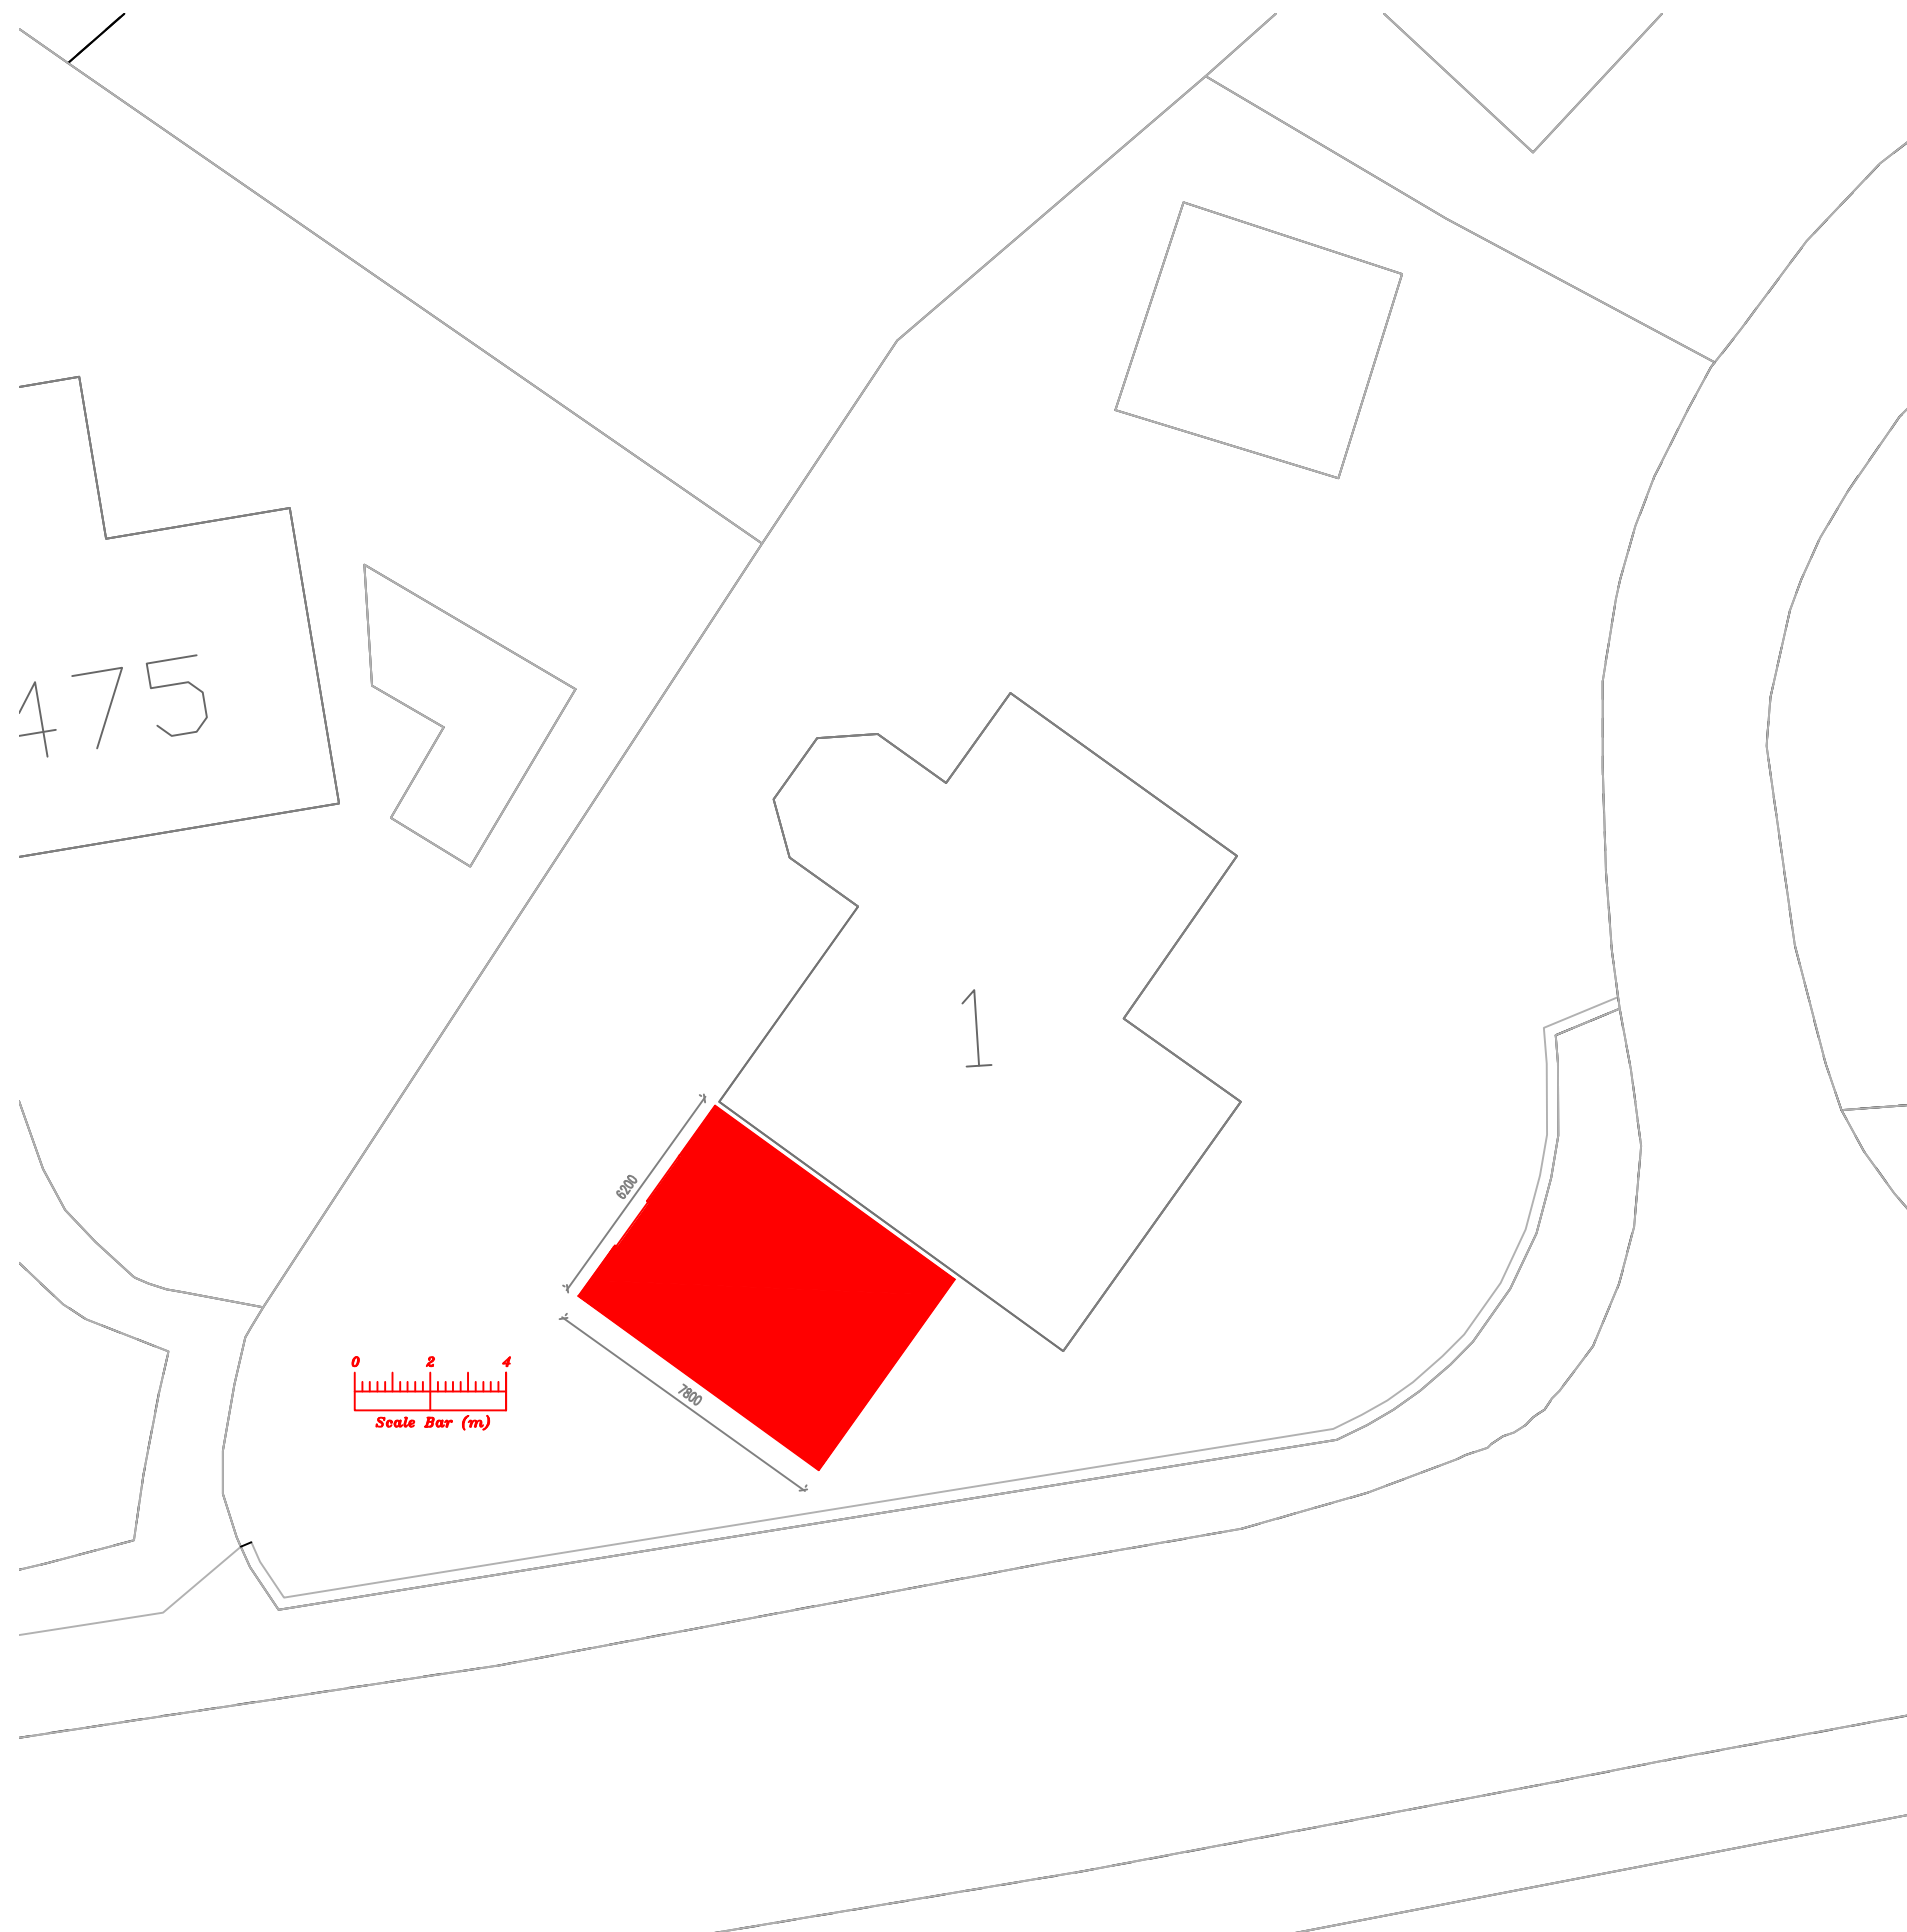

Proposed Block Plan Scale 1:200



Scale 1:1250

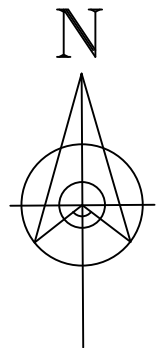

Address				
1 Sanbec Gardens, WA8				
Job Title				
Detached Timber Outbuilding				
Drawing title				
Site Location Plans				
Chkd	Appvd	date	scale	drawn
			1:1250/1:200 © A3	
DRAWING No. 001				rev