

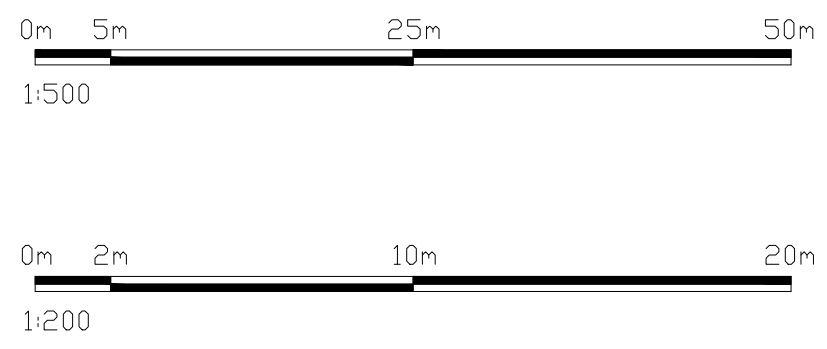
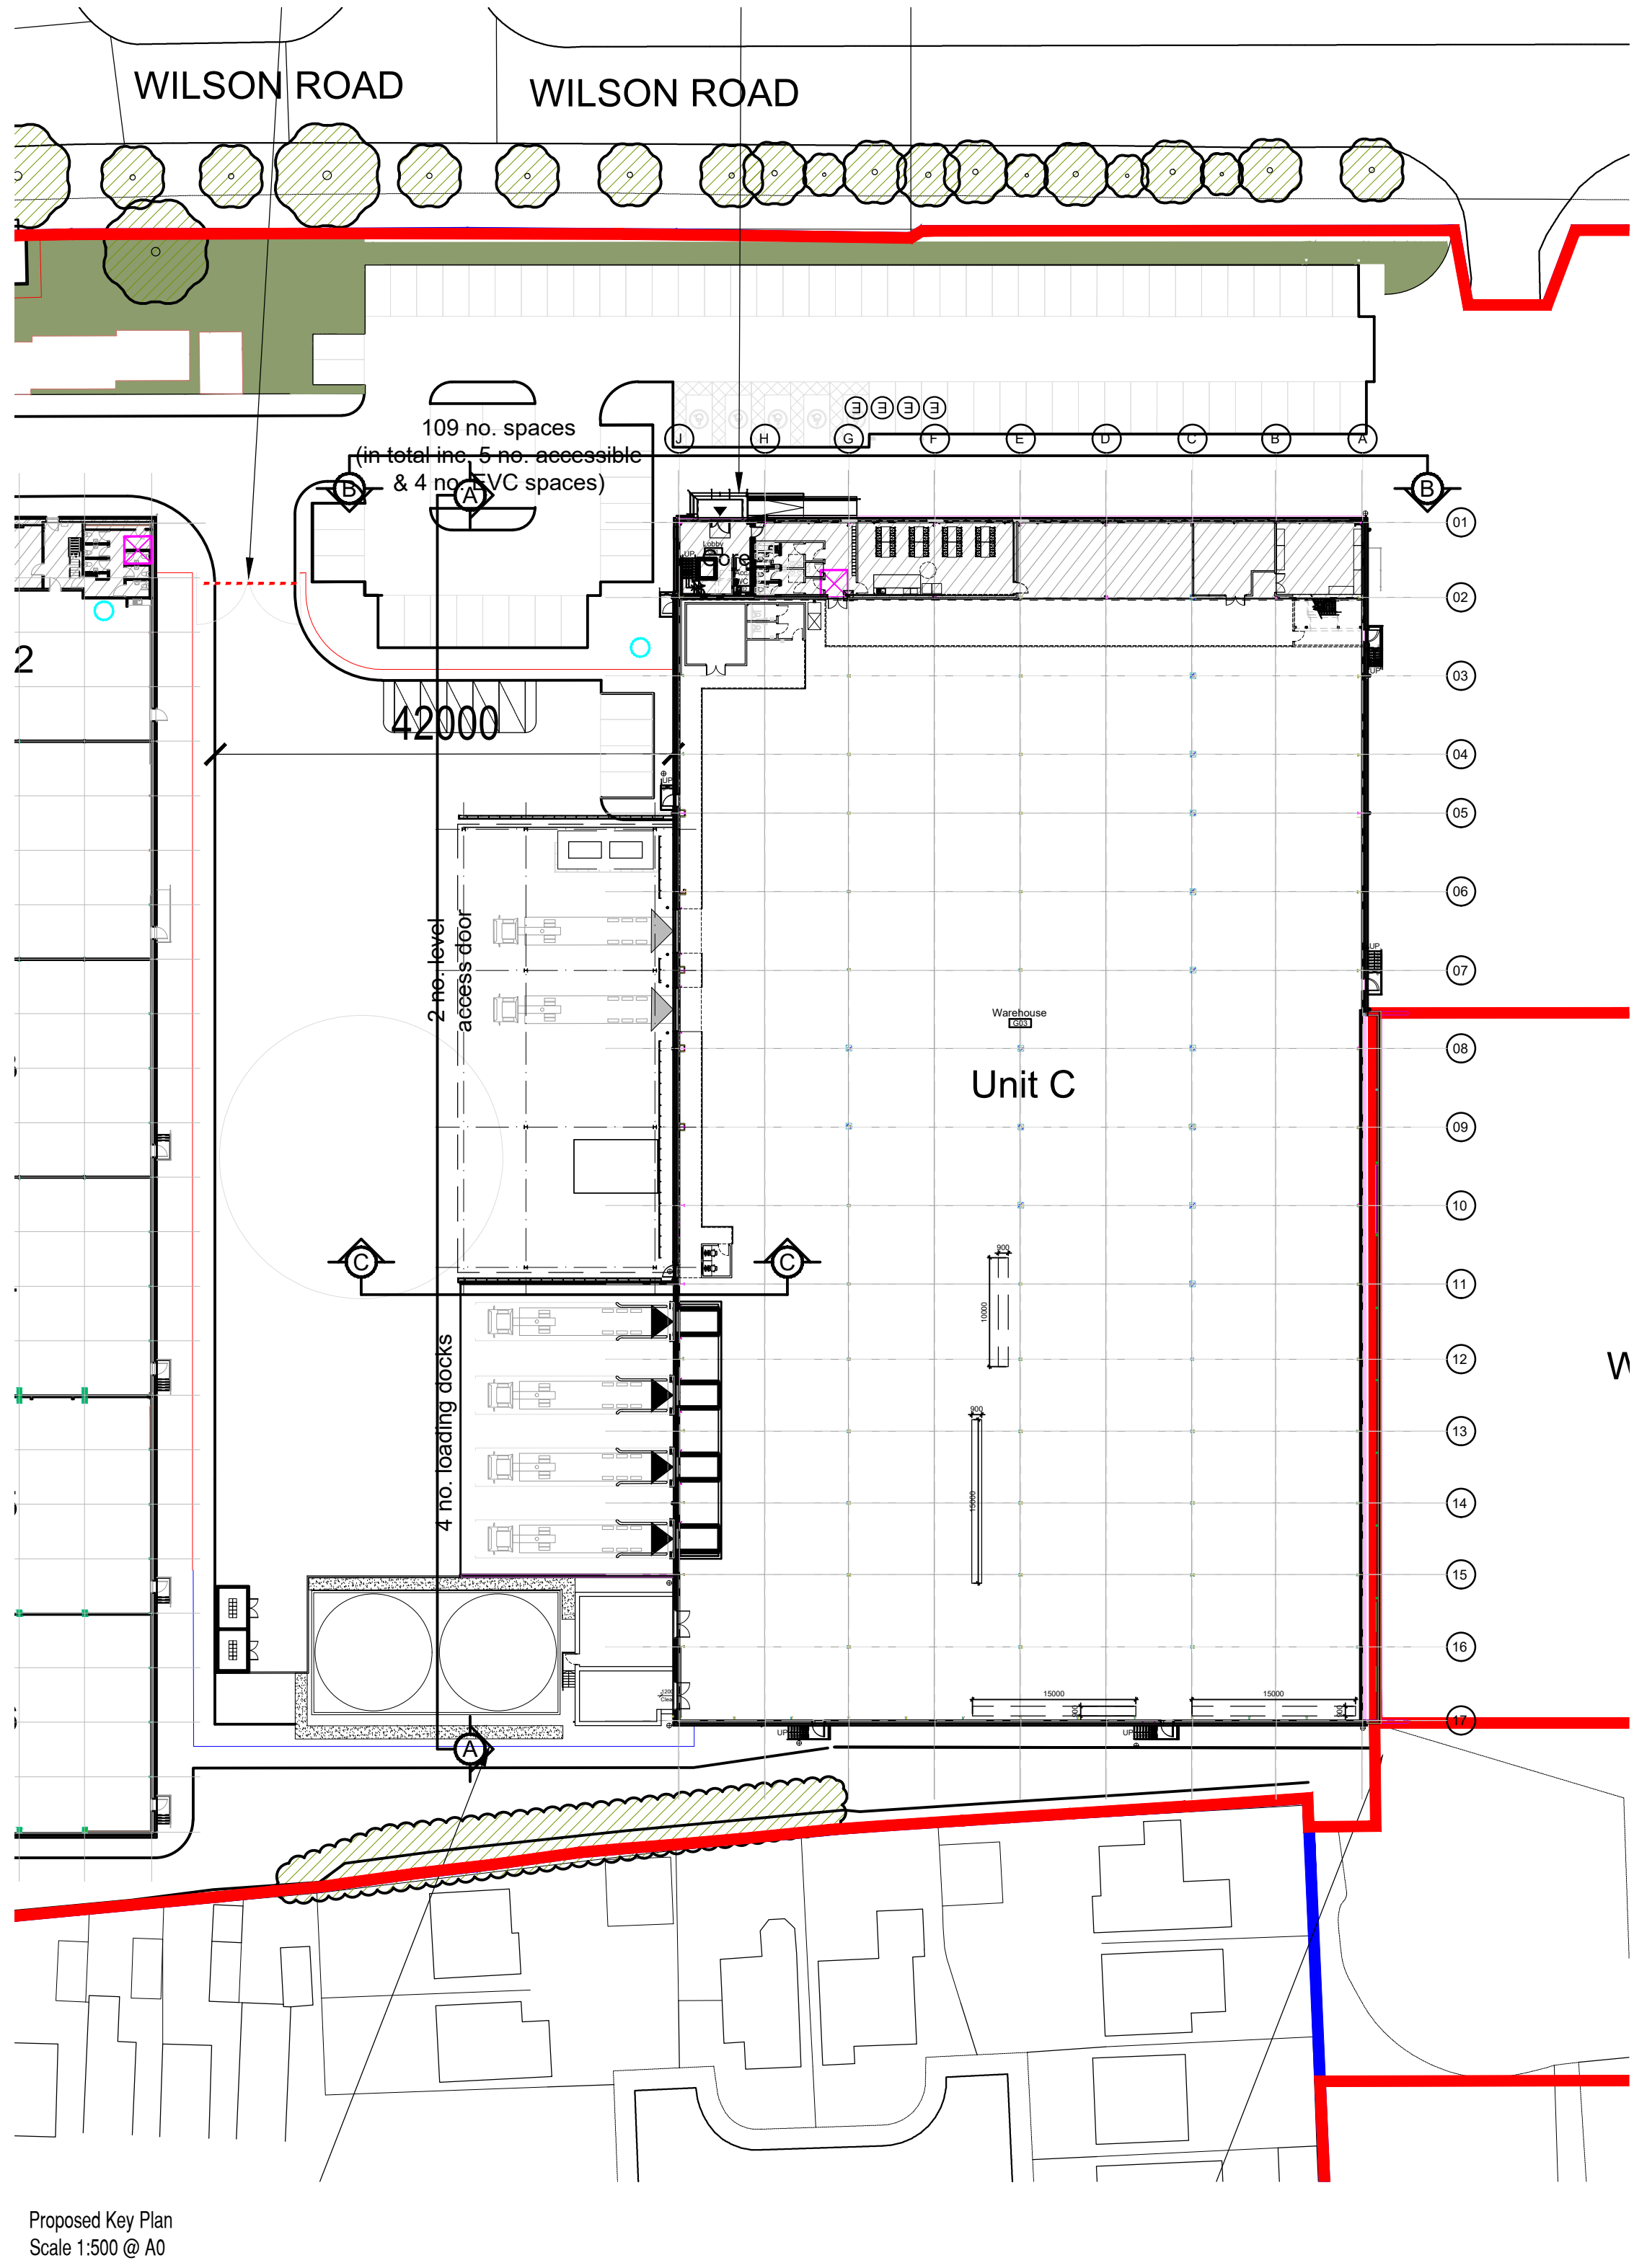
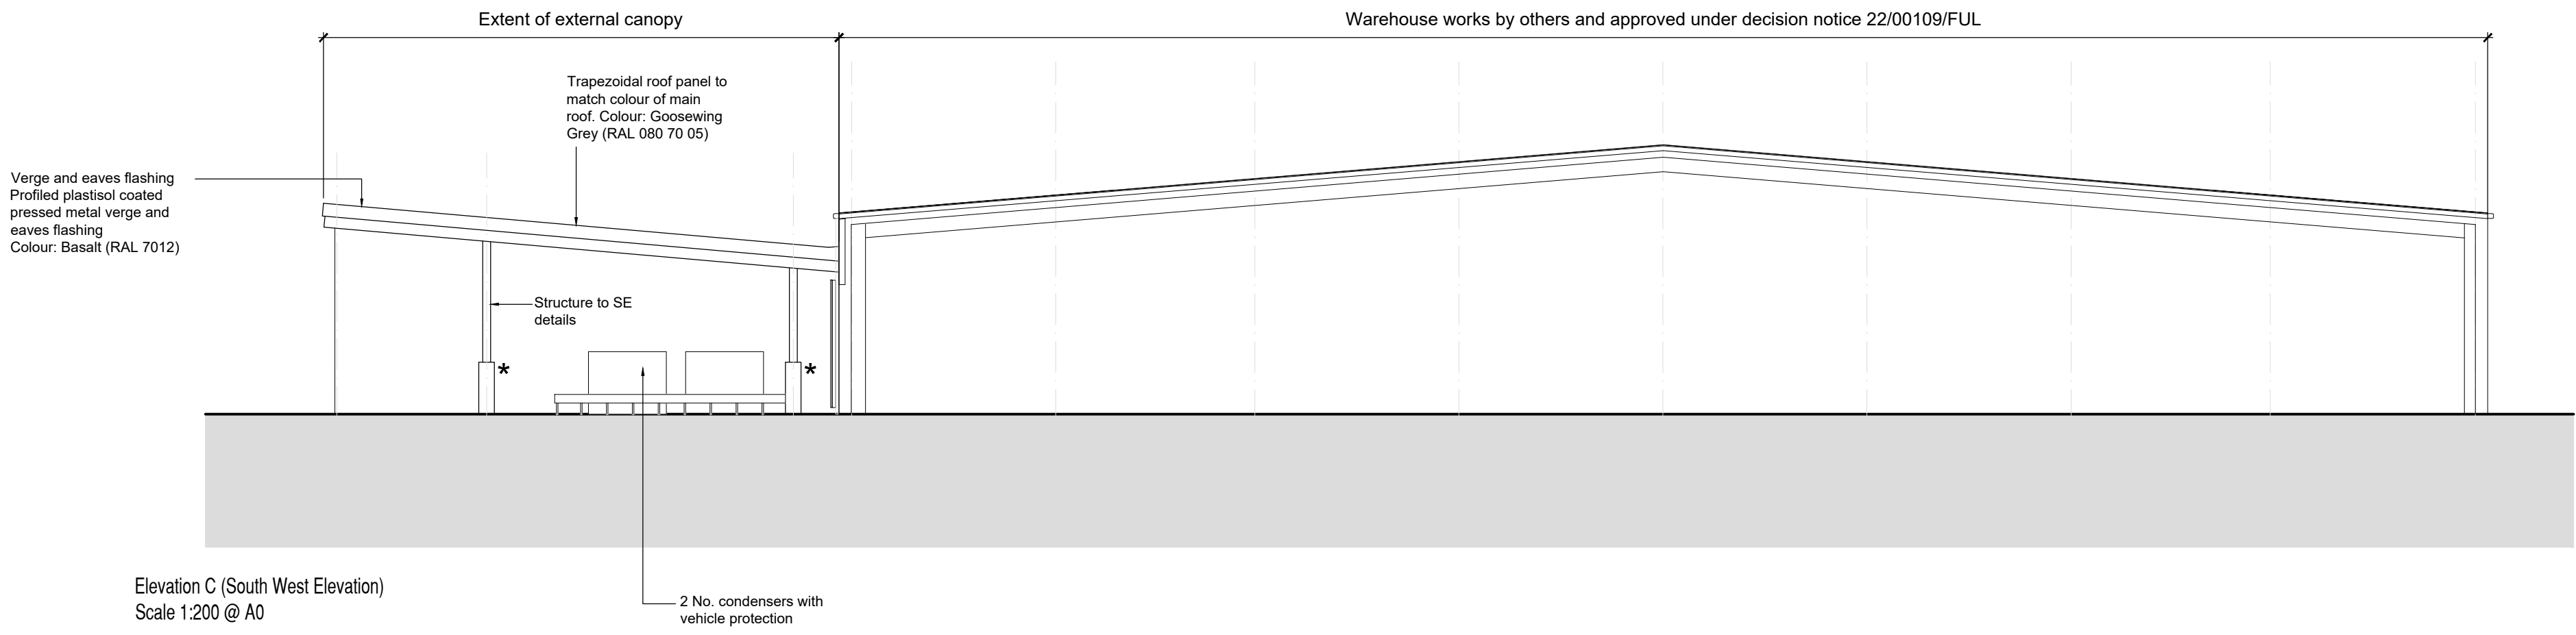


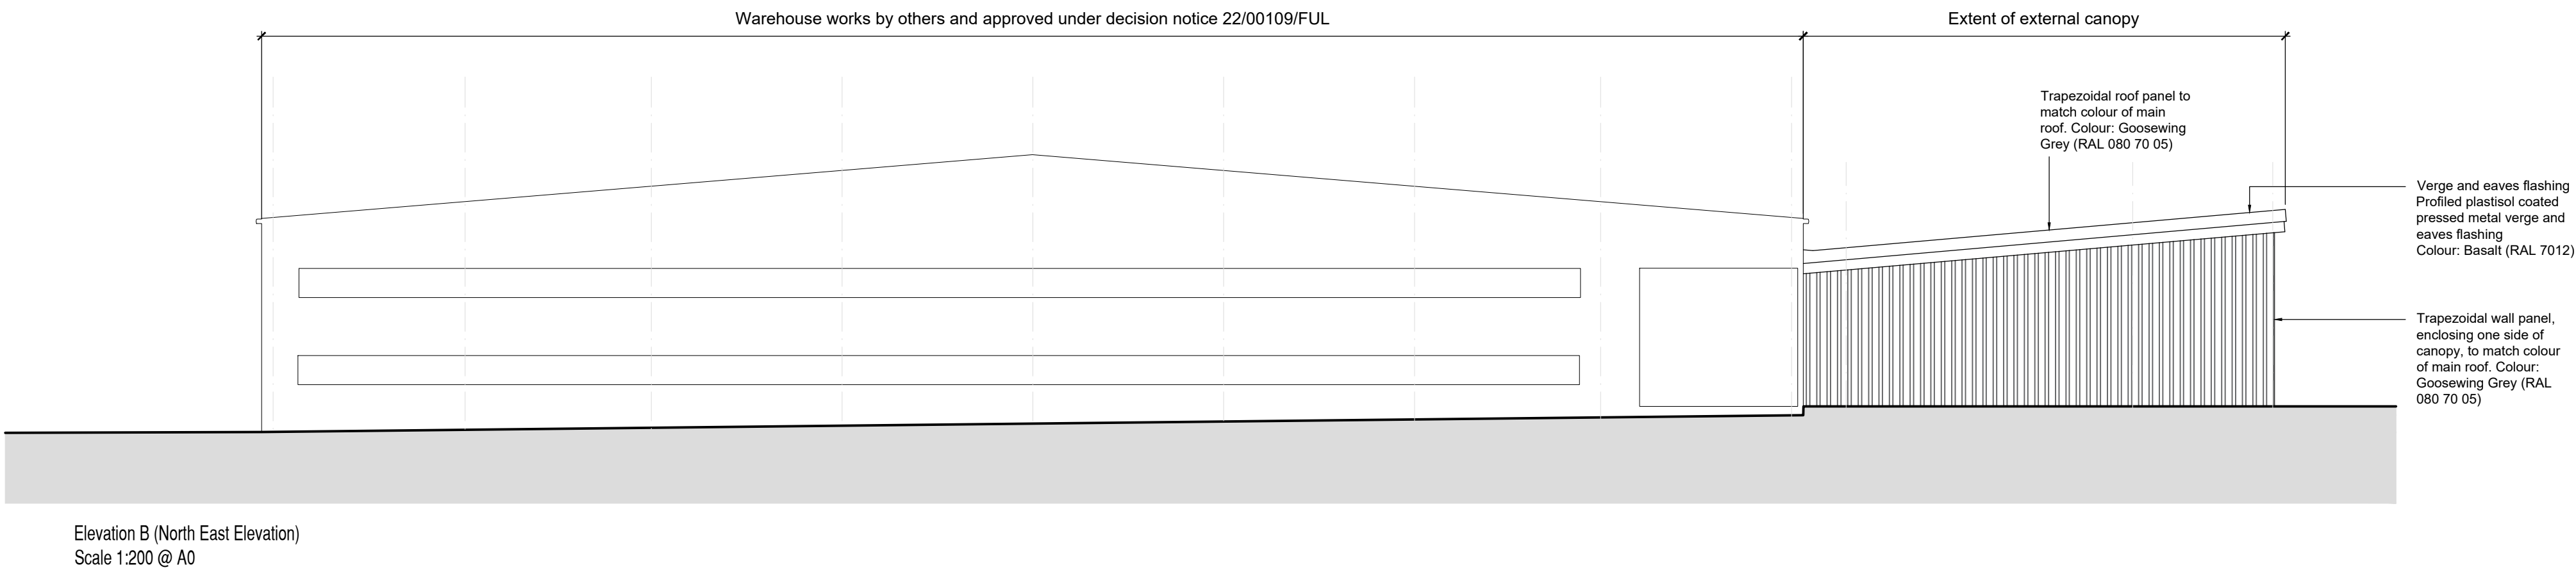

POS	27.06.2024	Sprinkler tank height reduced
POS	23.06.2024	Planning issue
POS	11.04.2024	Final issue
REV.	DATE	AMENDMENT

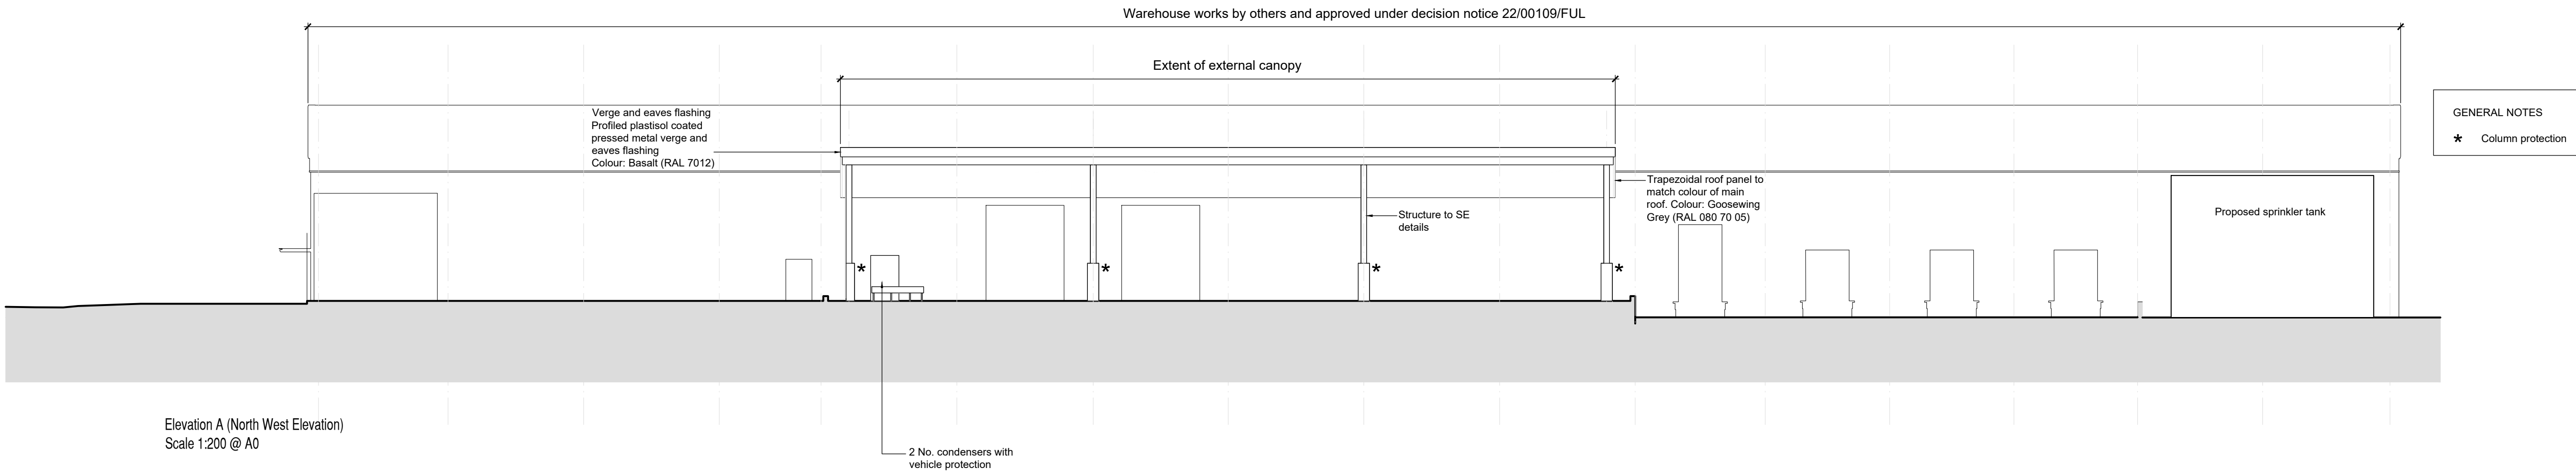

WPL Consulting LLP
1 Airport West, Lancaster Way, Leeds LS19 7ZA
Tel: 0113 202 9444 Fax: 0113 202 9333
E-mail: mail@wplconsulting.co.uk

PROJECT TITLE Unit C Huyton Phase 1 Sovereign Industrial Park		
DRAWING TITLE Proposed External Canopy Elevations		
PROJECT No: 10187 SCALE: 1:200 @ A0	DRAWING No: 1020 DATE: April 2024	REVISION: POS DRAWN BY: mjl DATE:
CHECKED BY:		DATE: