




Proposed Elevation from adjoining Existing Residential Development (Bridgewater Way)
Scale 1:200 @ A1

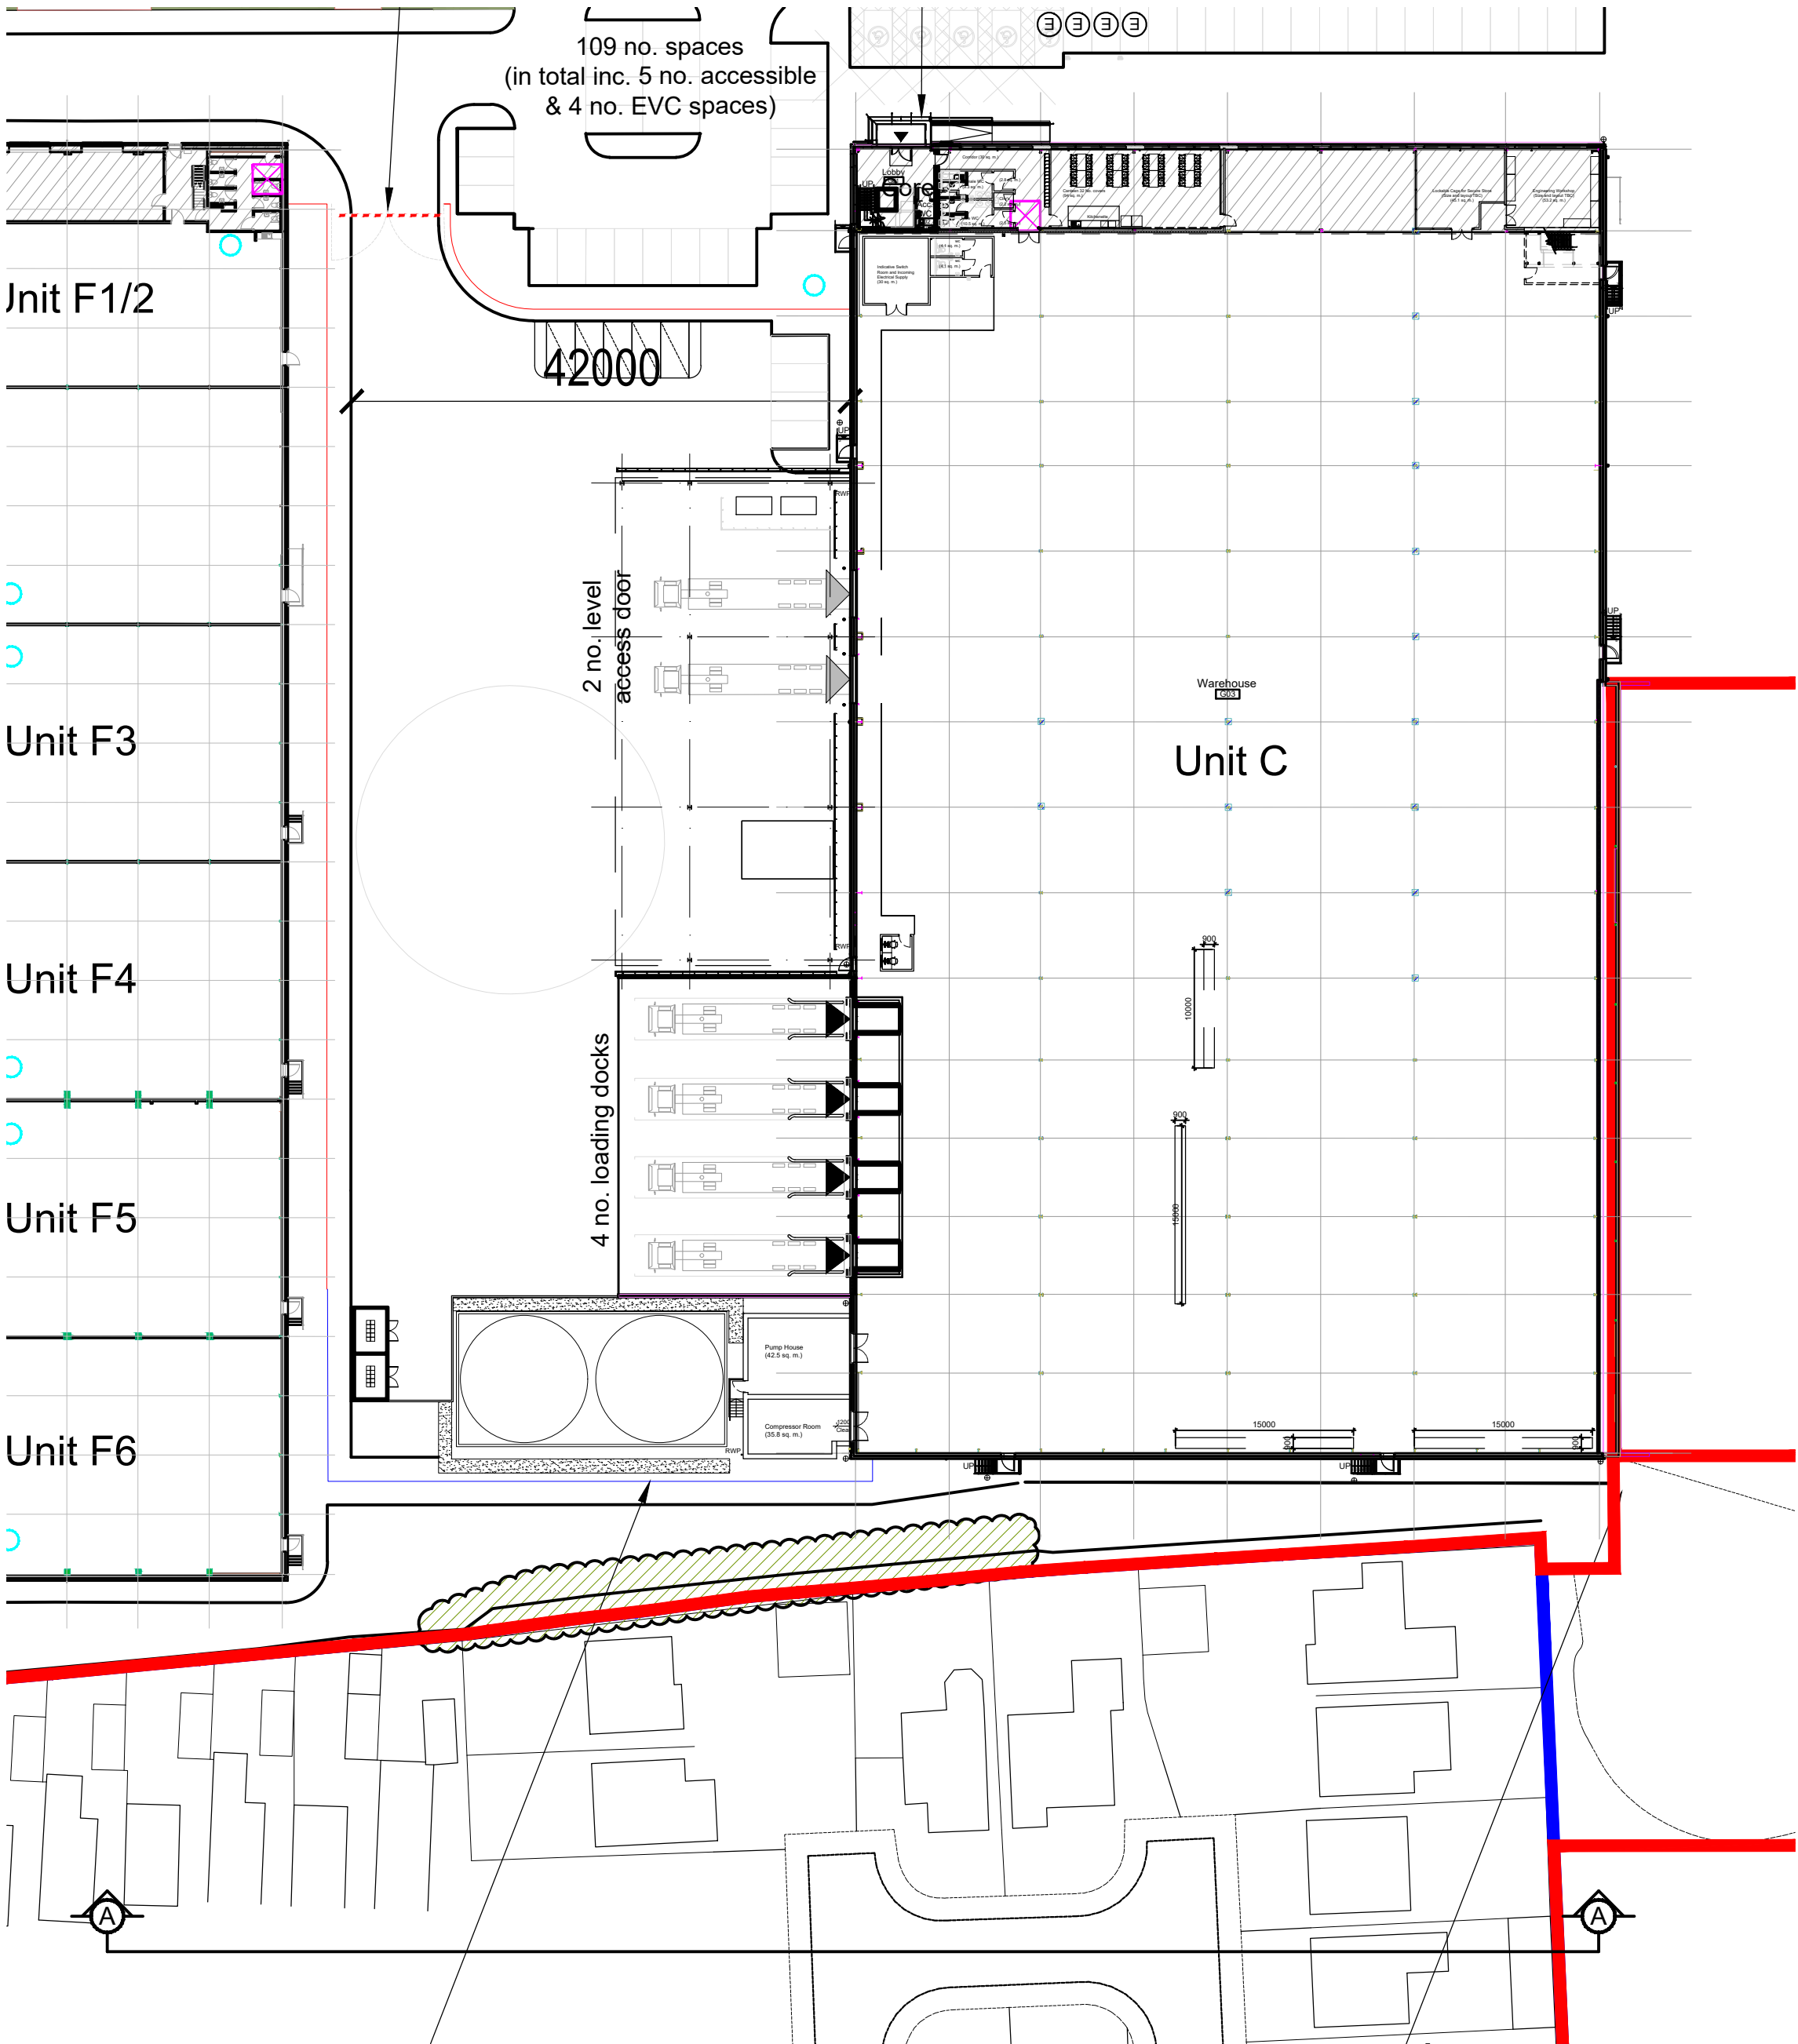

Proposed Site Layout Plan
Scale 1:500 @ A1

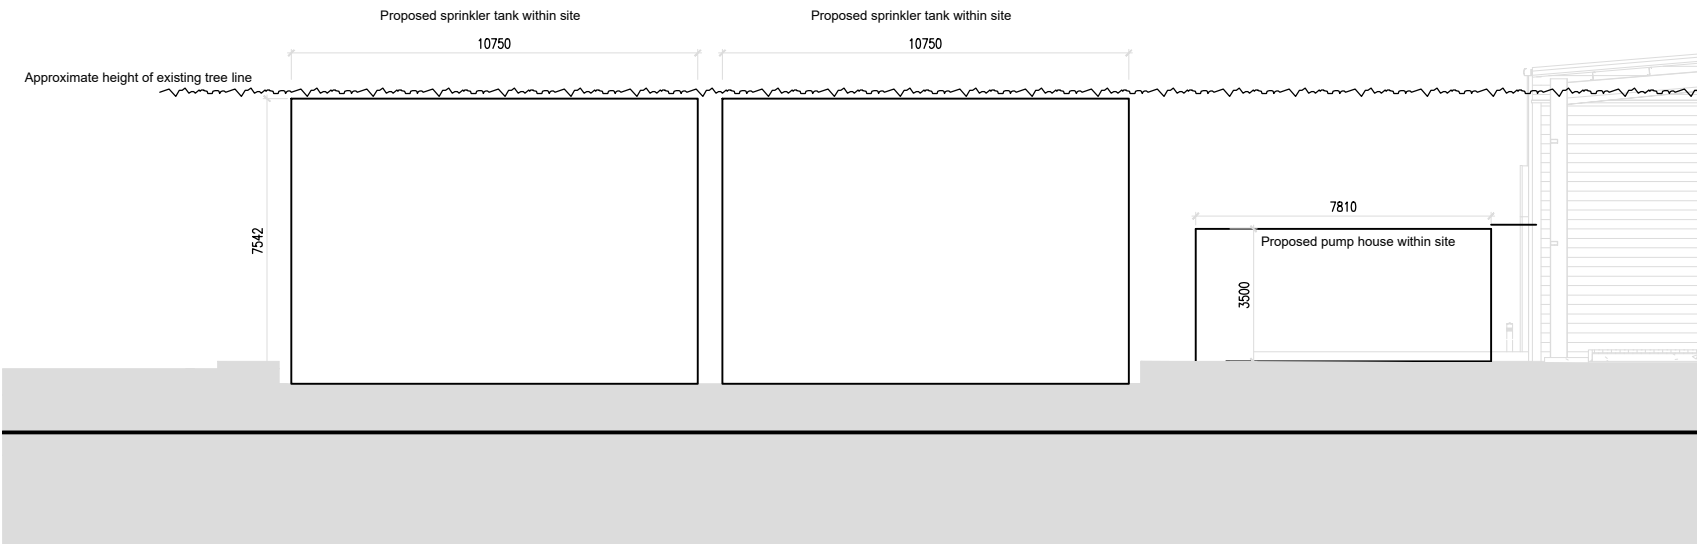

Simple Elevation showing Pump House and Sprinkler Tanks
Scale 1:200 @ A1

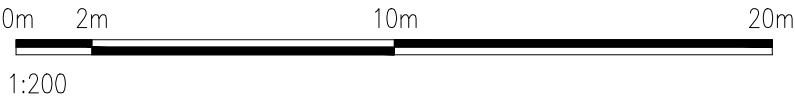

P02 REV.	27.06.2024 DATE	Sprinkler tank height reduced First Issue AMENDMENT
 WPL Consulting LLP 1 Airport West Lancaster Way Leeds LS19 7ZA Tel: 0113 202 9444 Fax: 0113 202 9333 E-mail: mail@wplconsulting.co.uk		
PROJECT TITLE Unit C Huyton Phase 1 Sovereign Industrial Park		
DRAWING TITLE Proposed Site Section through Bridgewater Way		
PROJECT No: 10187	DRAWING No: 1025	REVISION: P02
SCALE: 1:200 @ A0	DATE: April 2024	DRAWN BY: mjl
CHECKED BY:		DATE: