

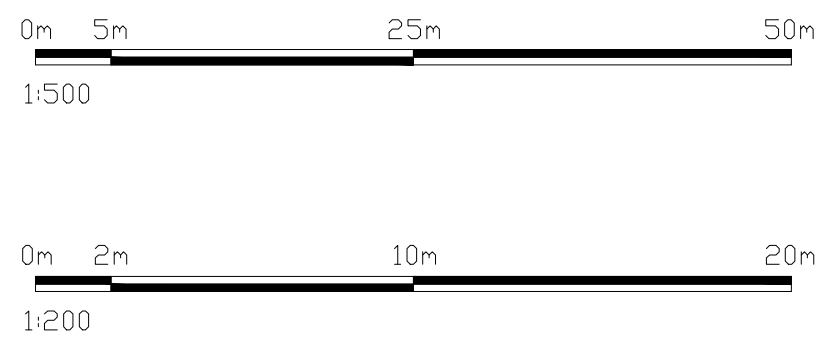
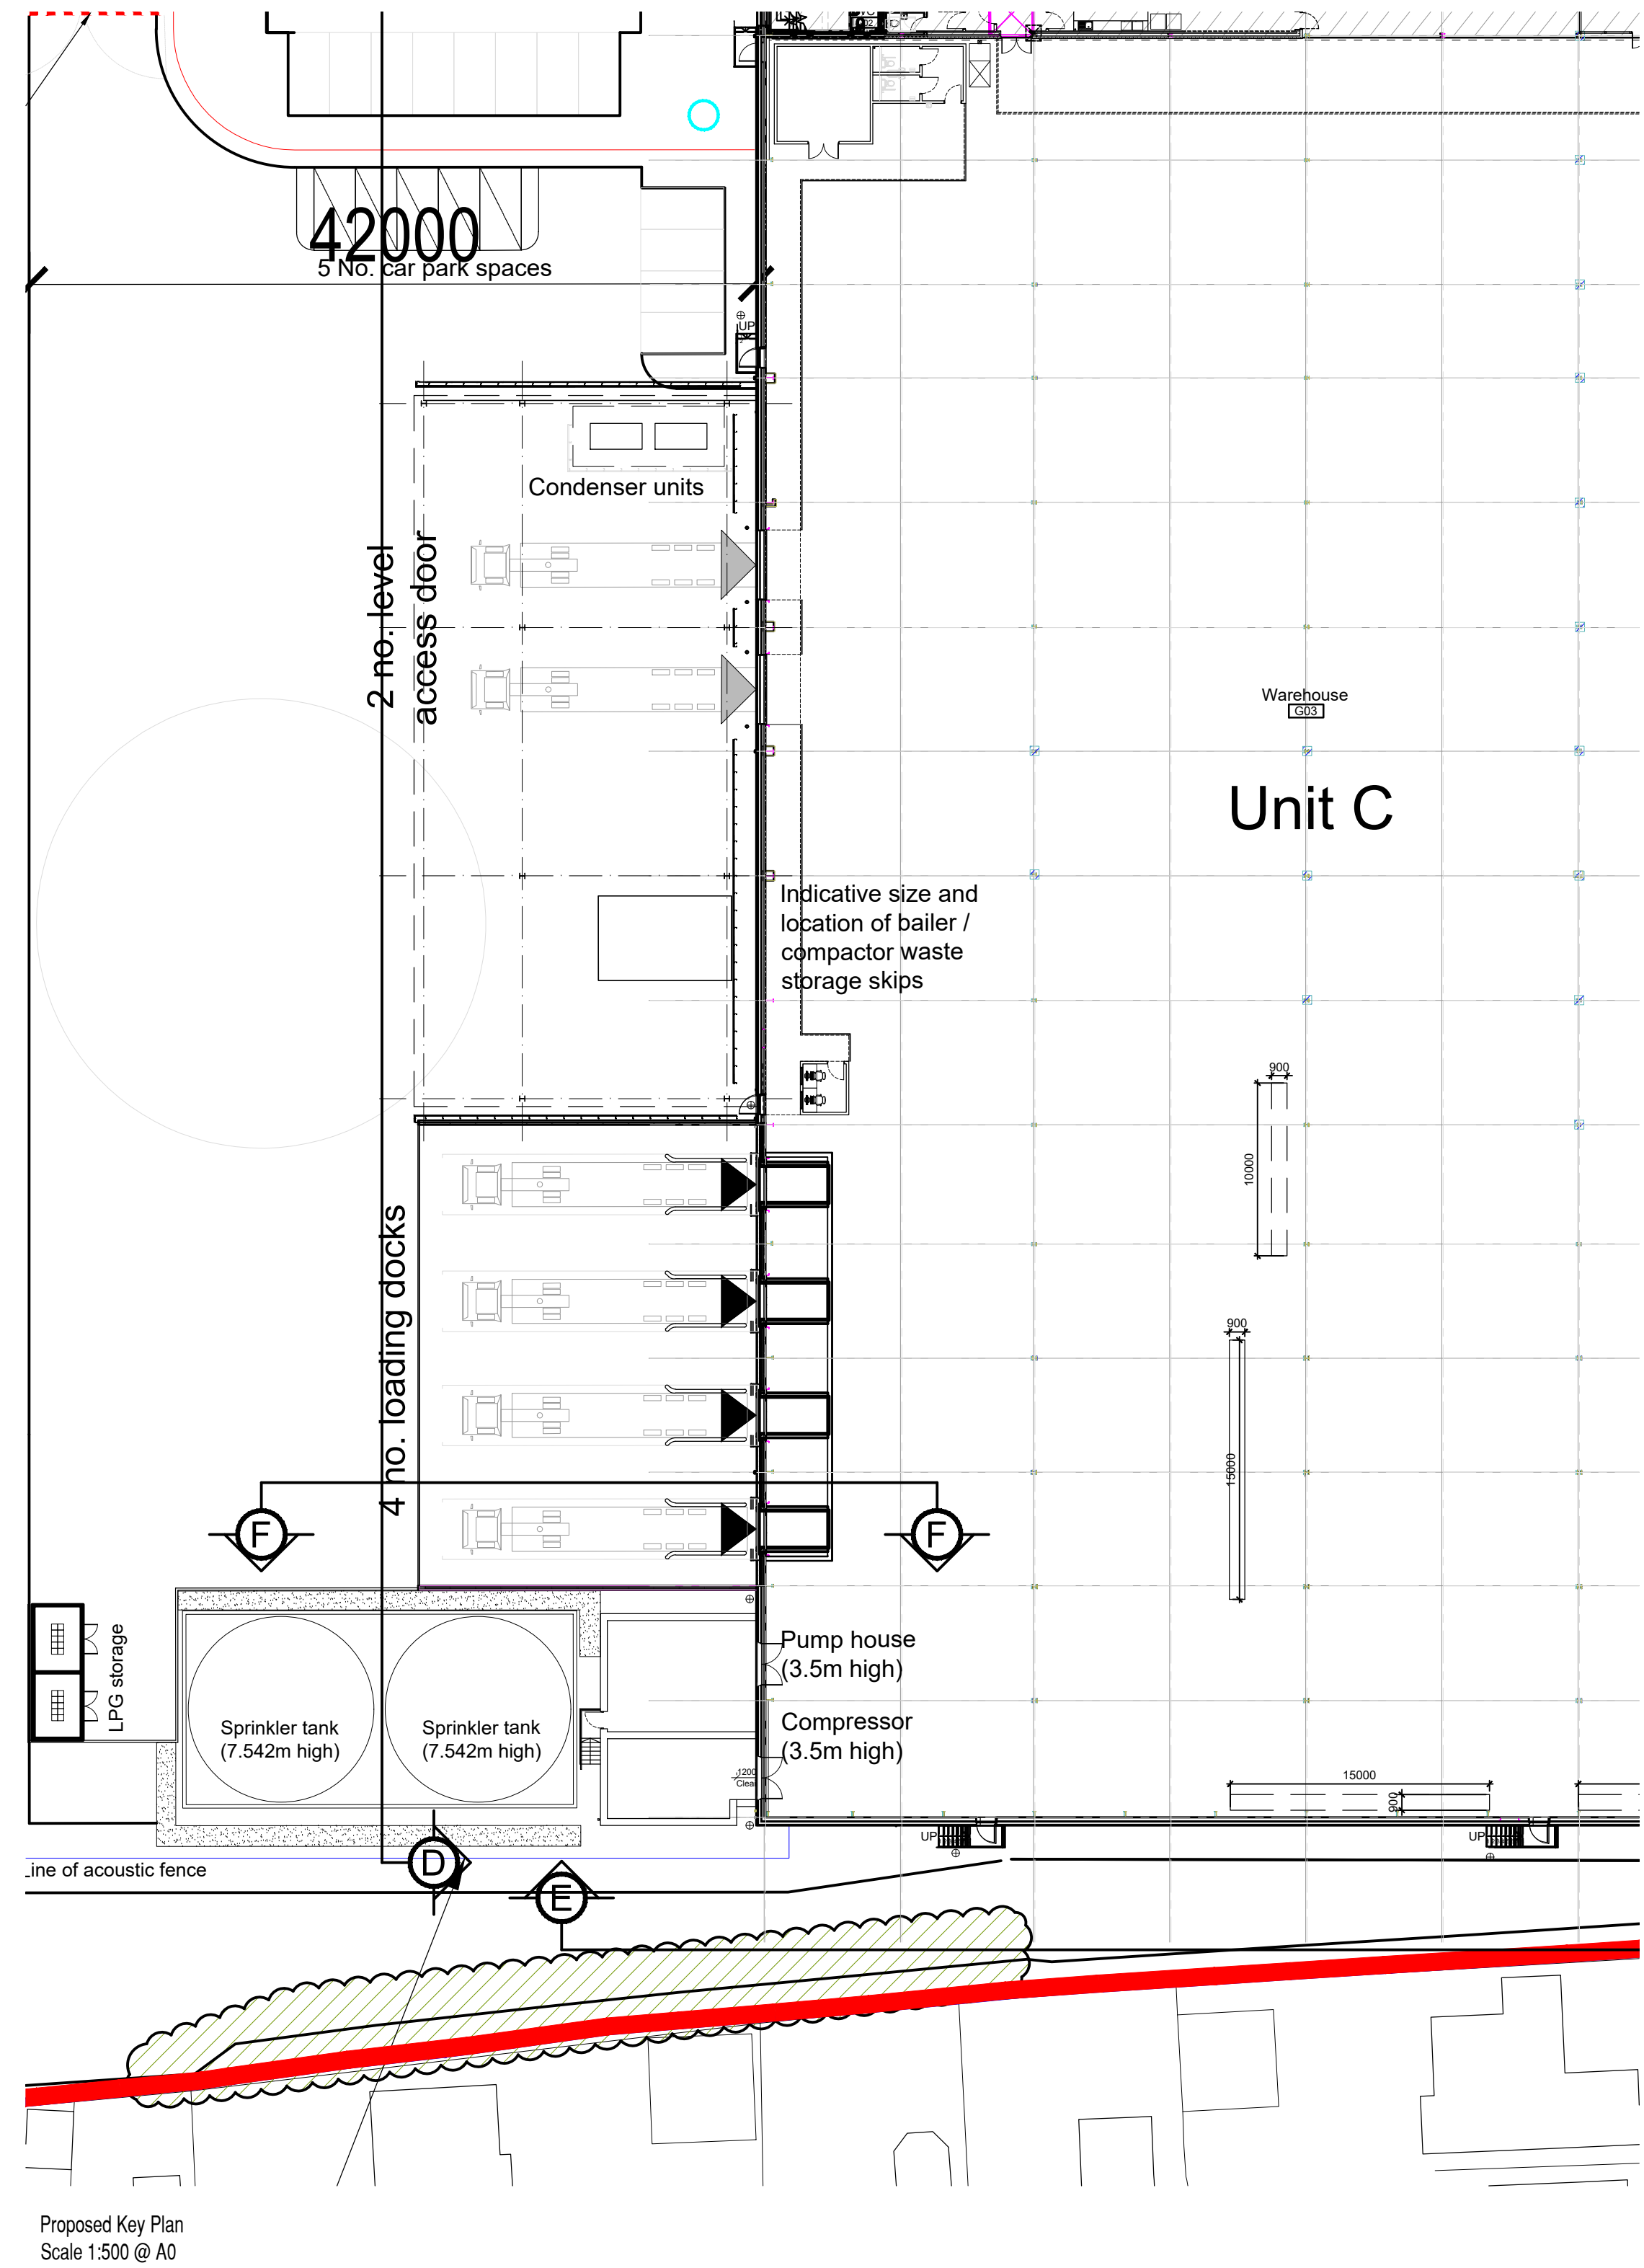
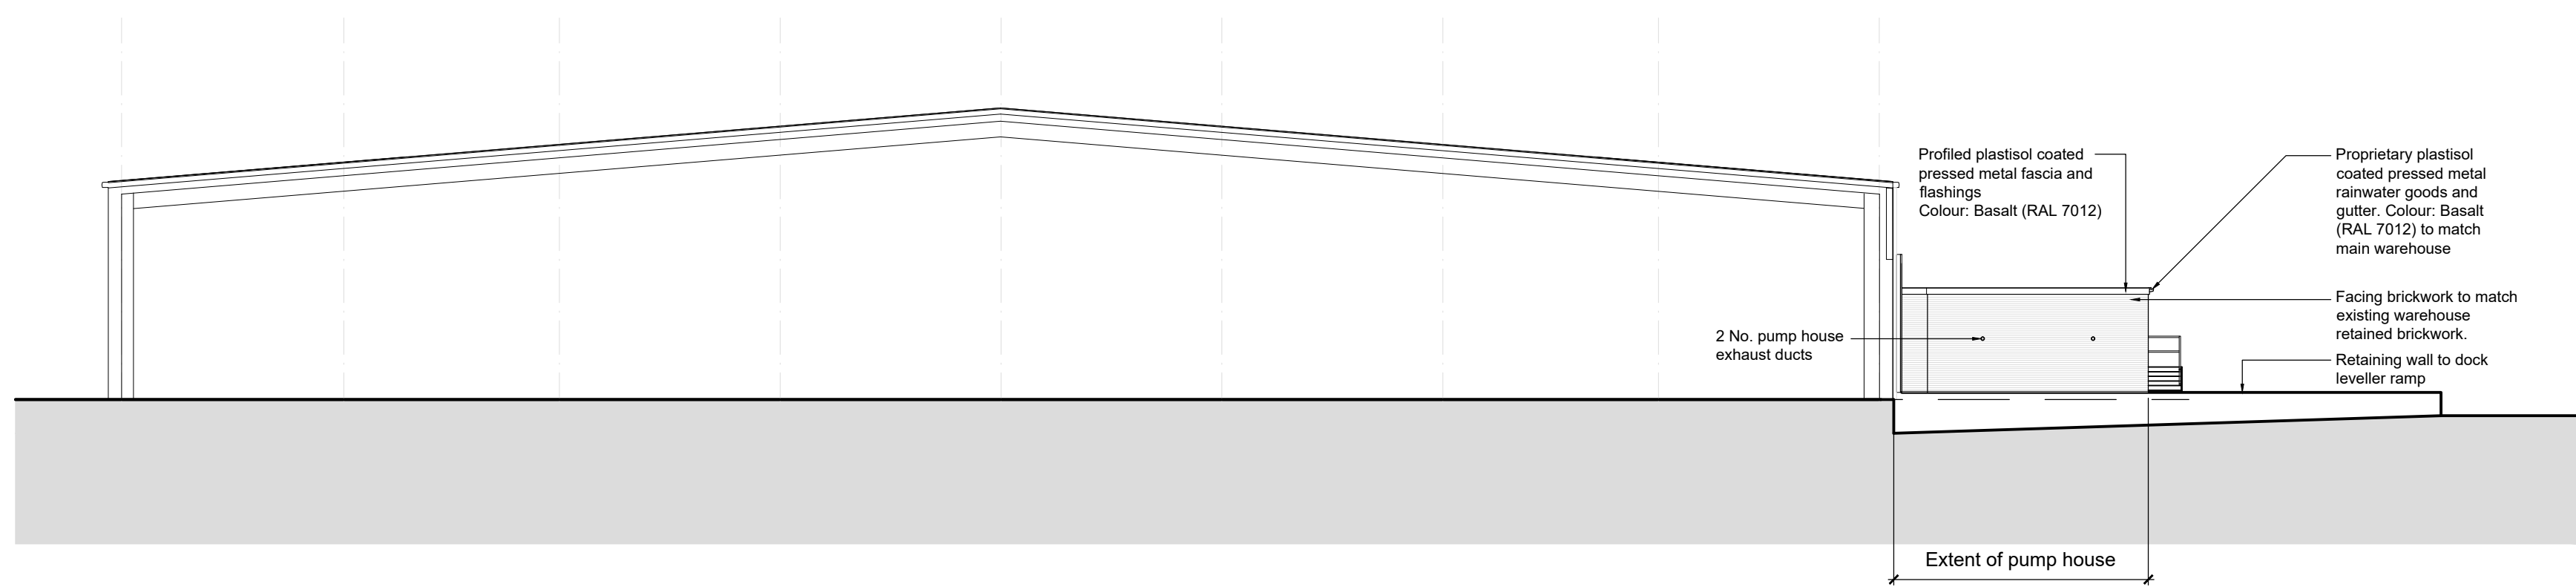


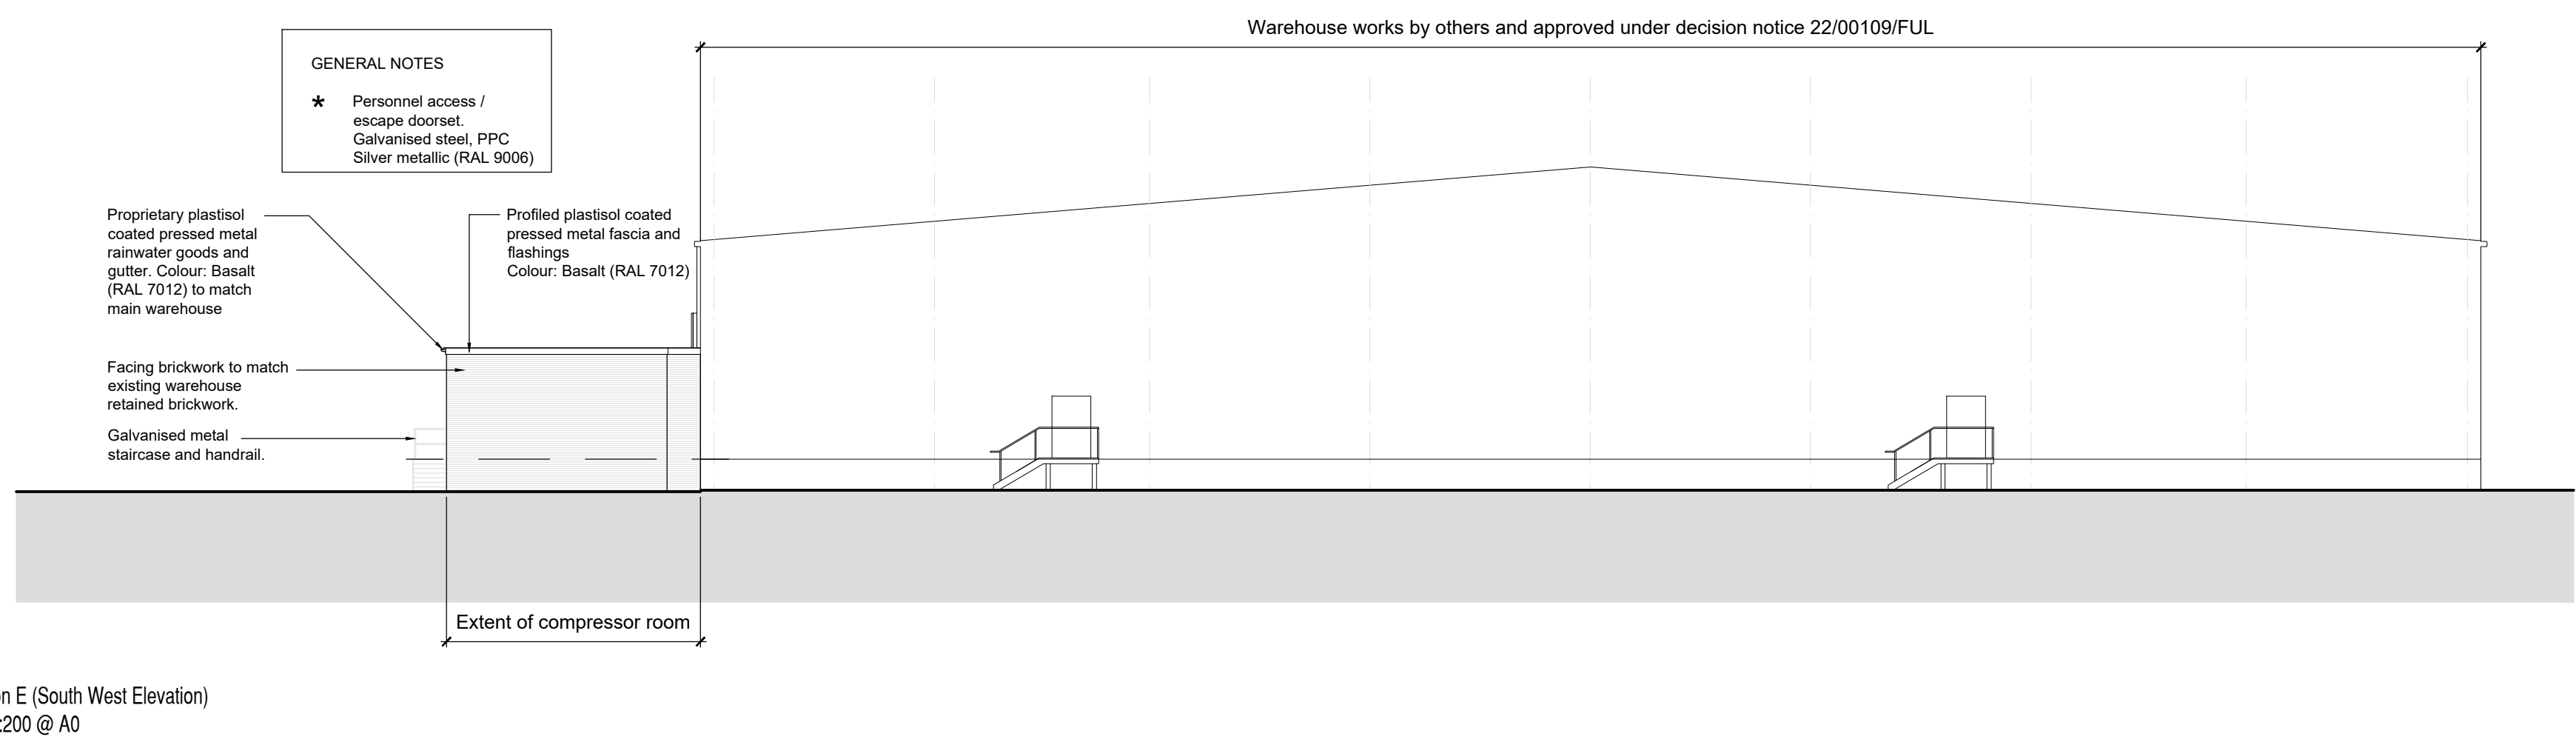

P04	27/06/2024	Sprinkler tank height reduced
P03	05/06/2024	Additional room positions added
P02	23/04/2024	Planning issue
P01	11/04/2024	Final issue
REV.	DATE	AMENDMENT

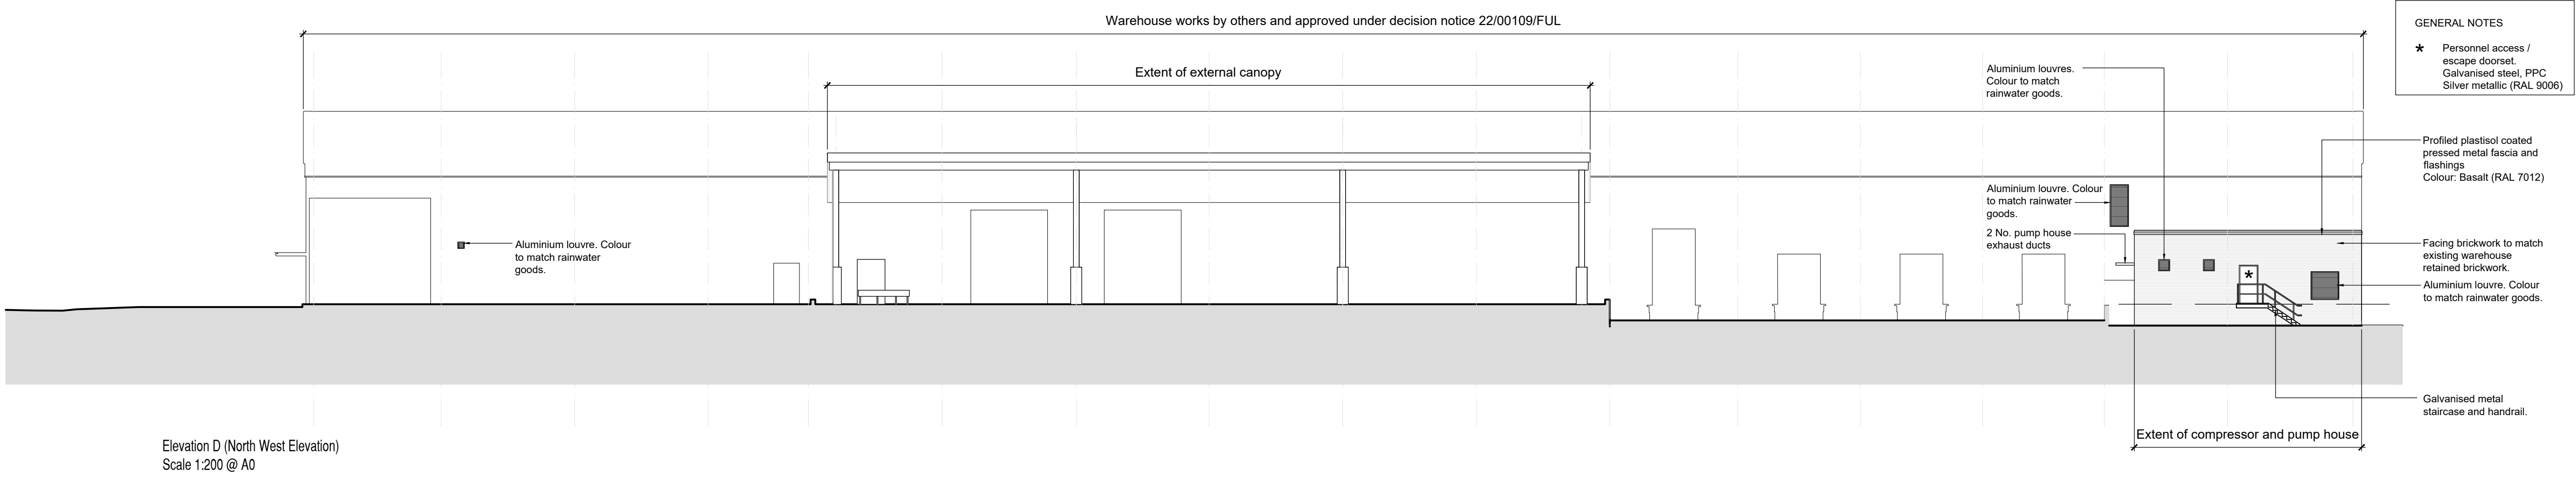

WPL Consulting LLP
1 Airport West, Lancaster Way, Leeds LS19 7ZA
Tel: 0113 202 9444 Fax: 0113 202 9333
E-mail: mail@wplconsulting.co.uk

PROJECT TITLE Unit C Huyton Phase 1 Sovereign Industrial Park		
DRAWING TITLE Proposed Pump House Compressor Room Elevations		
PROJECT No: 10187	DRAWING No: 1021	REVISION: P04
SCALE: 1:200 @ A0	DATE: April 2024	DRAWN BY: mj
CHECKED BY:	DATE:	