



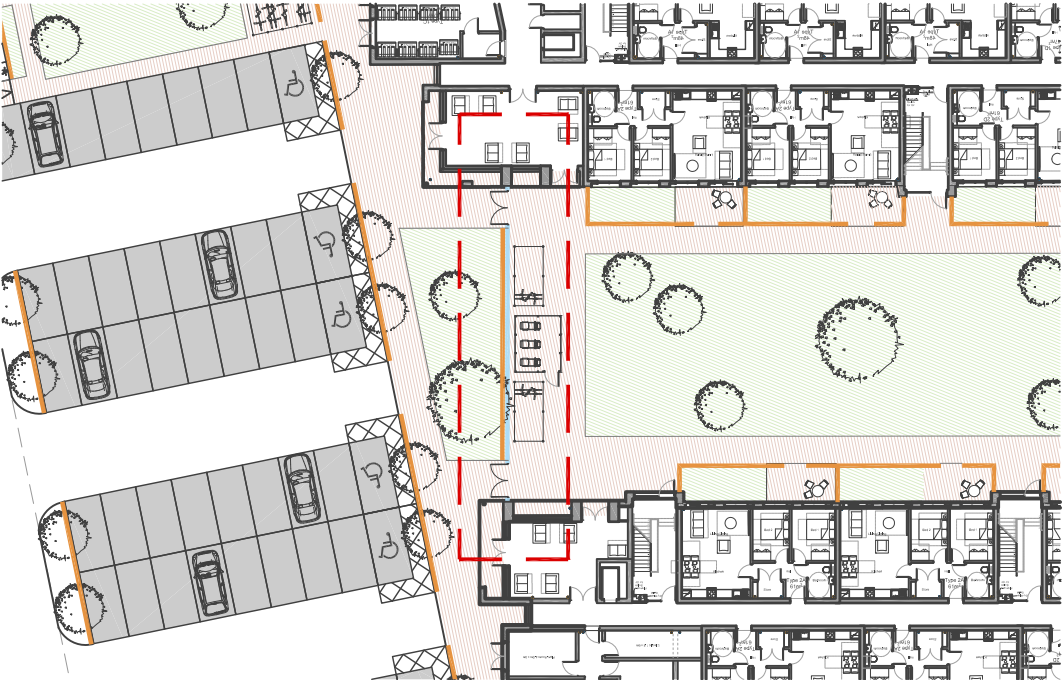


Notes

Jennings Design Associates take no responsibility for any dimensions obtained by scaling from this drawing. If no dimension is shown the architect must ascertain the dimension specifically from the Architect or by the client. Jennings Design Associates is not responsible for any errors, omissions, or inaccuracies in this drawing. All dimensions must be checked against hard copy. Dimensions must be checked on site. Any discrepancies must be reported to the Architect immediately. This drawing is a copy of Jennings Design Associates.

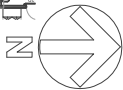


Cycle Link Keyplan @1:500

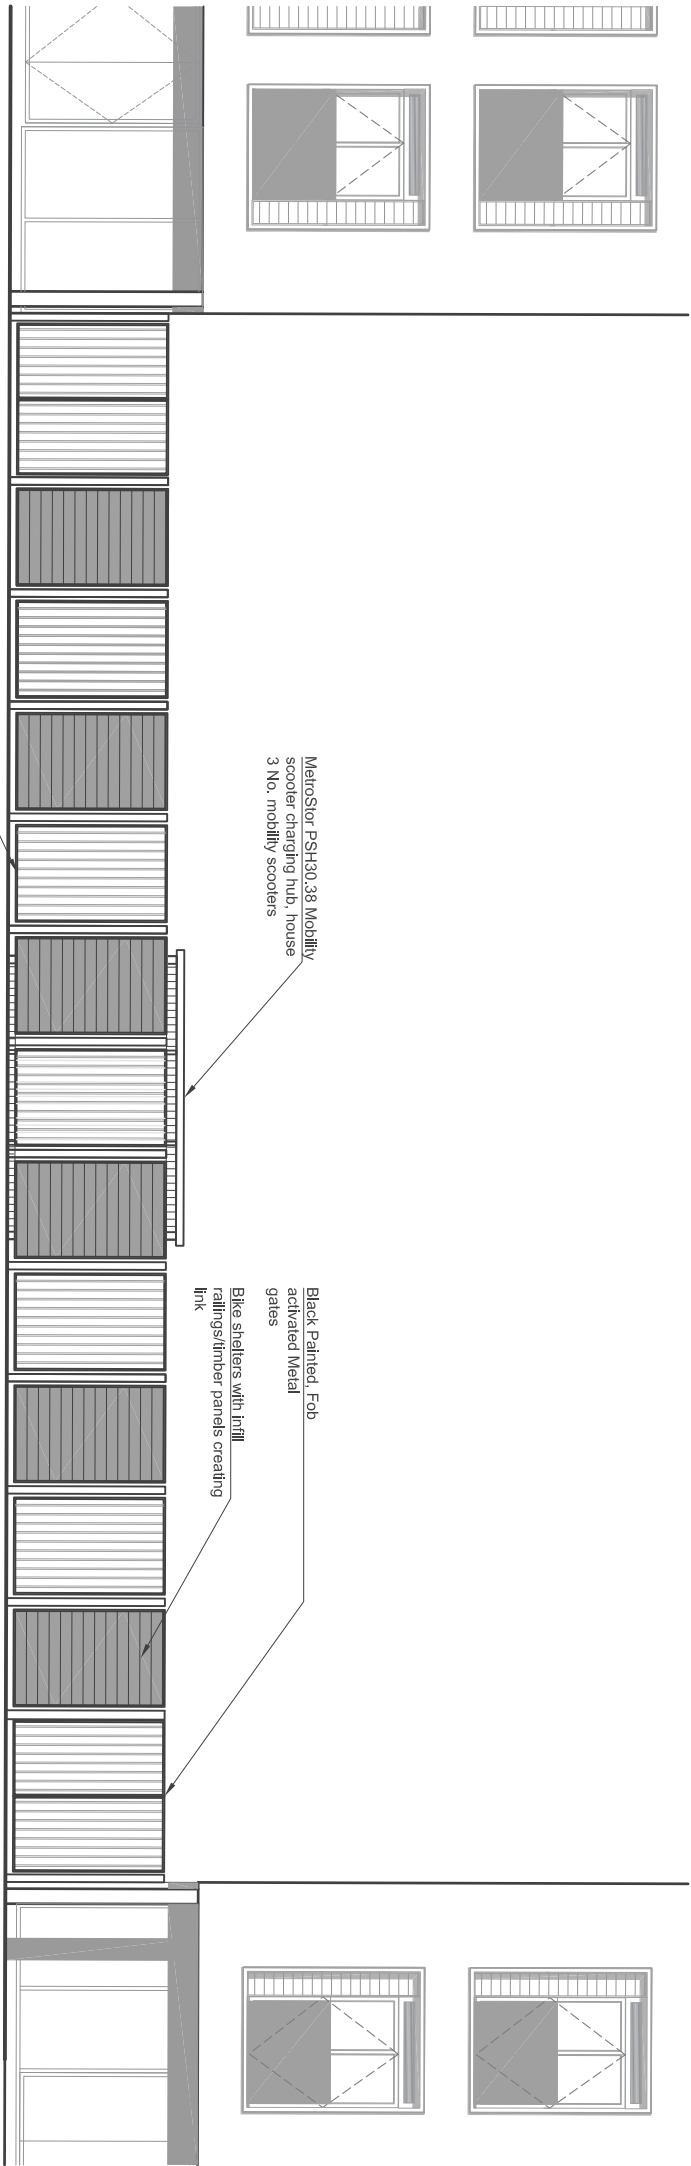

Proposed boundary to consist of alternating 2100mm high panels consisting of black painted vertical railings and horizontal stained Scandinavian redwood timber (or similar approved) panels with black painted metal surrounds, fixed via lugs to 100x100 black painted metal posts

Cycle Link Unobscured Elevation @1:100

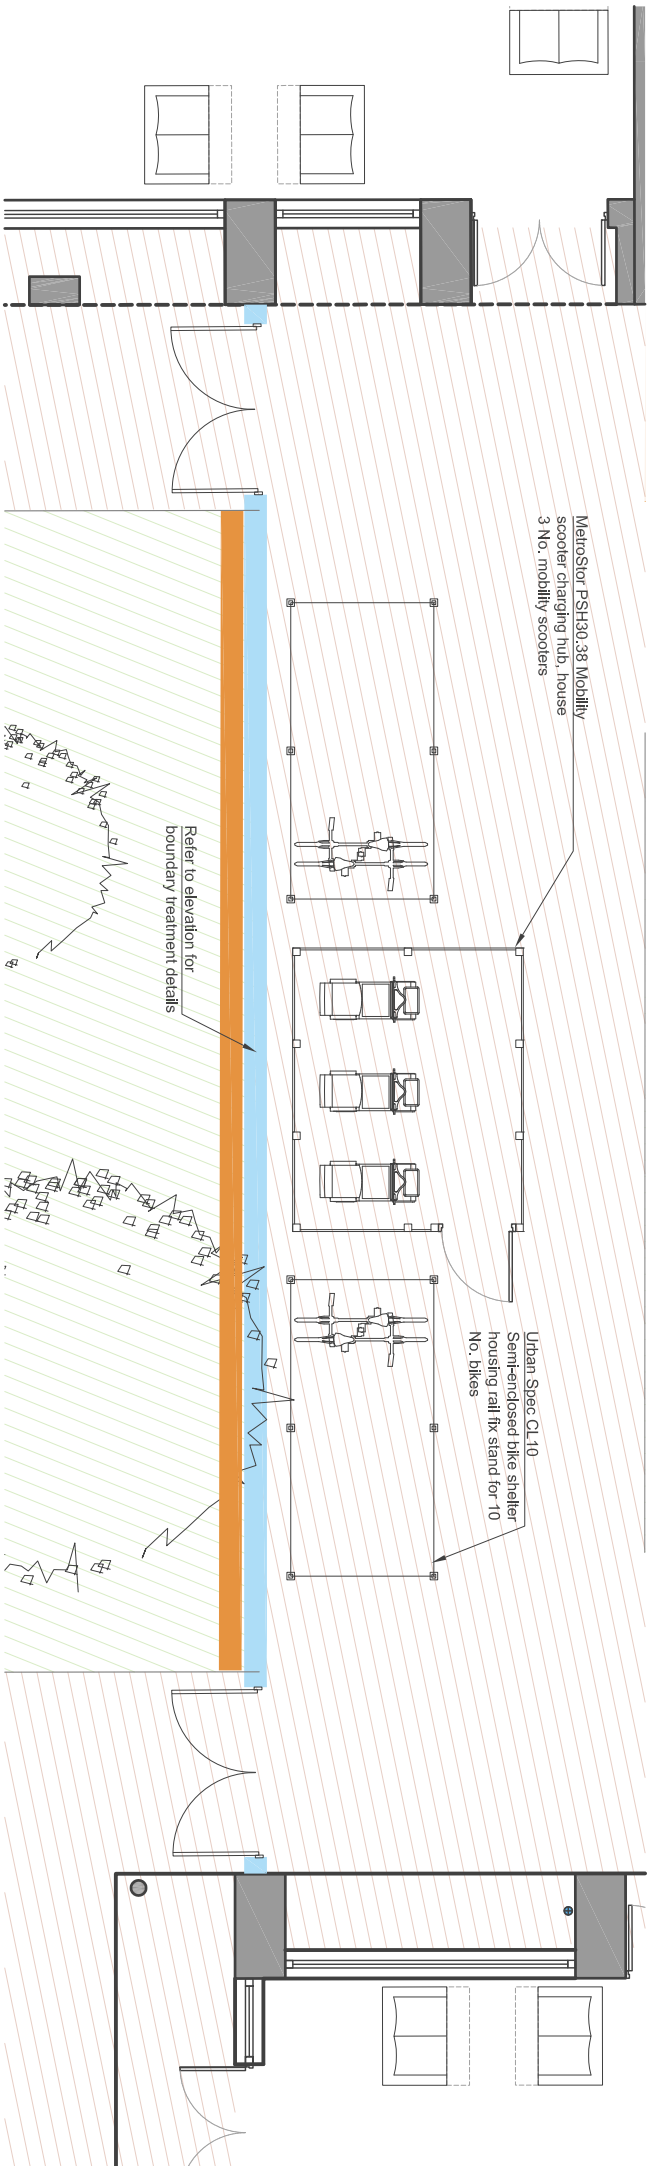


Cycle Link Plan @1:100

Rev	Description	Date	By
A	Updated as per meeting with Planner	24.11.23	ABH

j d a architects
info@jda-architects.com
www.jda-architects.com
marchester: 0161 335 5011
liverpool: 0151 665 0112

Client:	Visley Partnerships
Project:	Watch Factory, Prescott
Project Status:	Planning
Scale:	© original size
Year:	March 2020

Project Number	1125	Version	A	Sheet	SK	024	Total	100
Proposed Cycle Link Details								A

 

Scale 1:100