





Notes

Jennings Design Associates take no responsibility for any dimensions obtained by scaling from this drawing. If no dimension is shown the architect must ascertain the dimension specifically from the architect or by the client. All dimensions must be checked against hard copy. All data must be checked against hard copy. Dimensions must be checked on site. Any discrepancies must be reported to the architect immediately. This drawing is copyright of Jennings Design Associates.

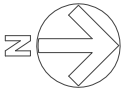


"Burntwood" proprietary bike shelter by Broxap

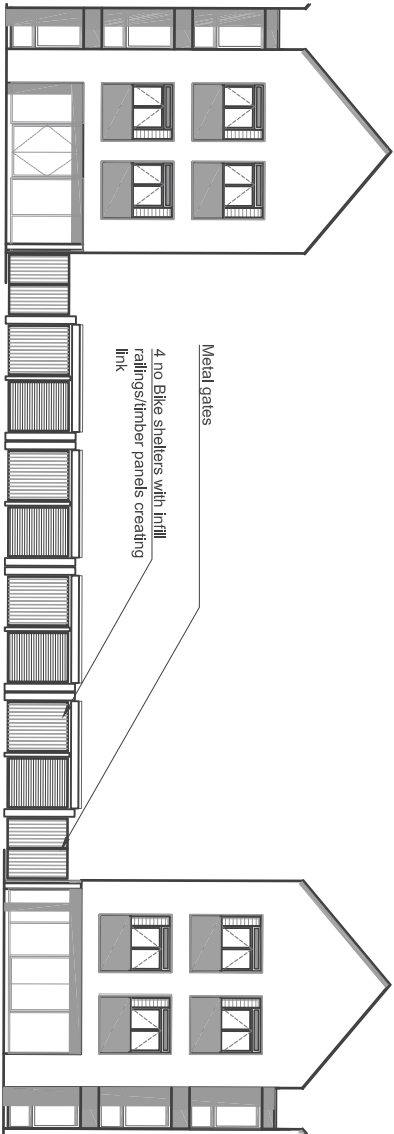

Metal gates
4 no Bike shelters with in-fill railings/timber panels creating link

Cycle Link Overall Elevation @1:250

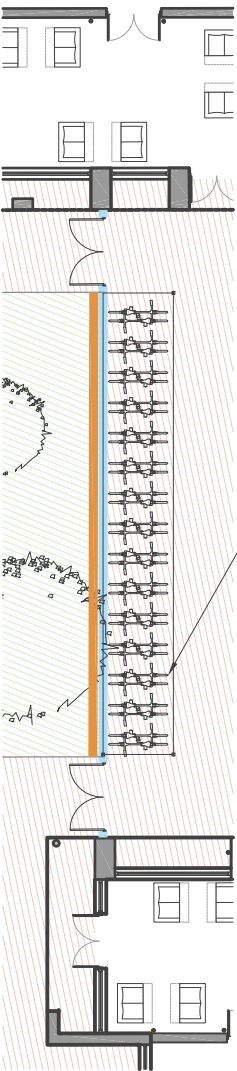


30 no bike spaces

Cycle Link Keyplan @1:250

Bike Shelter Precedent

Timber Panel Precedent (Colour to be confirmed)

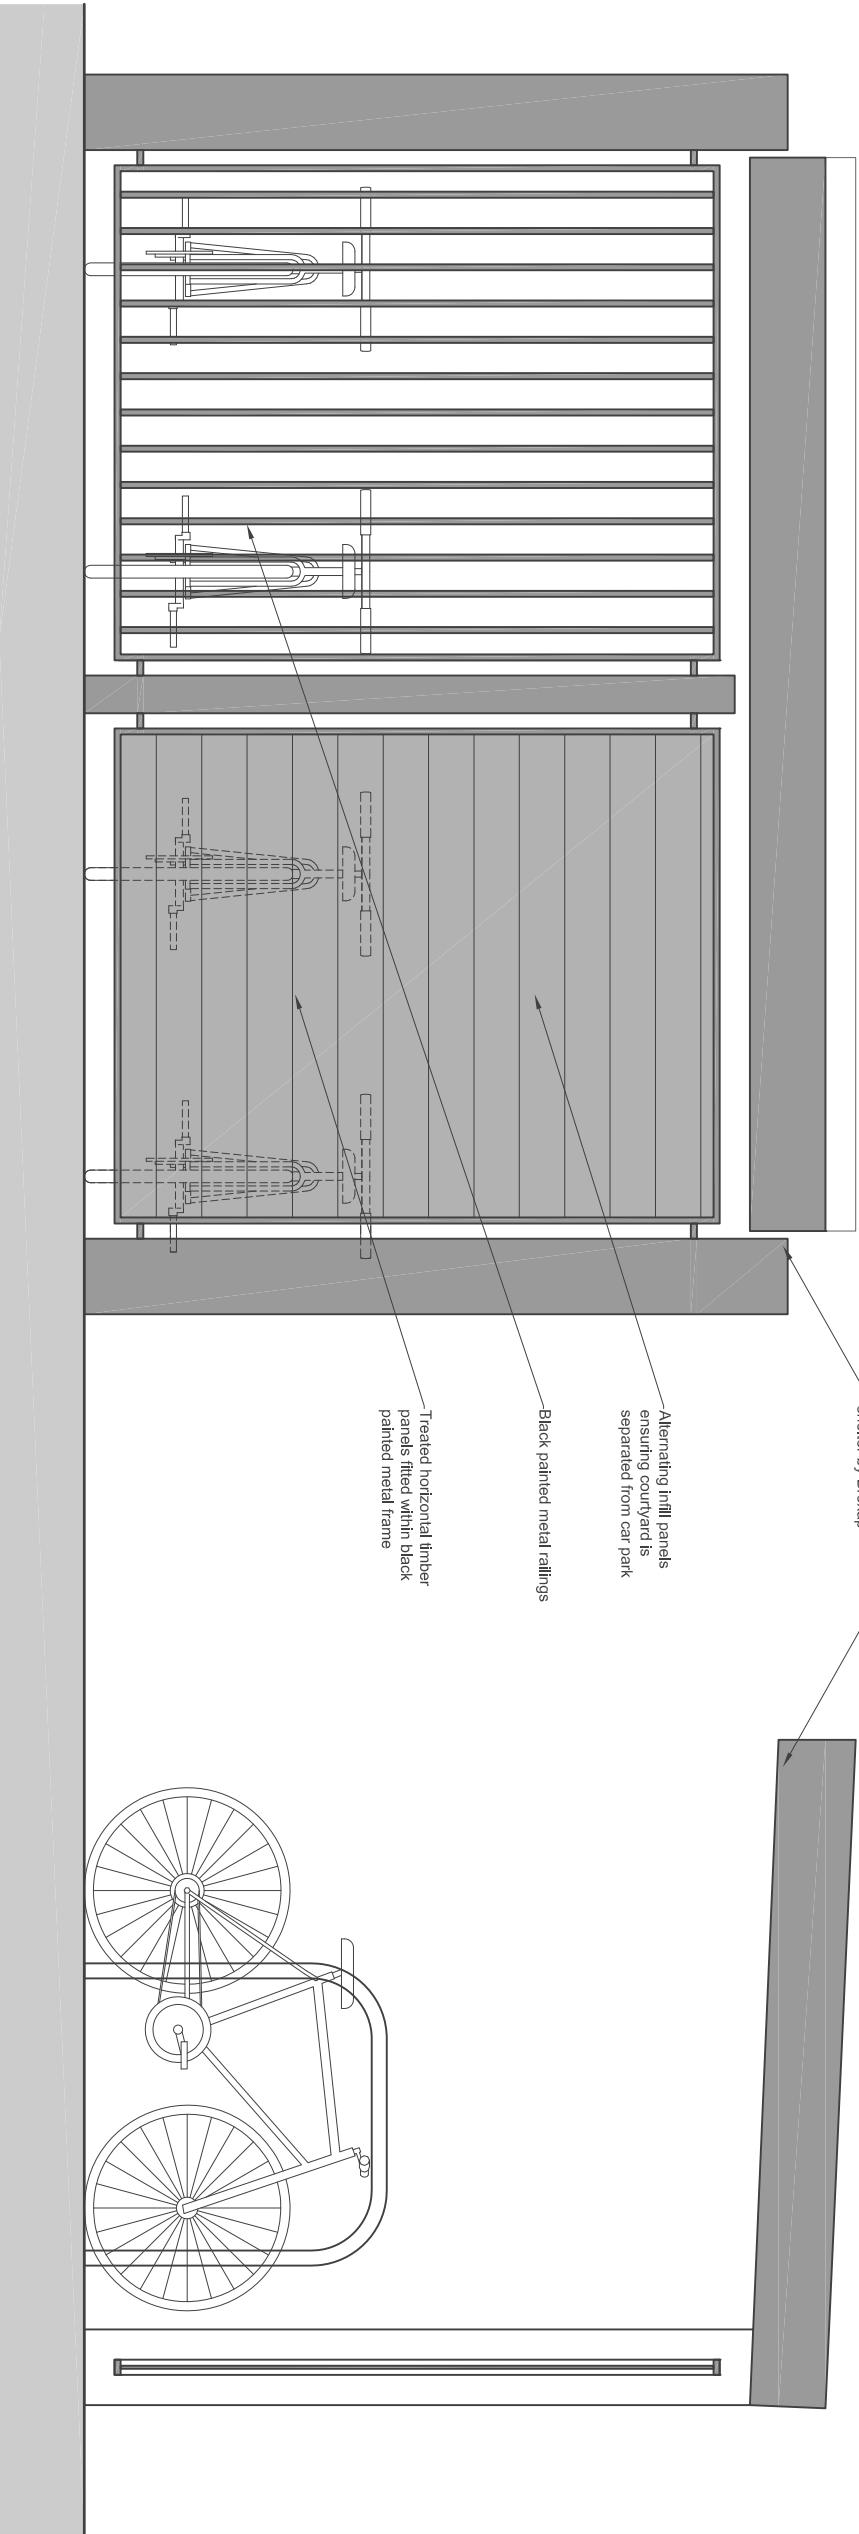

"Burntwood" proprietary bike shelter by Broxap

Alternating in-fill panels ensuring courtyard is separated from car park

Black painted metal railings

Treated horizontal timber panels fitted within black painted metal frame

Canopy Elevation @1:25

Canopy Section @1:25

Description	Date	By
-	-	-

j d a architects info@jda-architects.com www.jda-architects.com project/office: 0161 334 5011 liverpool: 0151 665 0112	
--	--

Client:	Vistry Partnerships		
Project:	Watch Factory, Prescott		
Project Status:	Planning		
Scale:	@ original size	Scale	Drawn By: MG
Year:	A3	March 2020	Checked By:

Project Number	Contract Number		
T125	A	SK	024
Revisions:			
Proposed Cycle Link Details			Rev

0 1m 2m Scale 1:100