
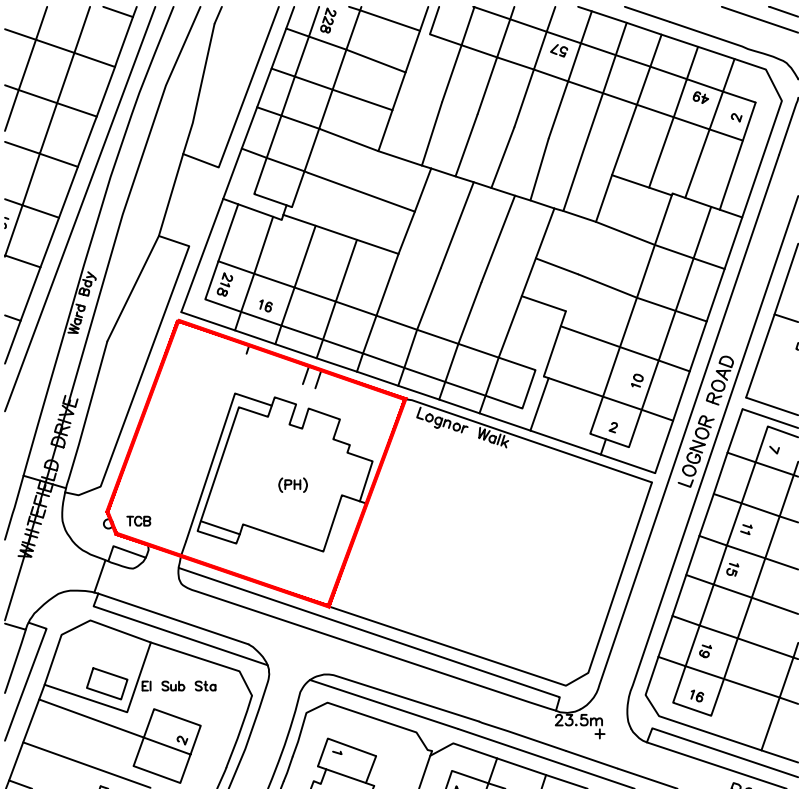


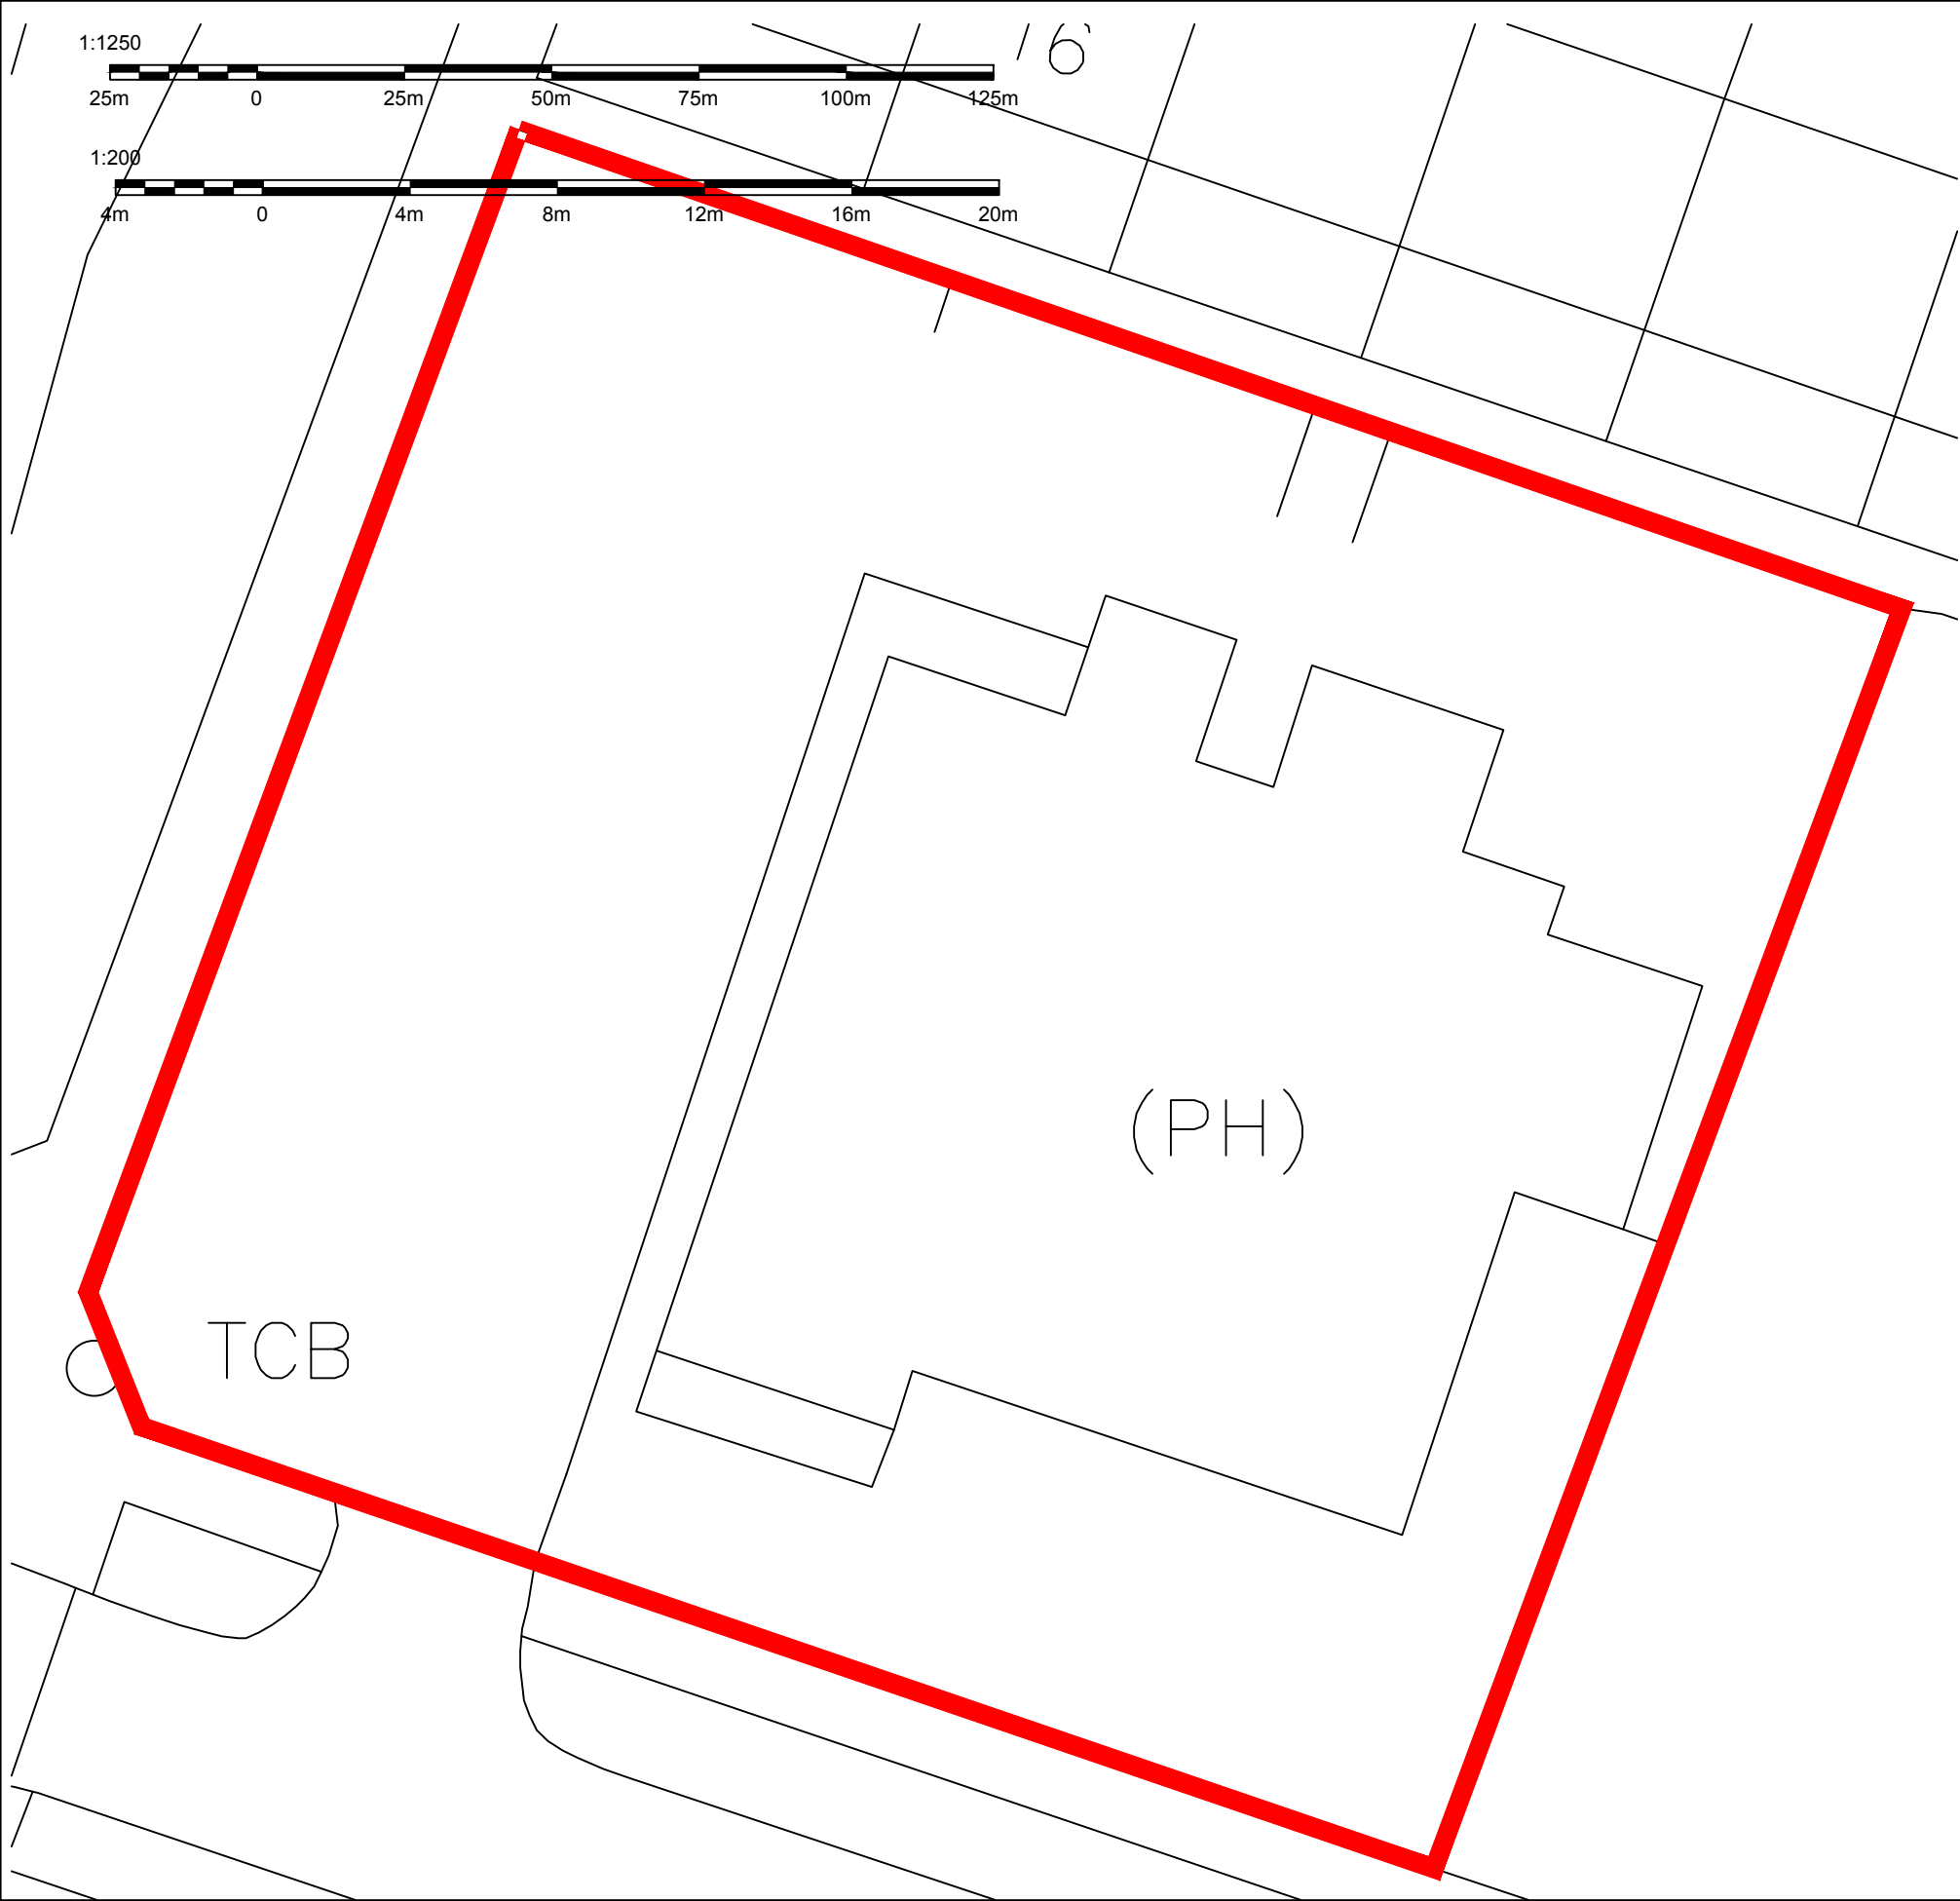

Location Plan (North Up)

rev	Revision details			Date
This drawing is not authorised unless signed as checked & approved				
Address The Mainbrace 218 Whitefield Drive Kirkby				
Job Title External Canopy over Beer Terrace				
Drawing title Location and Block Plan				
RJS Architecture 23 Ellerslie Avenue, Rainhill, L35 4QD Mob:07511515637				
Chkd	Appvd	date Jun 21	scale 1:1250&1: 200 @A3	drawn rs
DRAWING No			200501/05	rev *