


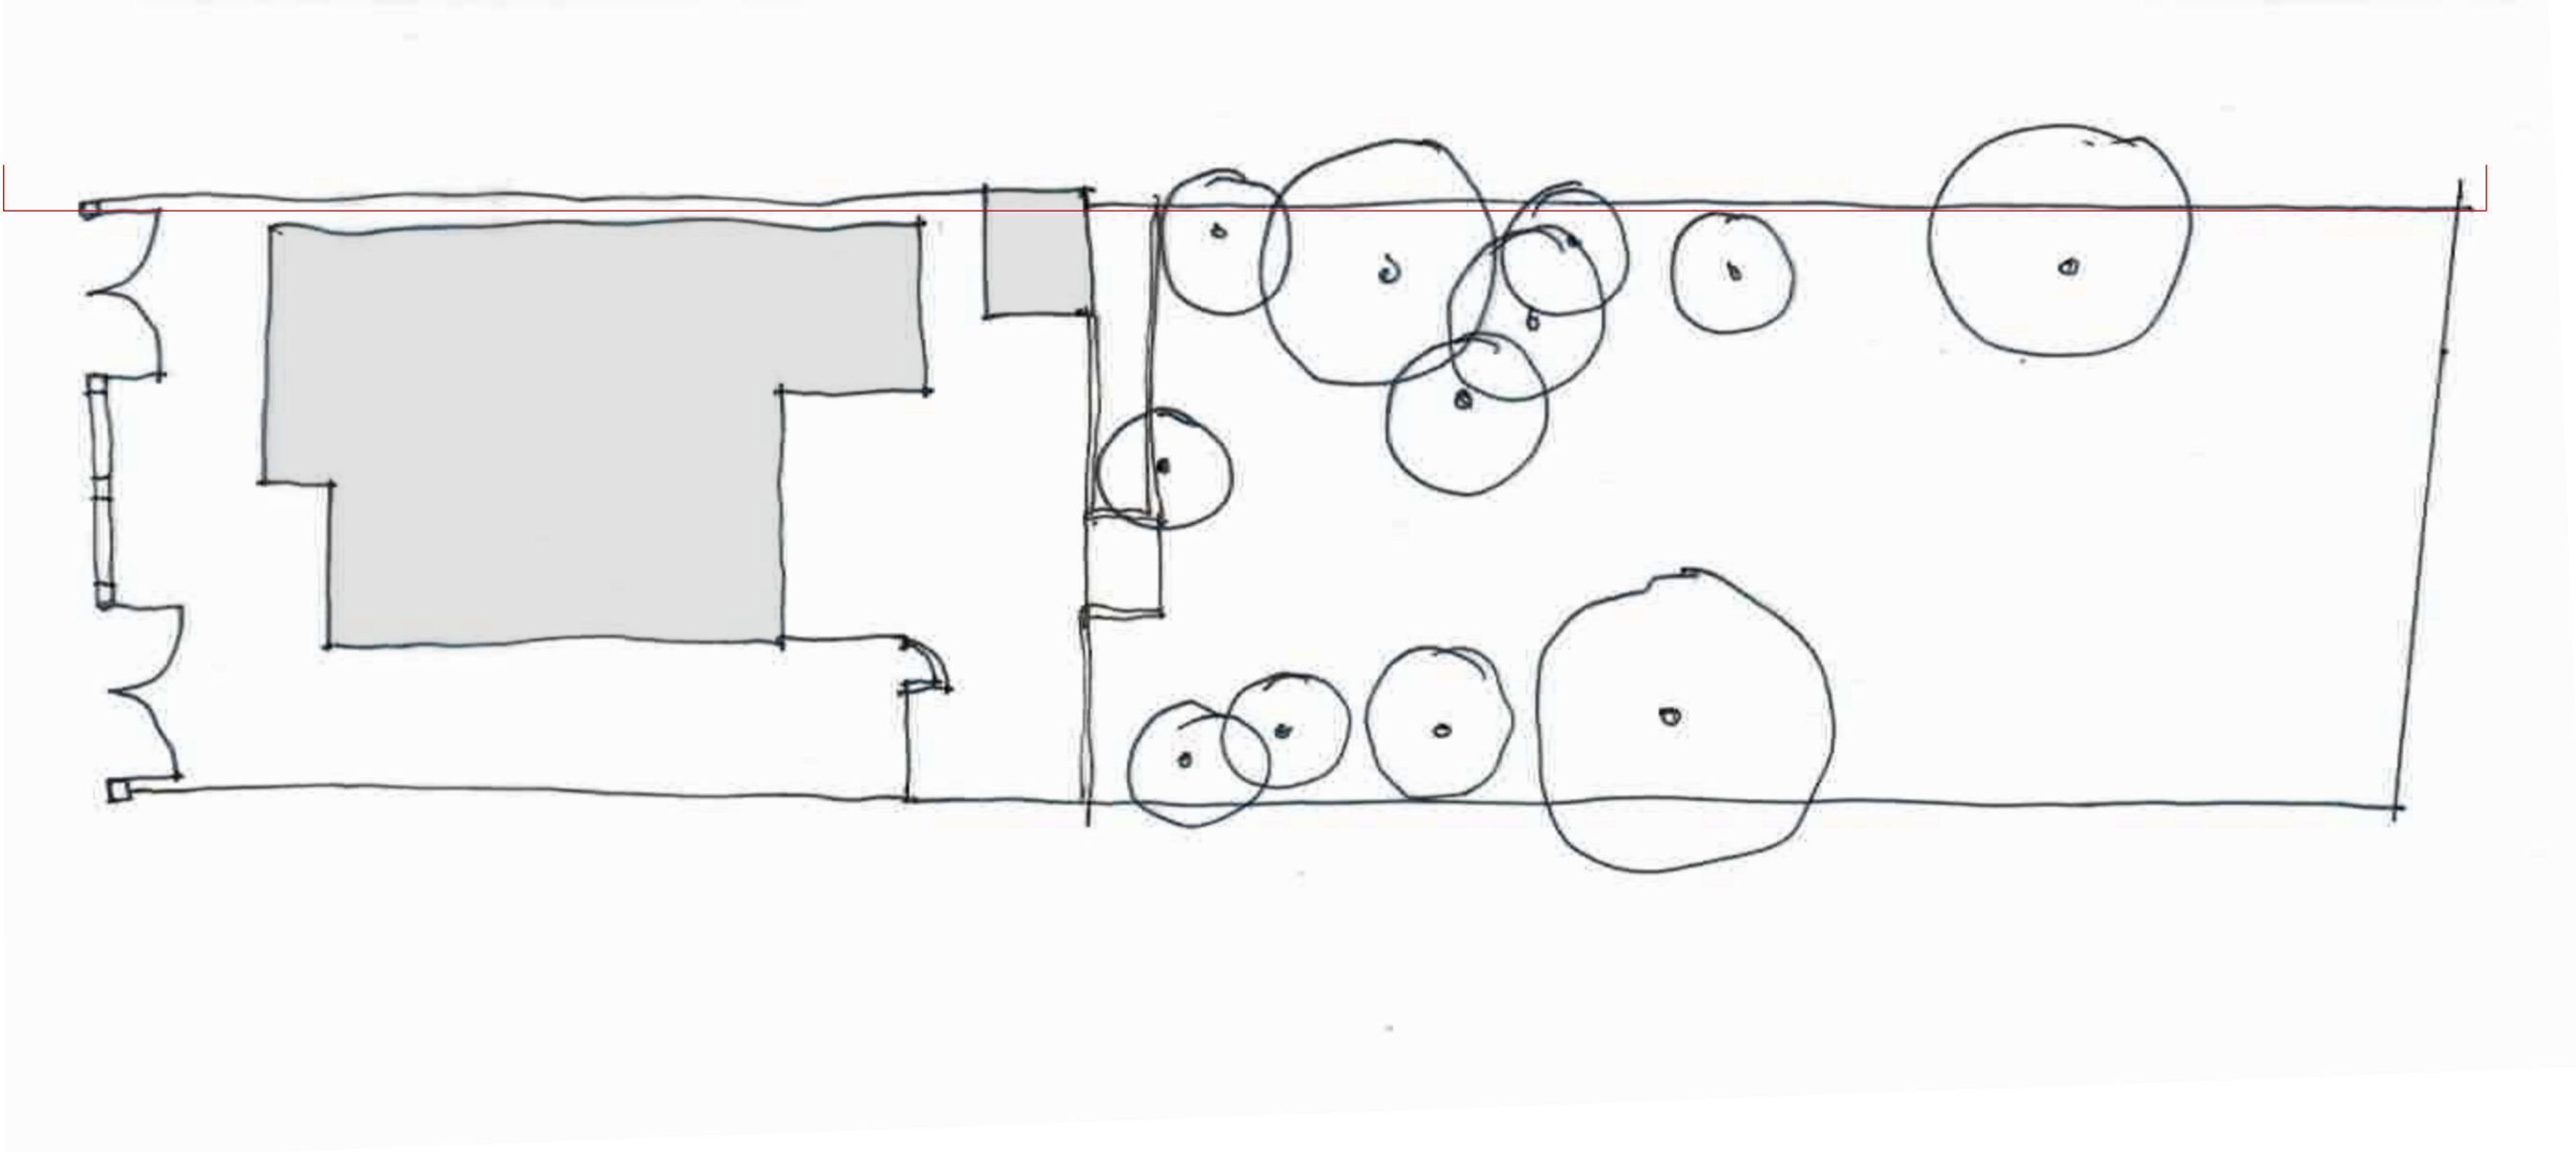

Project:	9 Higher Road
Clients:	R. Chopra
Drawing Title:	Existing Fence Elevation AA
Drawing no:	9HR-007
Status:	RIBA Stage 3 - Statutory Approval
Scale:	1:100 @ A1
Date:	17.08.2023
Issue:	Unrevised
Drawn:	DK