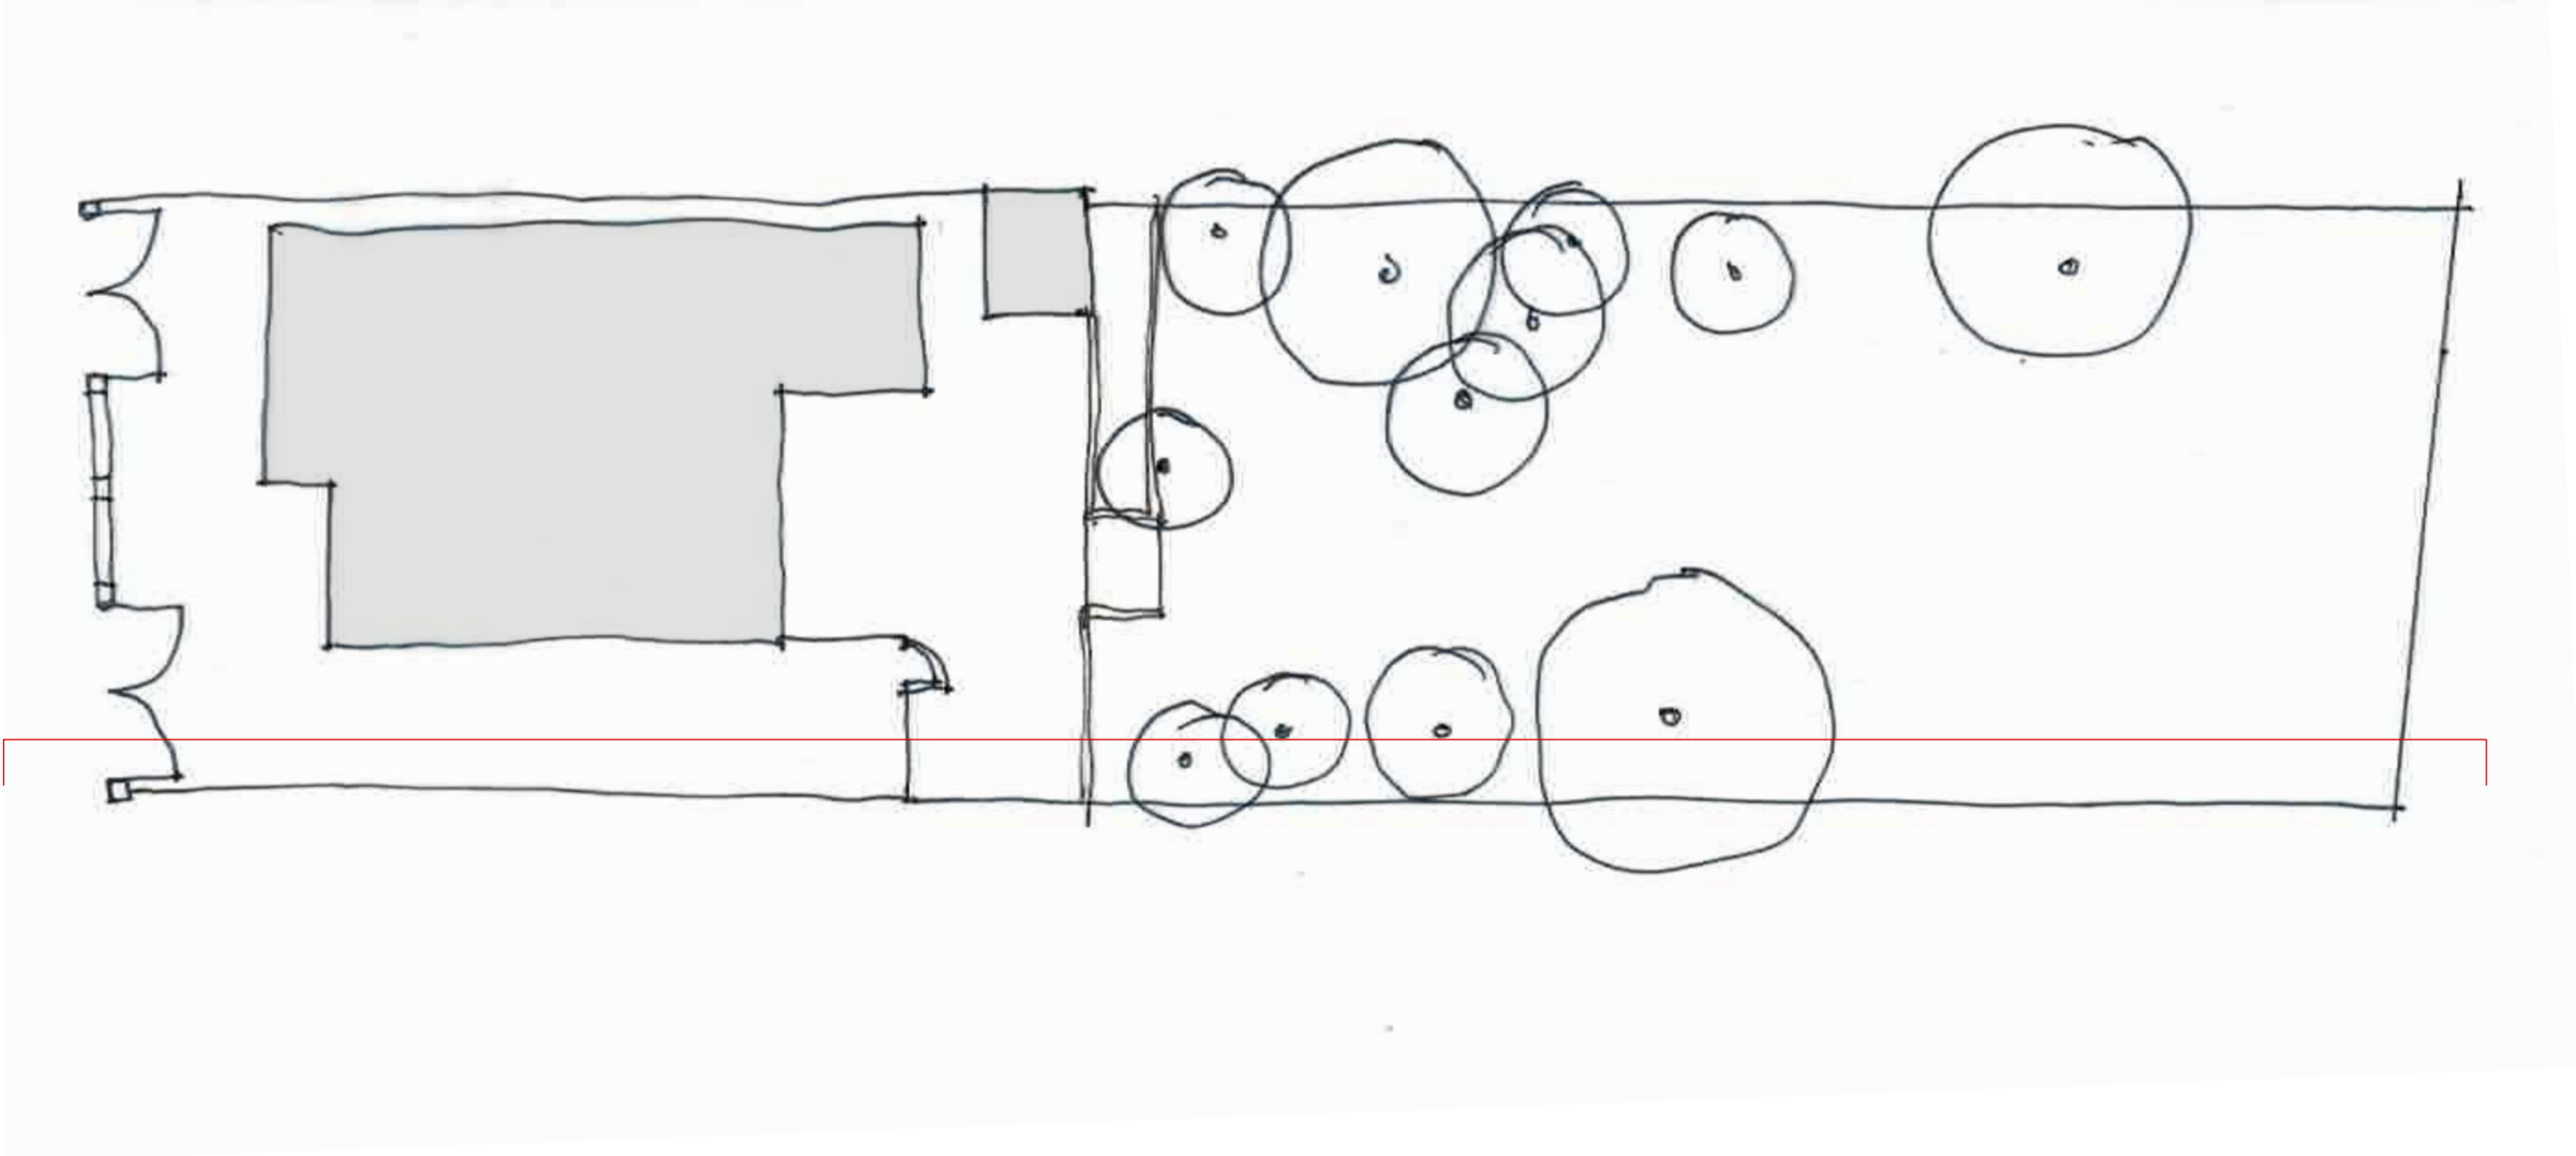


|                |                                   |
|----------------|-----------------------------------|
| Project:       | 9 Higher Road                     |
| Client:        | R. Chopra                         |
| Drawing Title: | Proposed Fence Elevation BB       |
| Drawing no:    | 9HR-010                           |
| Status:        | RIBA Stage 3 - Statutory Approval |
| Scale:         | 1:100 @ A1                        |
| Date:          | 17.08.2023                        |
| Issue:         | Unrevised                         |
| Drawn:         | DK                                |