


PRODUCED BY AN AUTODESK STUDENT VERSION



EXISTING DWELLING



PRODUCED BY AN AUTODESK STUDENT VERSION

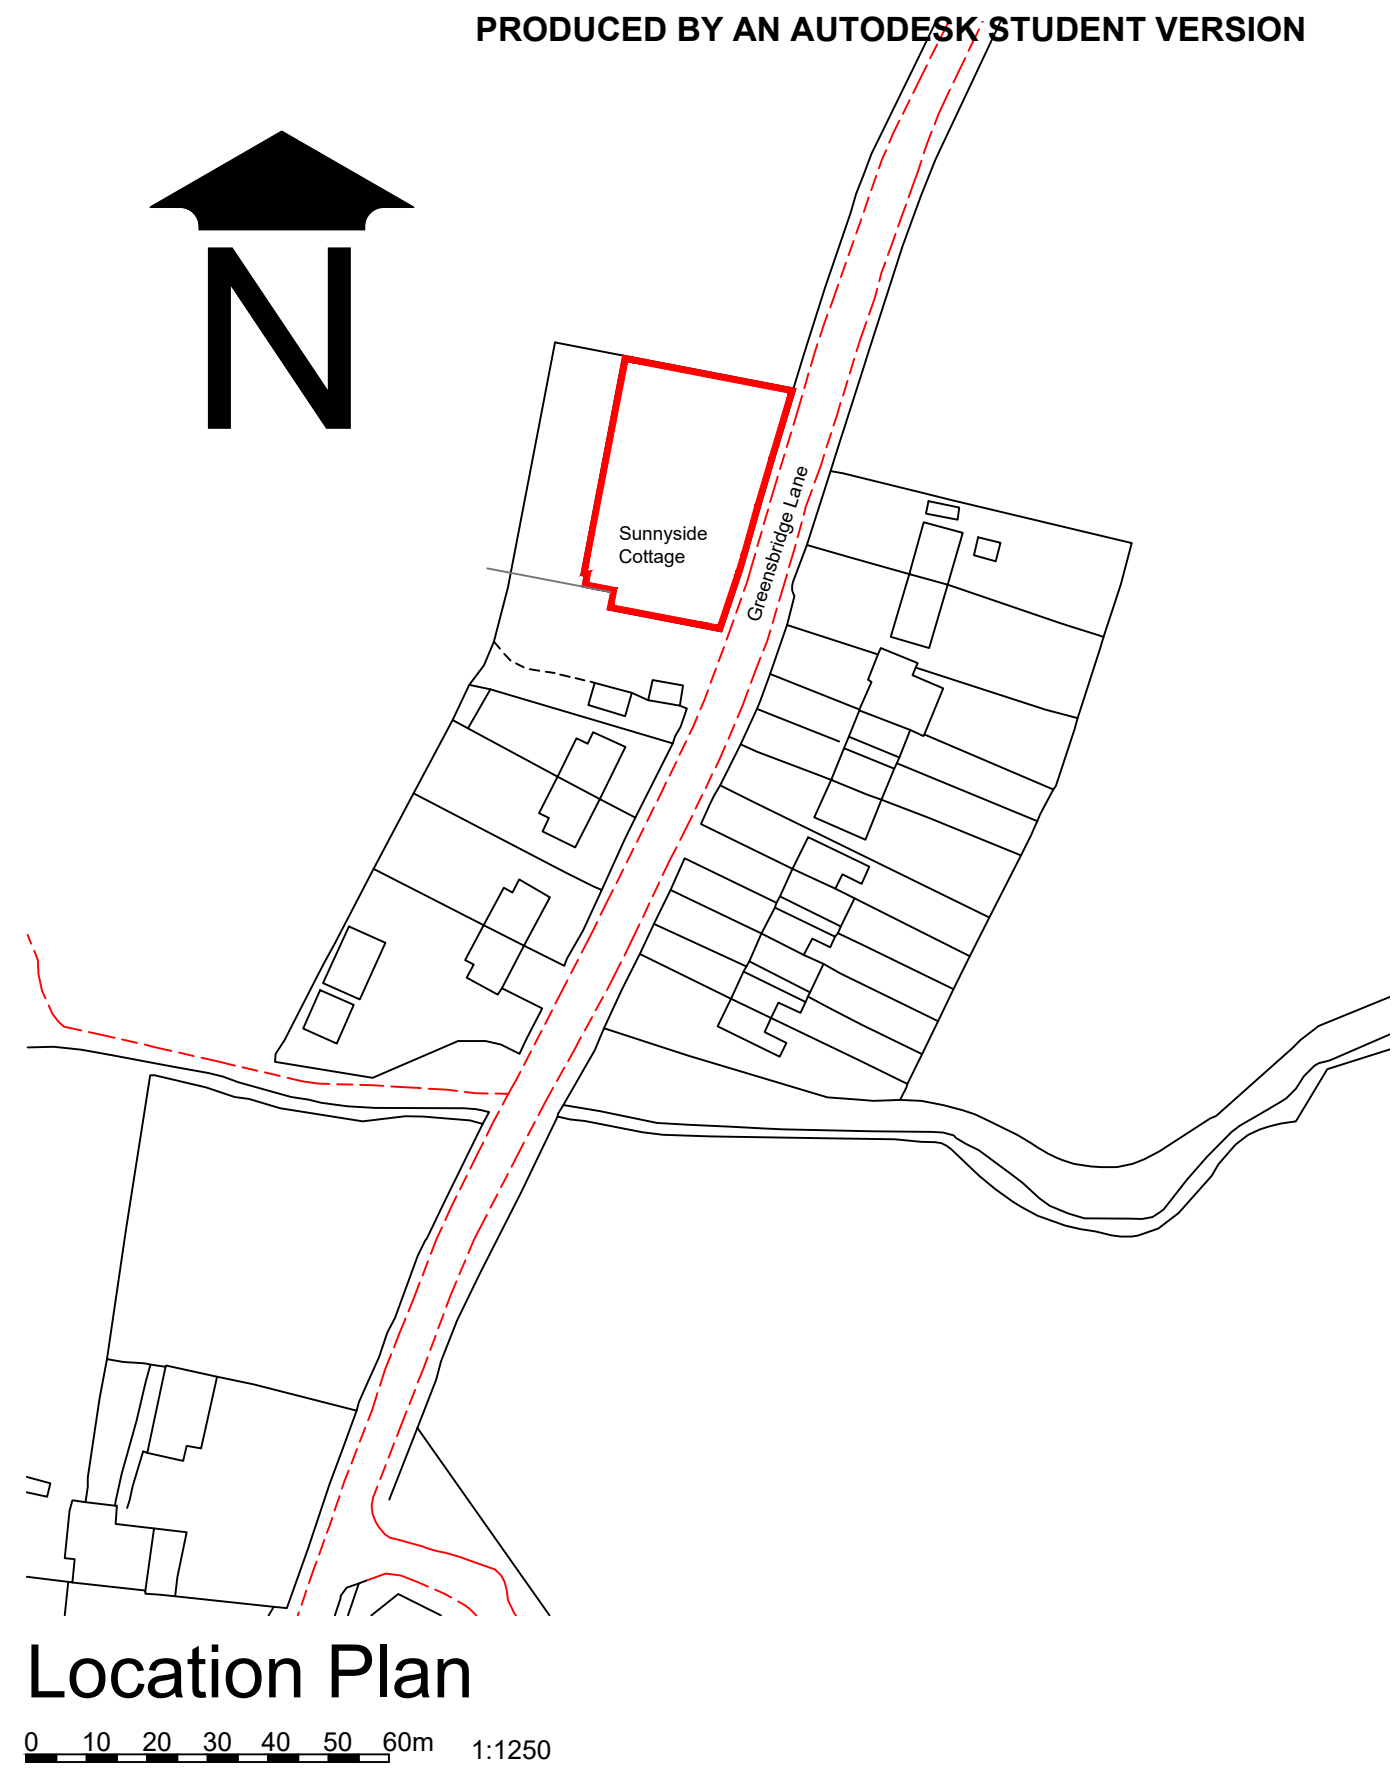

PRODUCED BY AN AUTODESK STUDENT VERSION

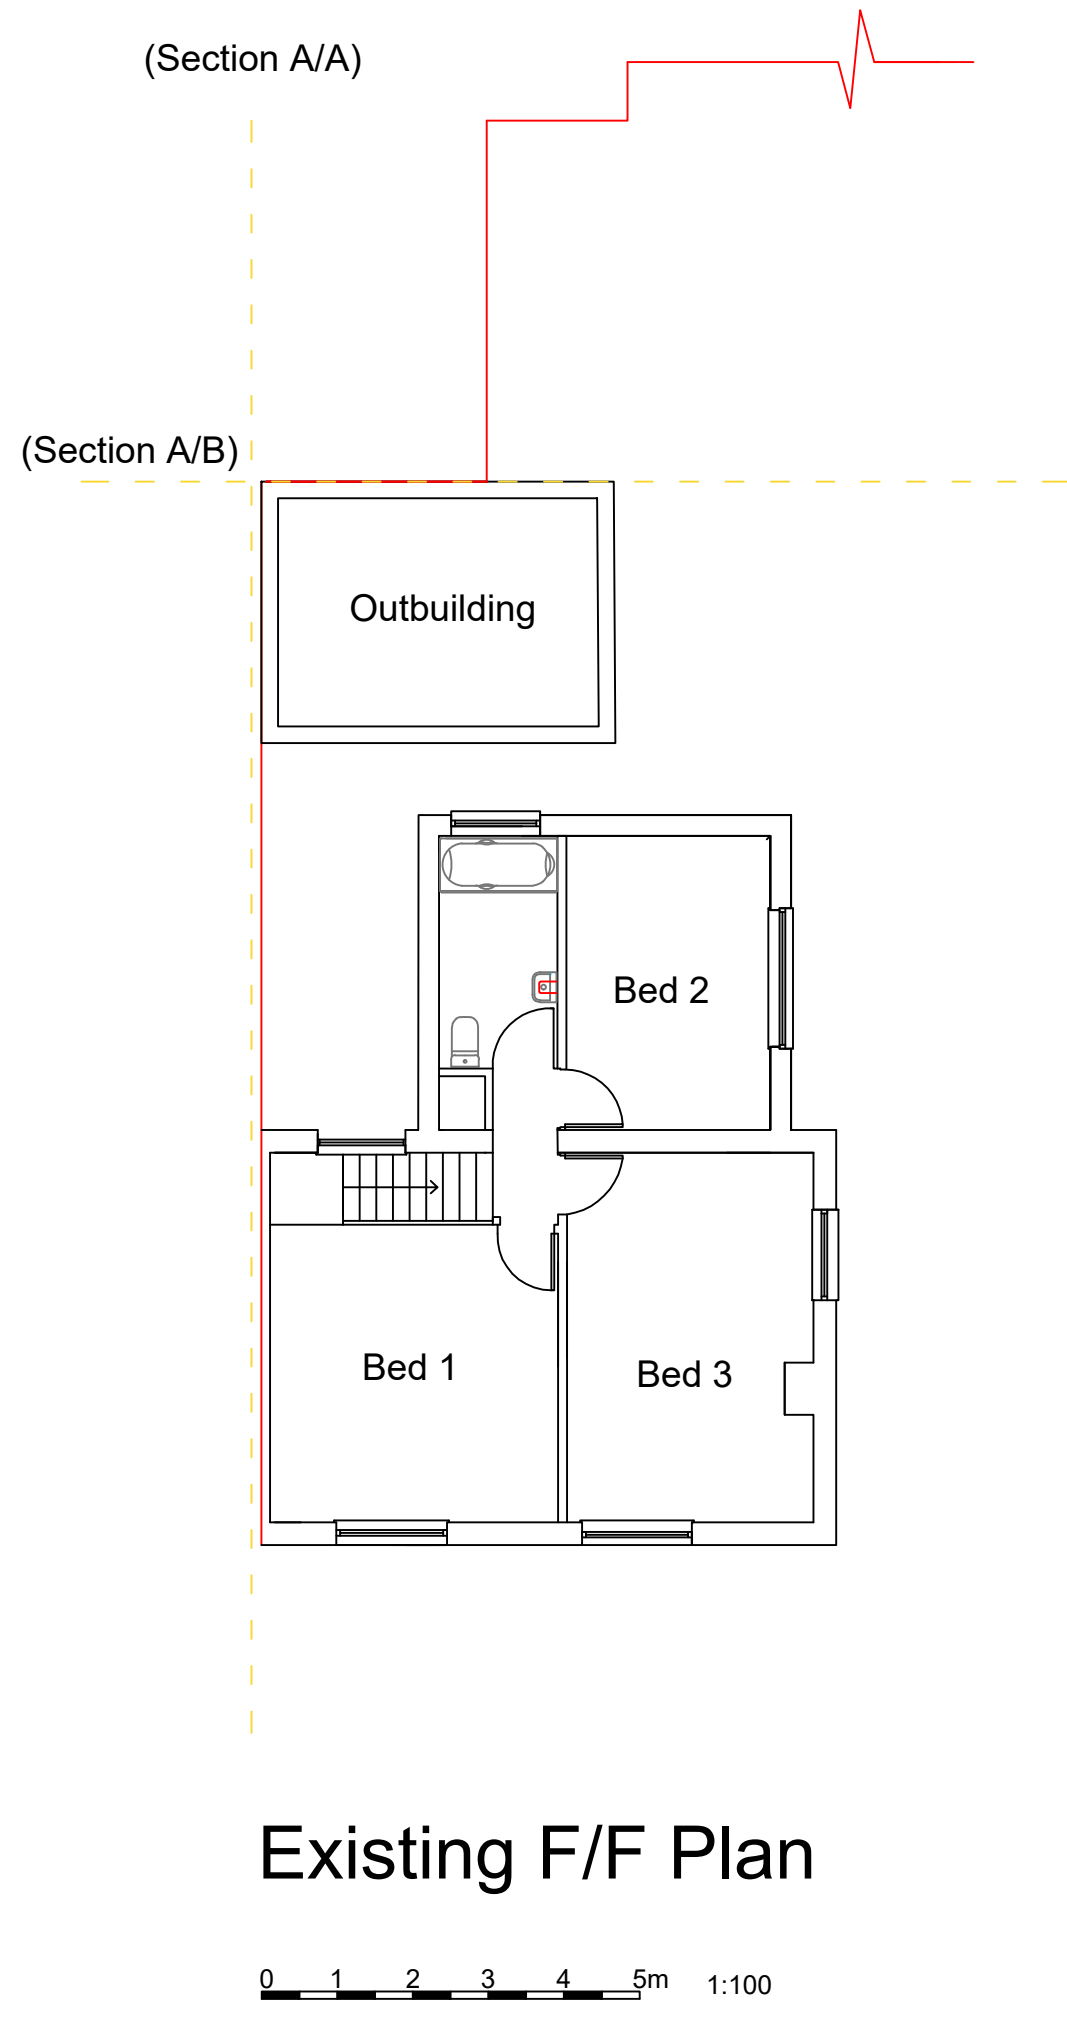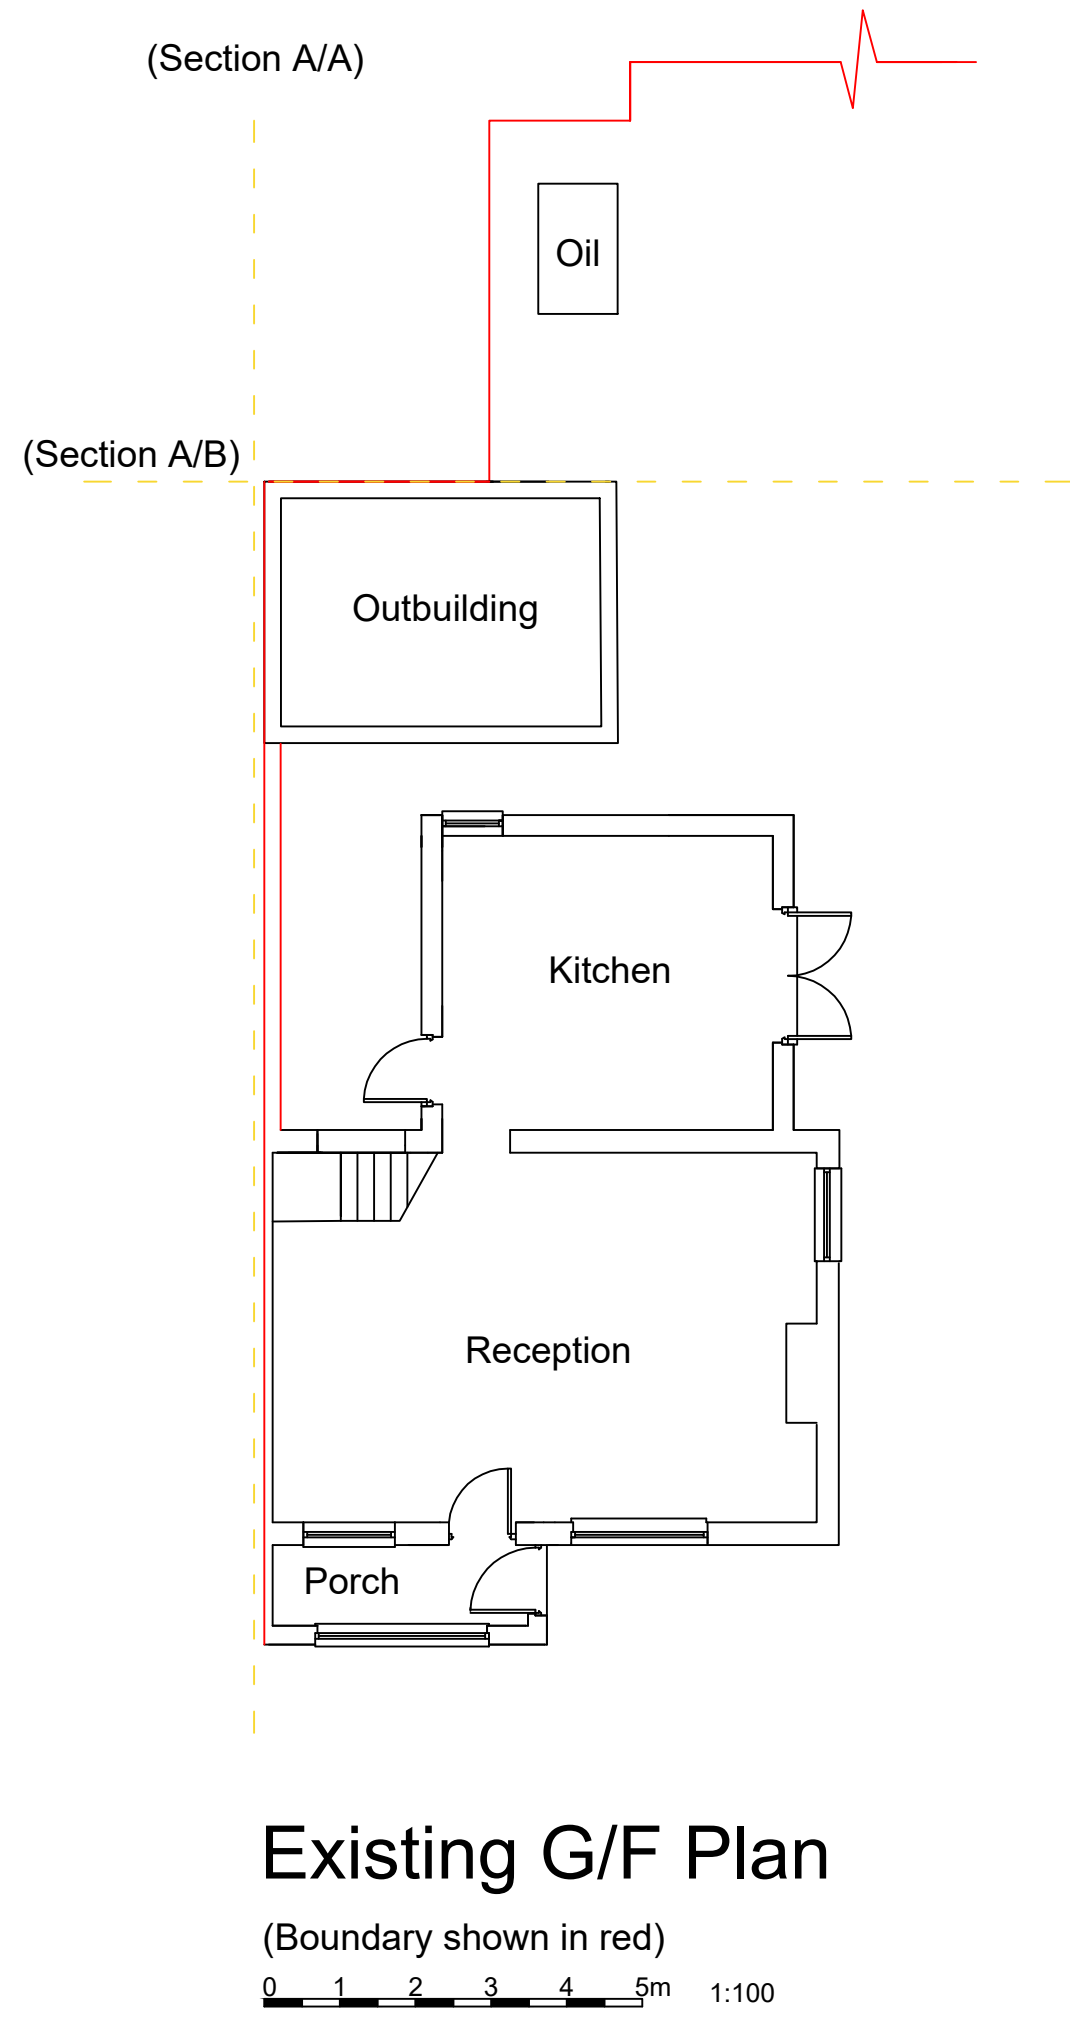

PRODUCED BY AN AUTODESK STUDENT VERSION

A	28/02/21	Initial draft issued	
Rev. No.	Date	Amendment	Initial

Client:
S E Curran

Project:
Rear Extension LH/NC
Sunnyside Cottage, Greensbridge Lane,
Tarbock Green, Prescot L35 1QD

Drawing:
EXISTING DRAWINGS

Scale:	Date:		
1:100 1:200 1:1250 @A1	03/07/21		
Drawn By:	Checked By:	Drawing No:	Rev. No:
SEC		01/PL/01	A

PLANNING ISSUE