
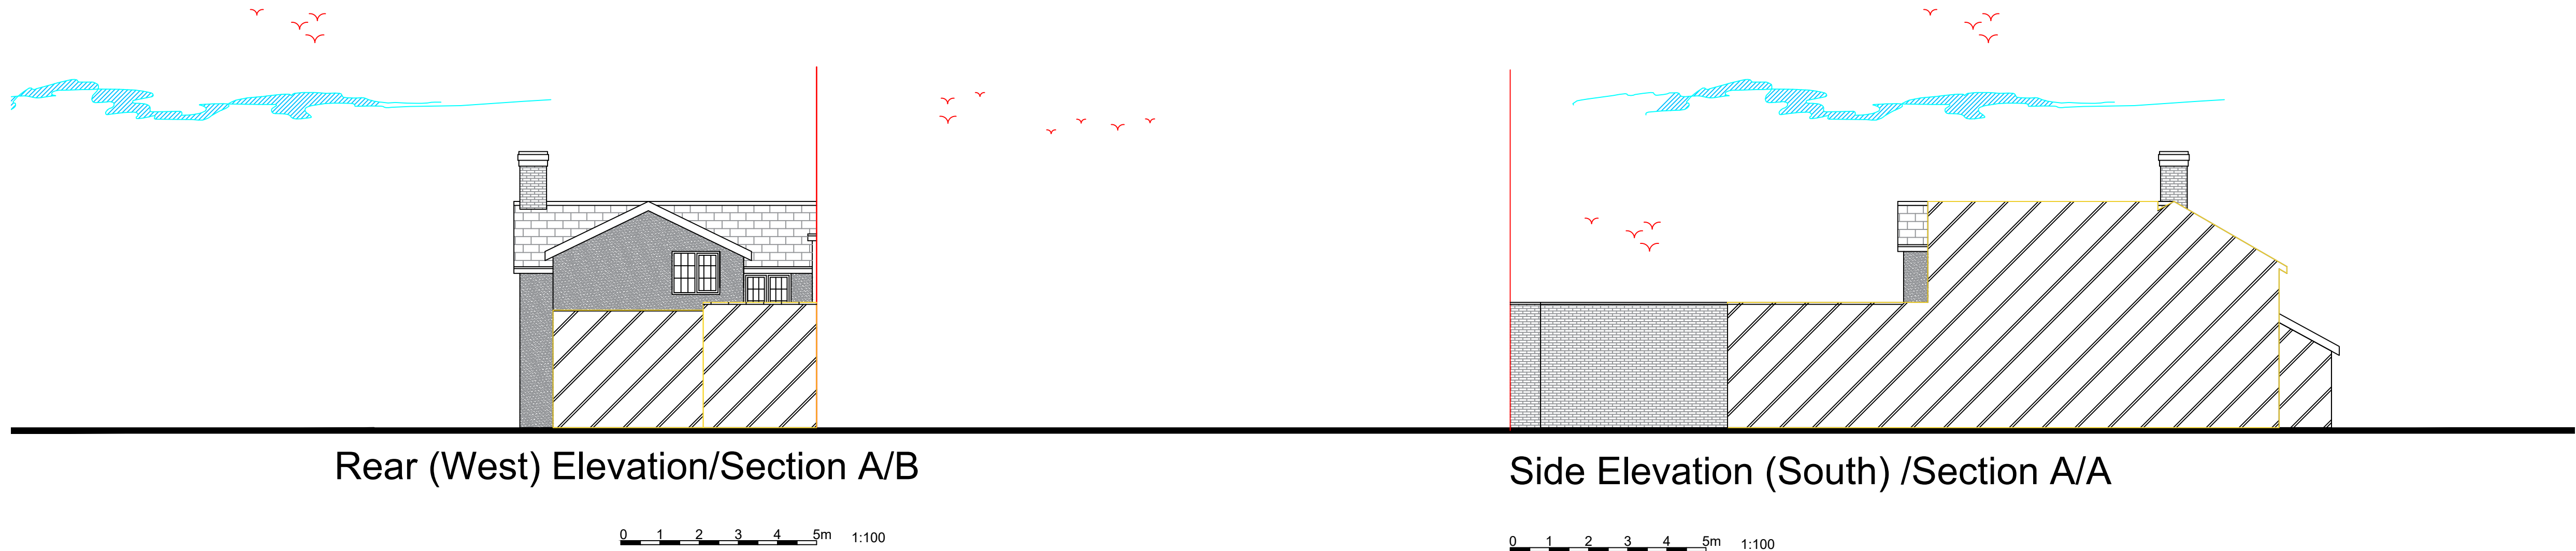
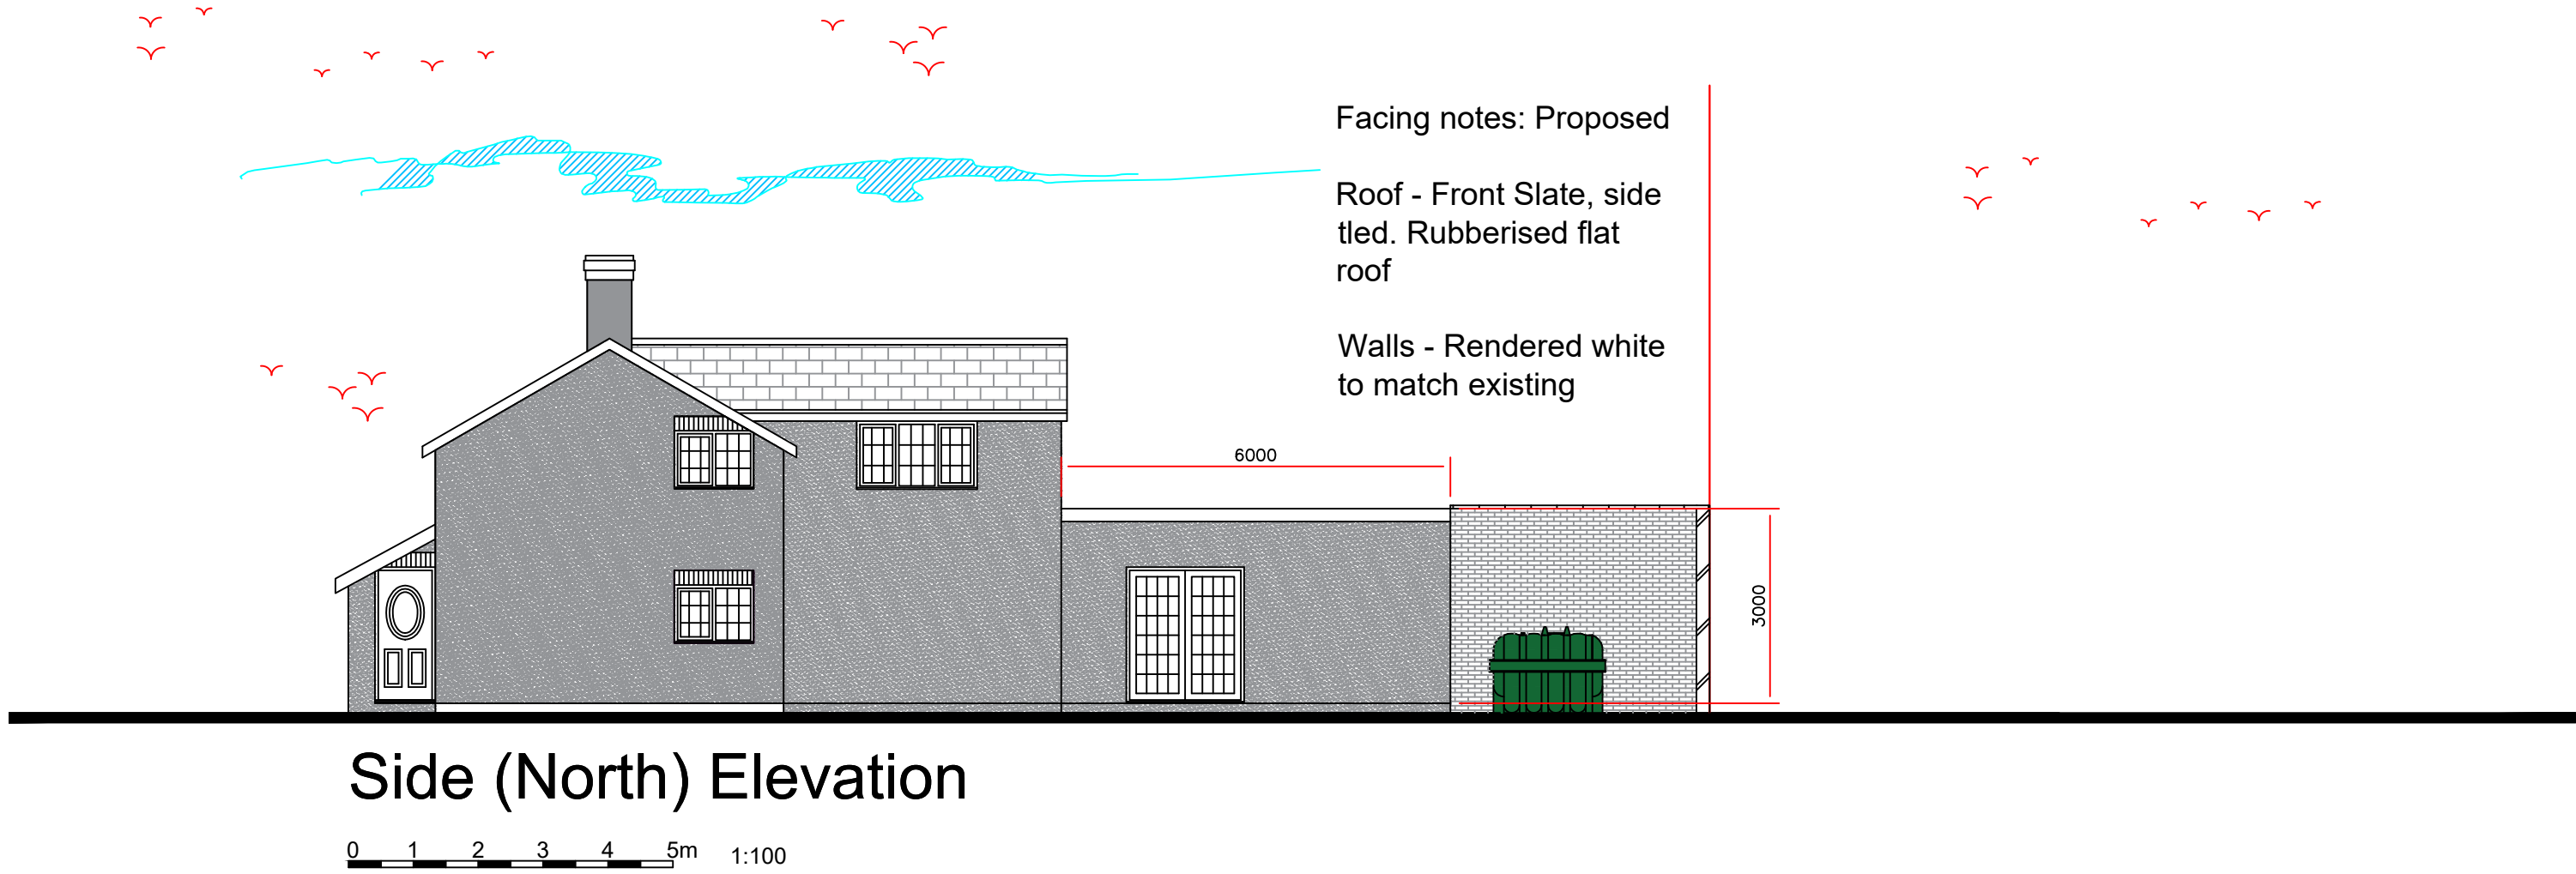
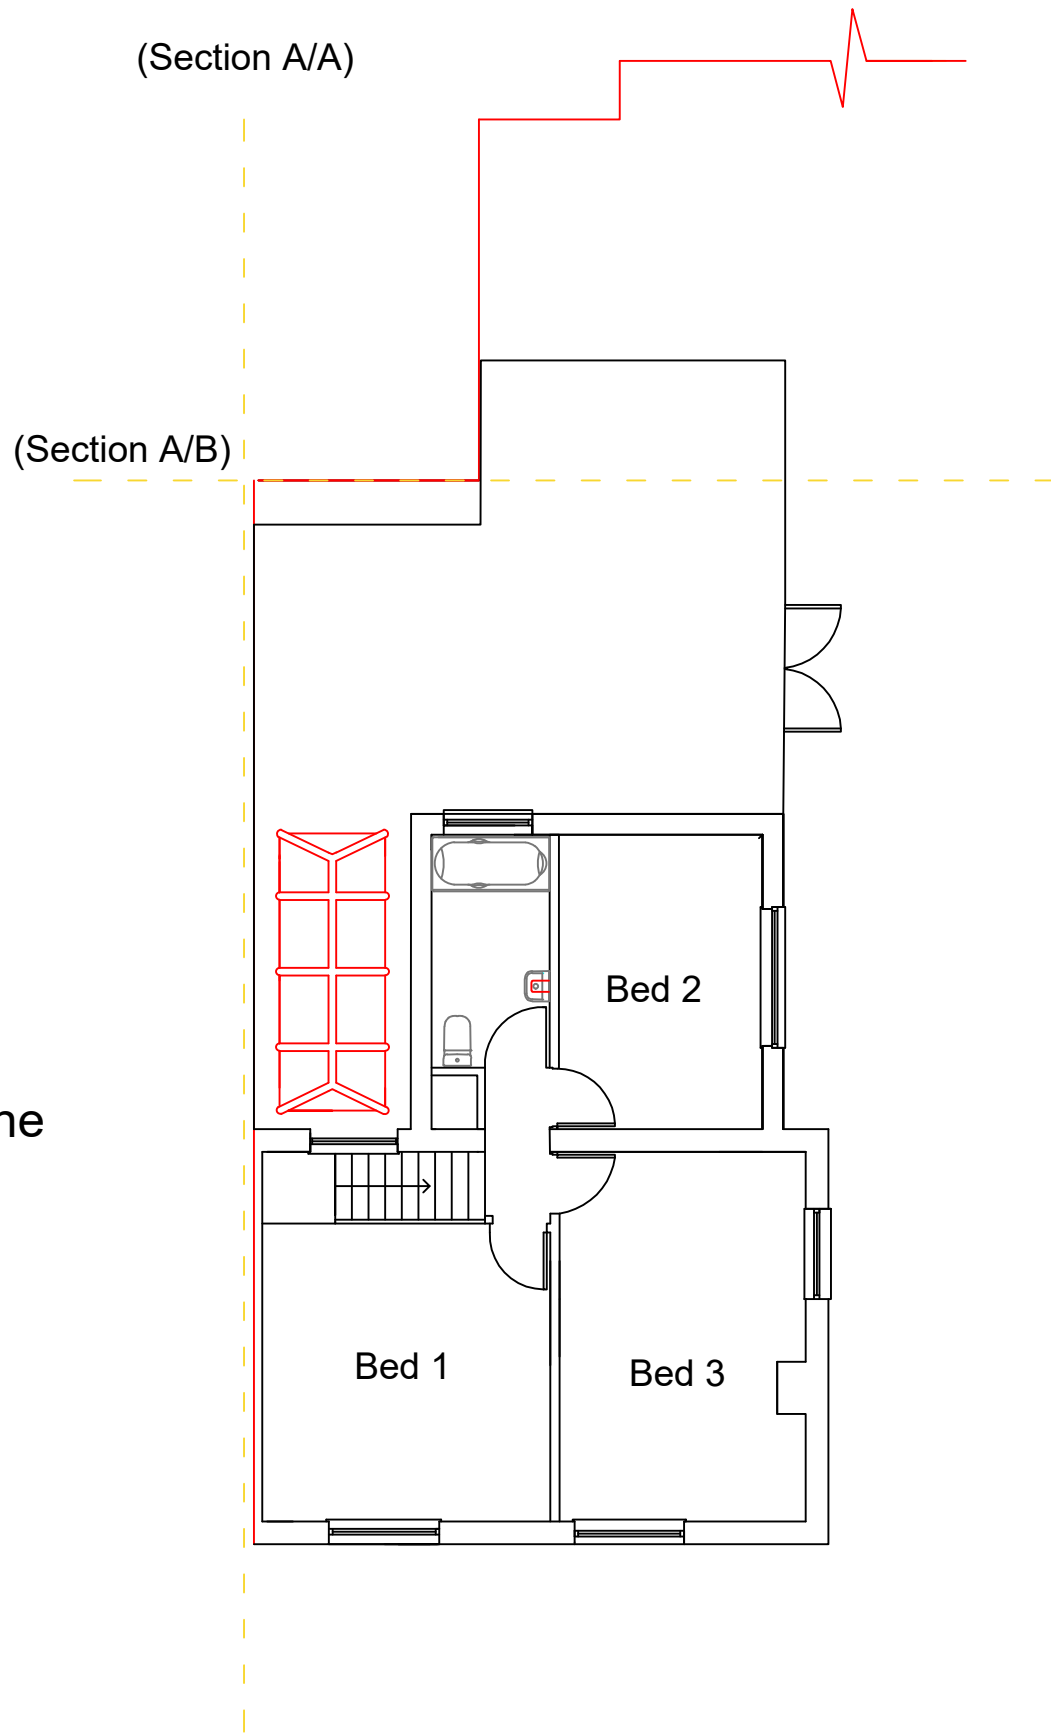


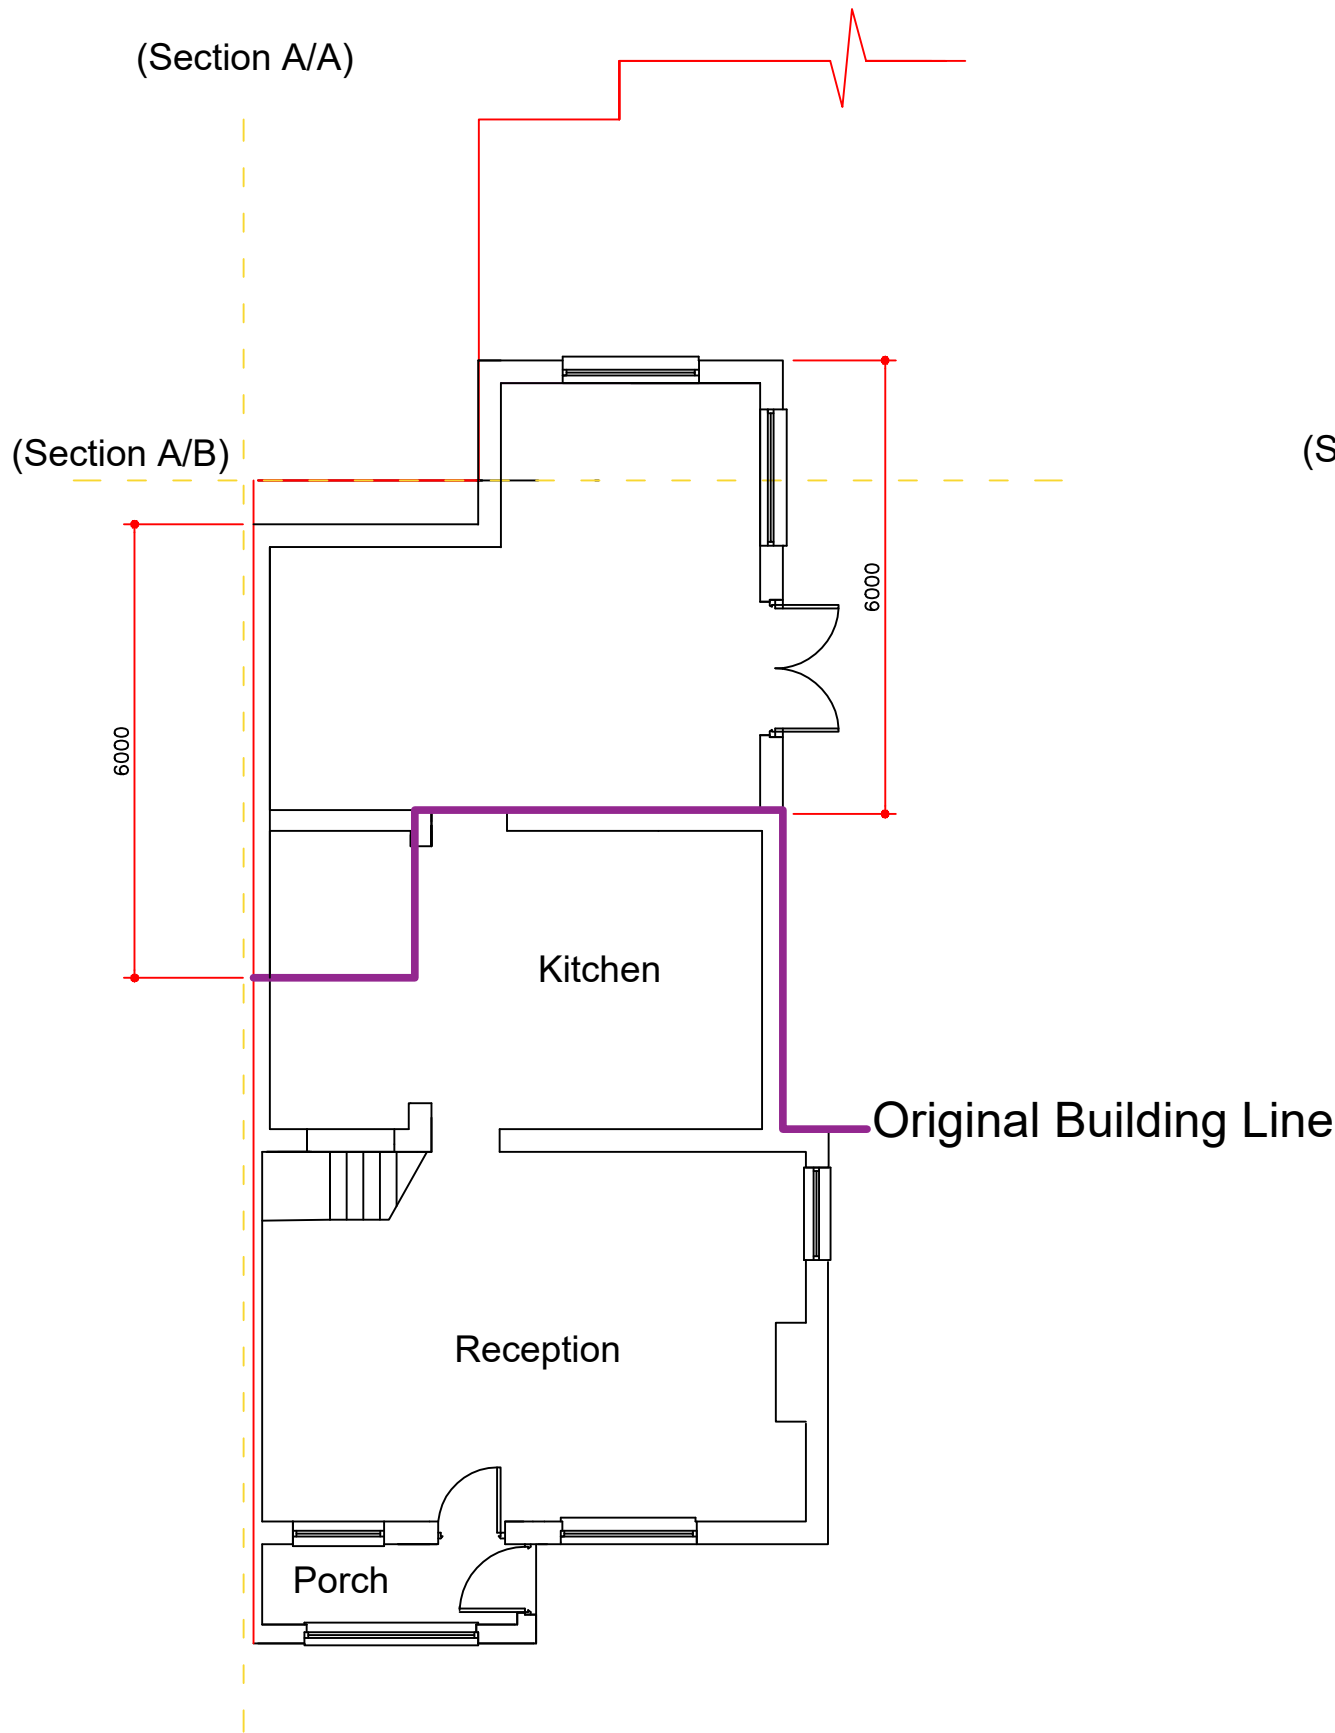

A	28/02/21	Planning issue	
Rev. No.	Date.	Amendment.	Initial.

Client:
SE Curran

Project:
Rear Extension LH/NC
Sunnyside Cottage, Greensbridge Lane,
Tarbock Green, Prescot L35 1QD
Drawing:
PROPOSED DRAWINGS

Scale:	Date:		
1:100 1:200 @A1	03/07/21		
Drawn By:	Checked By:	Drawing No:	Rev. No:
SEC		01/PL/02	A

PLANNING ISSUE