


Scale 1:50

The cross flow
ventilation to
be 10,000mm² /m
run at eaves
level and
5,000mm²/m run
at high level

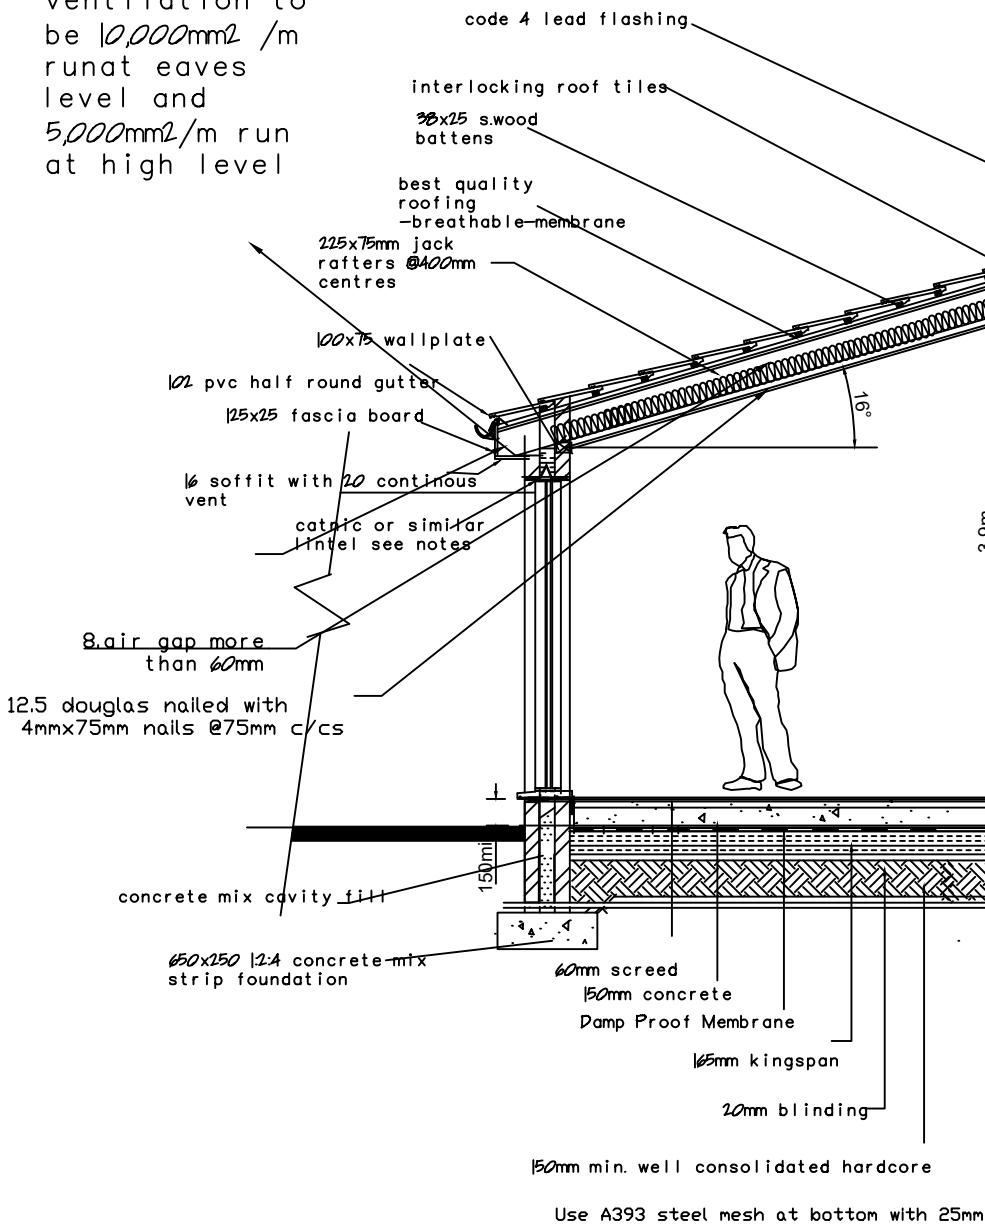

SECTION A-A

amendments	date	discription
Location: 67 Highfield Road Huyton L36 3XR		
clients: Mr Ben Lai		
project: Single Store rear extension and internal alterations to a semi detached house		
drawings:: SECTION A-A		
drawing no.: W.22/55/06	scale: 1:50 on A3	
mobile:GEORGE 07973931450	date: September 2024	
GEO-NEO UK Ltd Architectural Co. 7a Orchid Grove Liverpool L17-7EY Tel/Fax: 0151-727 8223.		
e-mail: geoneouk@gmail.com		