


Information contained herein is the confidential property of Musco Sports Lighting, LLC and/or its parent companies, affiliates, successors and assigns. Reproduction, distribution, or use of the information other than its limited, intended purpose without express written permission is prohibited.

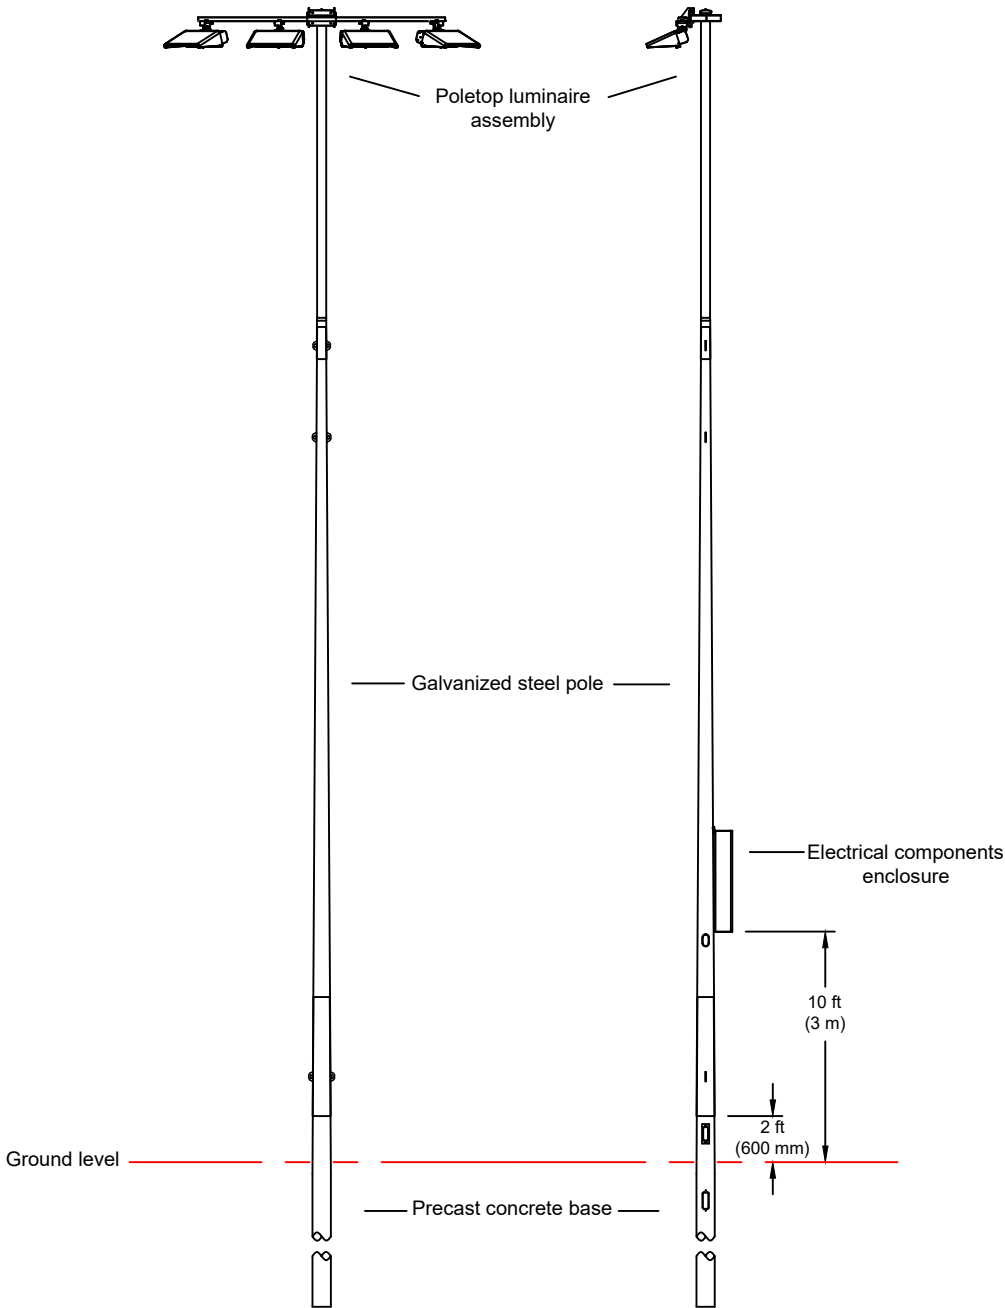

POLE(S): P05

Musco 15.3m Light-Structure System™ pole
TLC for LED™ luminaires

PROJECT NUMBER: 225315
DRAWN BY: ccastaneda
SCALE: NTS
DATE: 08/29/2024
DRAWING NUMBER: 225315P1
1 OF 12 SHEETS

DATE:	BY:	R.L.	REVISIONS:



CORPORATE OFFICE:

P.O. Box 808
100 1st Avenue West
Oskaloosa, Iowa 52577
+1-800-825-6020
+1-641-673-0411


Liverpool Football Club Training Ground North Pitches

Liverpool North West

Pole Configuration Drawing

B

Information contained herein is the confidential property of Musco Sports Lighting, LLC and/or its parent companies, affiliates, successors, and assigns. Reproduction, distribution, or use of the information other than its intended, intended purpose without express written permission is prohibited.

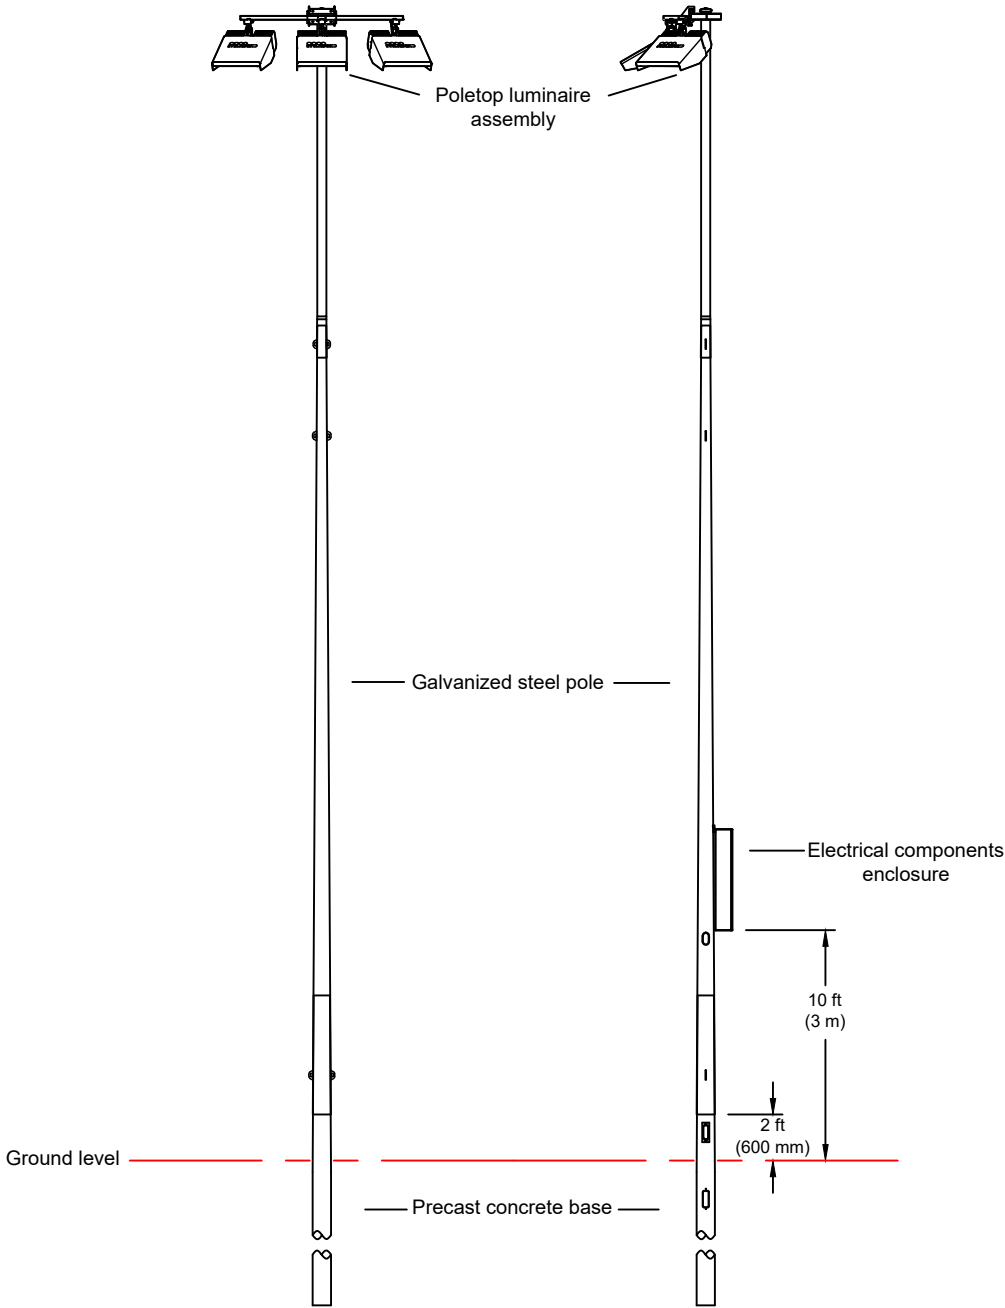

POLE(S): P06

Musco 15.3m Light-Structure System™ pole
TLC for LED™ luminaires

PROJECT NUMBER: 225315
DRAWN BY: coastaneda
SCALE: NTS
DATE: 08/29/2024
DRAWING NUMBER: 225315P1
2 OF 12 SHEETS


DATE:	BY:	R.L.	REVISIONS:

CORPORATE OFFICE:
P.O. Box 808
100 1st Avenue West
Oskaloosa, Iowa 52577
+1-800-825-6020
+1-641-673-0411

Liverpool Football Club Training Ground North Pitches
Liverpool North West
Pole Configuration Drawing

B

Information contained herein is the confidential property of Musco Sports Lighting, LLC and/or its parent companies, affiliates, successors, and assigns. Reproduction, distribution, use, or disclosure of this information, in any form, without the prior written permission of Musco Sports Lighting, LLC is prohibited.

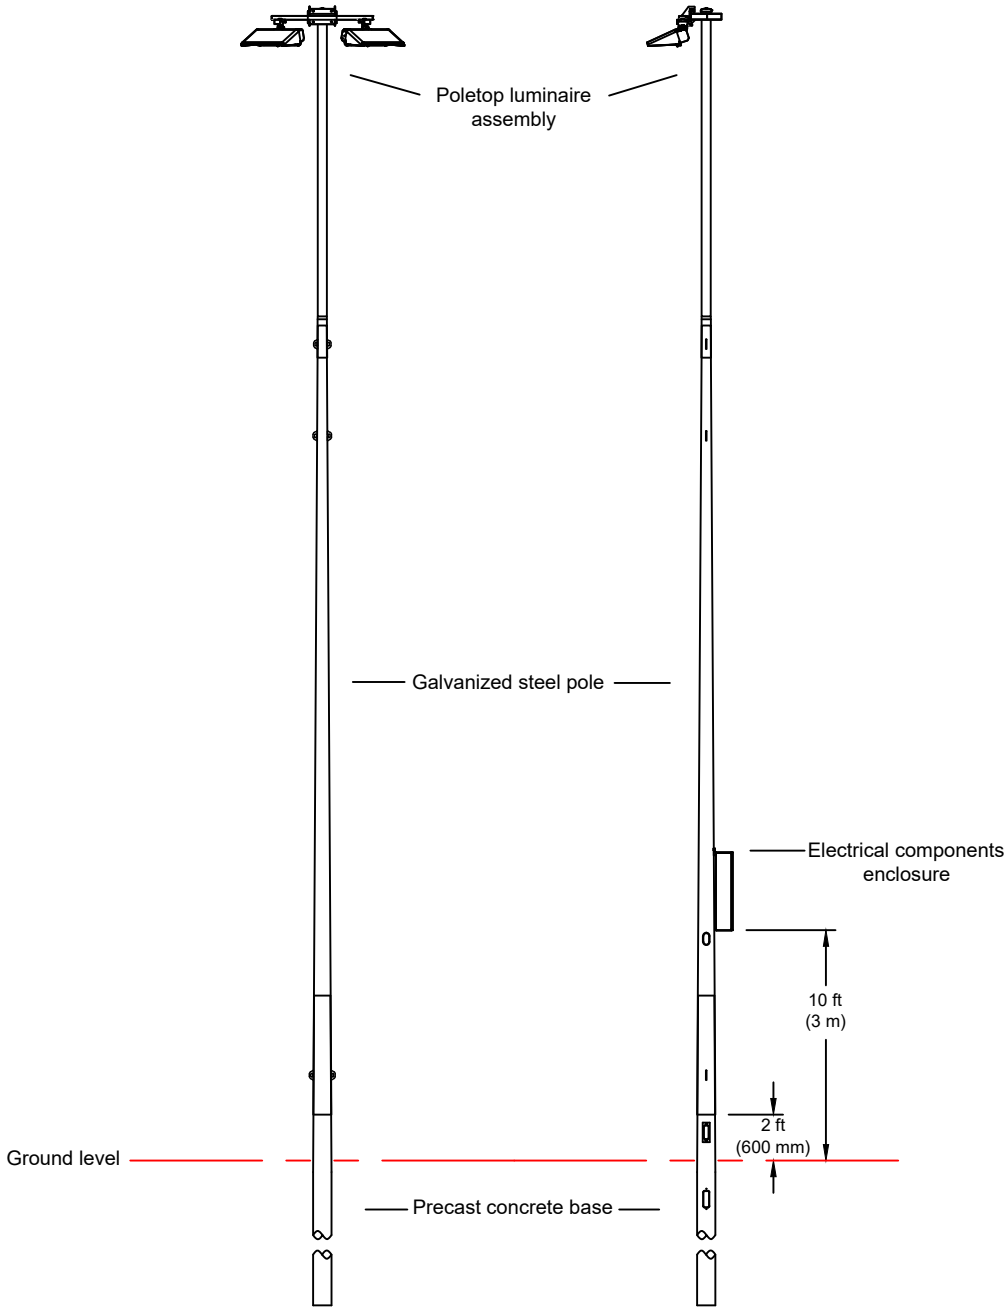

POLE(S): P07

Musco 15.3m Light-Structure System™ pole
TLC for LED™ luminaires

PROJECT NUMBER: 225315
DRAWN BY: coastaneda
SCALE: NTS
DATE: 08/29/2024
DRAWING NUMBER: 225315P1
3 OF 12 SHEETS

DATE:	BY:	R.L.	REVISIONS:




CORPORATE OFFICE:
P.O. Box 808
100 1st Avenue West
Oskaloosa, Iowa 52577
+1-800-825-6020
+1-641-673-0411

Liverpool Football Club Training Ground North Pitches
Liverpool North West
Pole Configuration Drawing

B

Information contained herein is the confidential property of Musco Sports Lighting, LLC and/or its parent companies, affiliates, successors, and assigns. Reproduction, distribution, or use of the information, other than as limited, intended purposes without express written permission is prohibited.

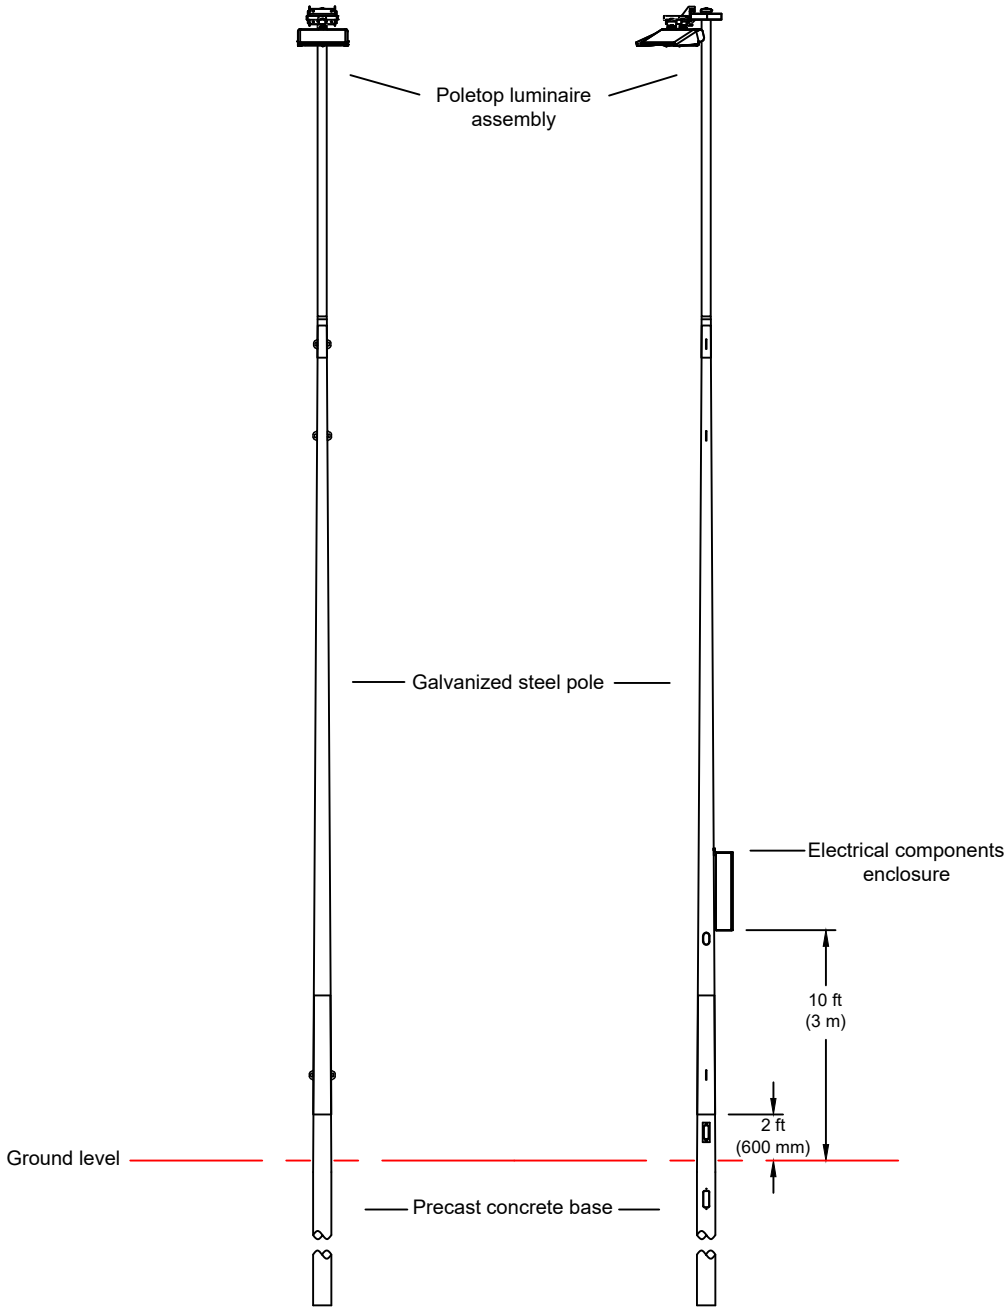

POLE(S): P04
Musco 15.3m Light-Structure System™ pole
TLC for LED™ luminaires

PROJECT NUMBER: 225315
DRAWN BY: coastaneda
SCALE: NTS
DATE: 08/29/2024
DRAWING NUMBER: 225315P1
4 OF 12 SHEETS

DATE:	BY:	R.L.	REVISIONS:

CORPORATE OFFICE:
P.O. Box 808
100 1st Avenue West
Oskaloosa, Iowa 52577
+1-800-825-6020
+1-641-673-0411


Liverpool Football Club Training Ground North Pitches

Liverpool North West

Pole Configuration Drawing

B

Information contained herein is the confidential property of Musco Sports Lighting, LLC and/or its parent companies, affiliates, successors and assigns. Reproduction, without express written permission is prohibited.

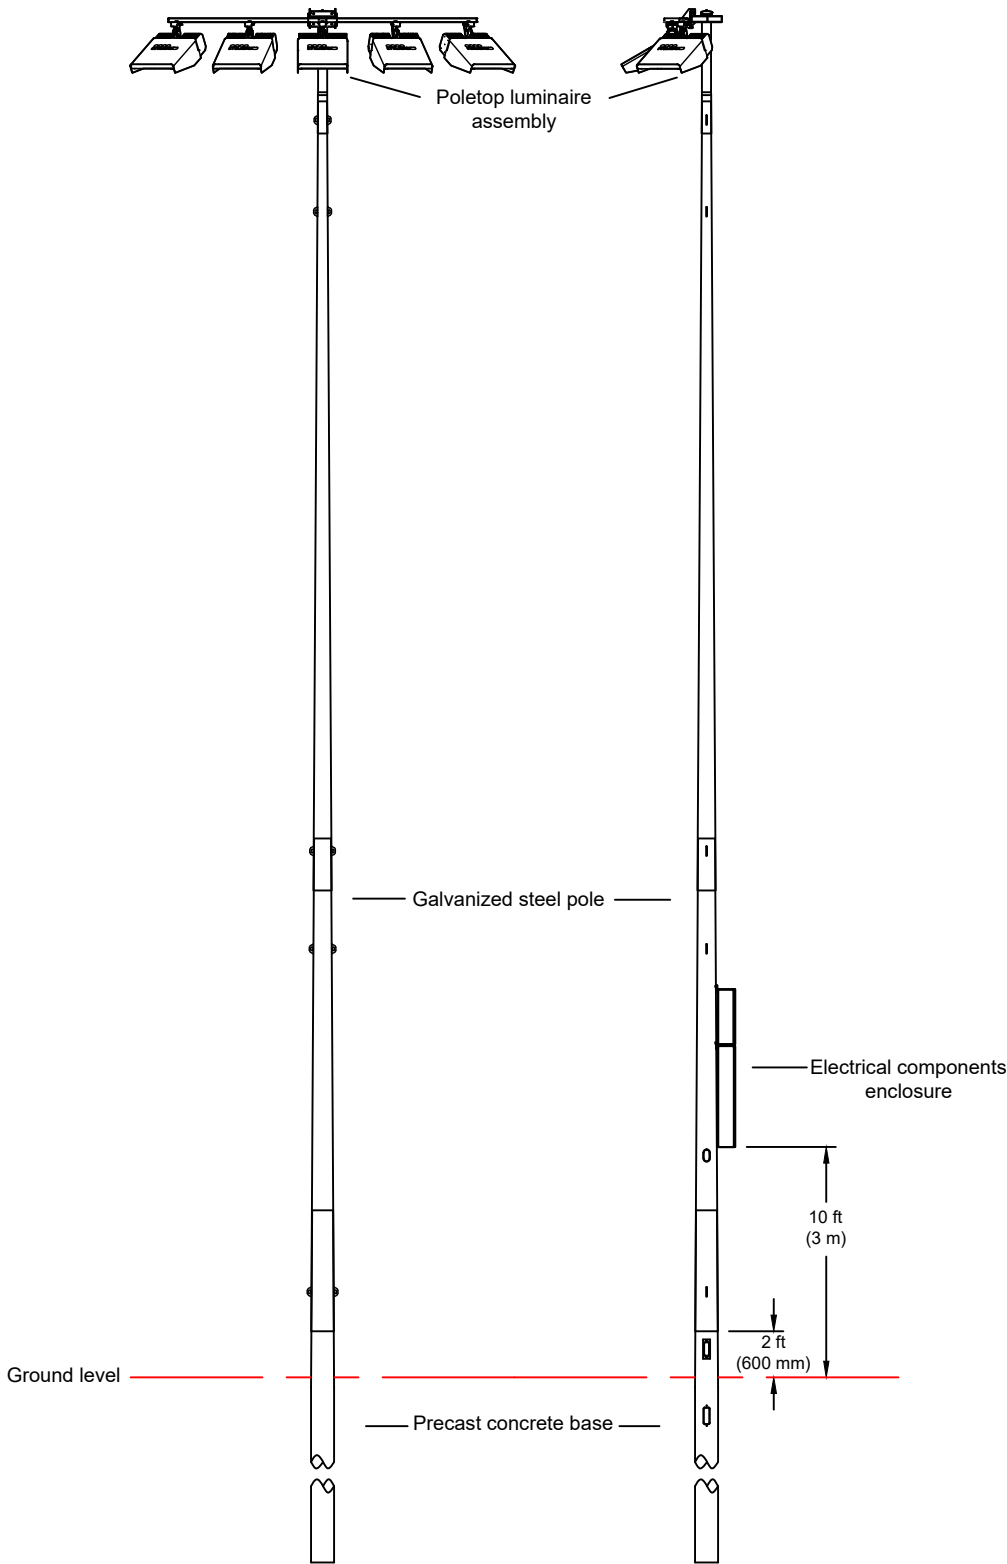

**POLE(S): S01,
S02,S07,S10,
S14,S16,S19,S21**

Musco 18.2m Light-Structure System™ pole
TLC for LED™ luminaires


PROJECT NUMBER: 225315	DRAWN BY: coastaneda	SCALE: NTS	DATE: 08/29/2024	DRAWING NUMBER: 225315P1
---------------------------	-------------------------	---------------	---------------------	-----------------------------

DATE:	BY:	R.L.	REVISIONS:

CORPORATE OFFICE:
P.O. Box 808
100 1st Avenue West
Oskaloosa, Iowa 52577
+1-800-825-6020
+1-641-673-0411

Liverpool Football Club Training Ground North Pitches
LiverpoolNorth West
Pole Configuration Drawing

Information contained herein is the confidential property of Musco Sports Lighting, LLC and/or its parent companies, affiliates, successors and assigns. Reproduction, without written permission, of any part of the information, other than its limited, intended purpose, without express written permission is prohibited.

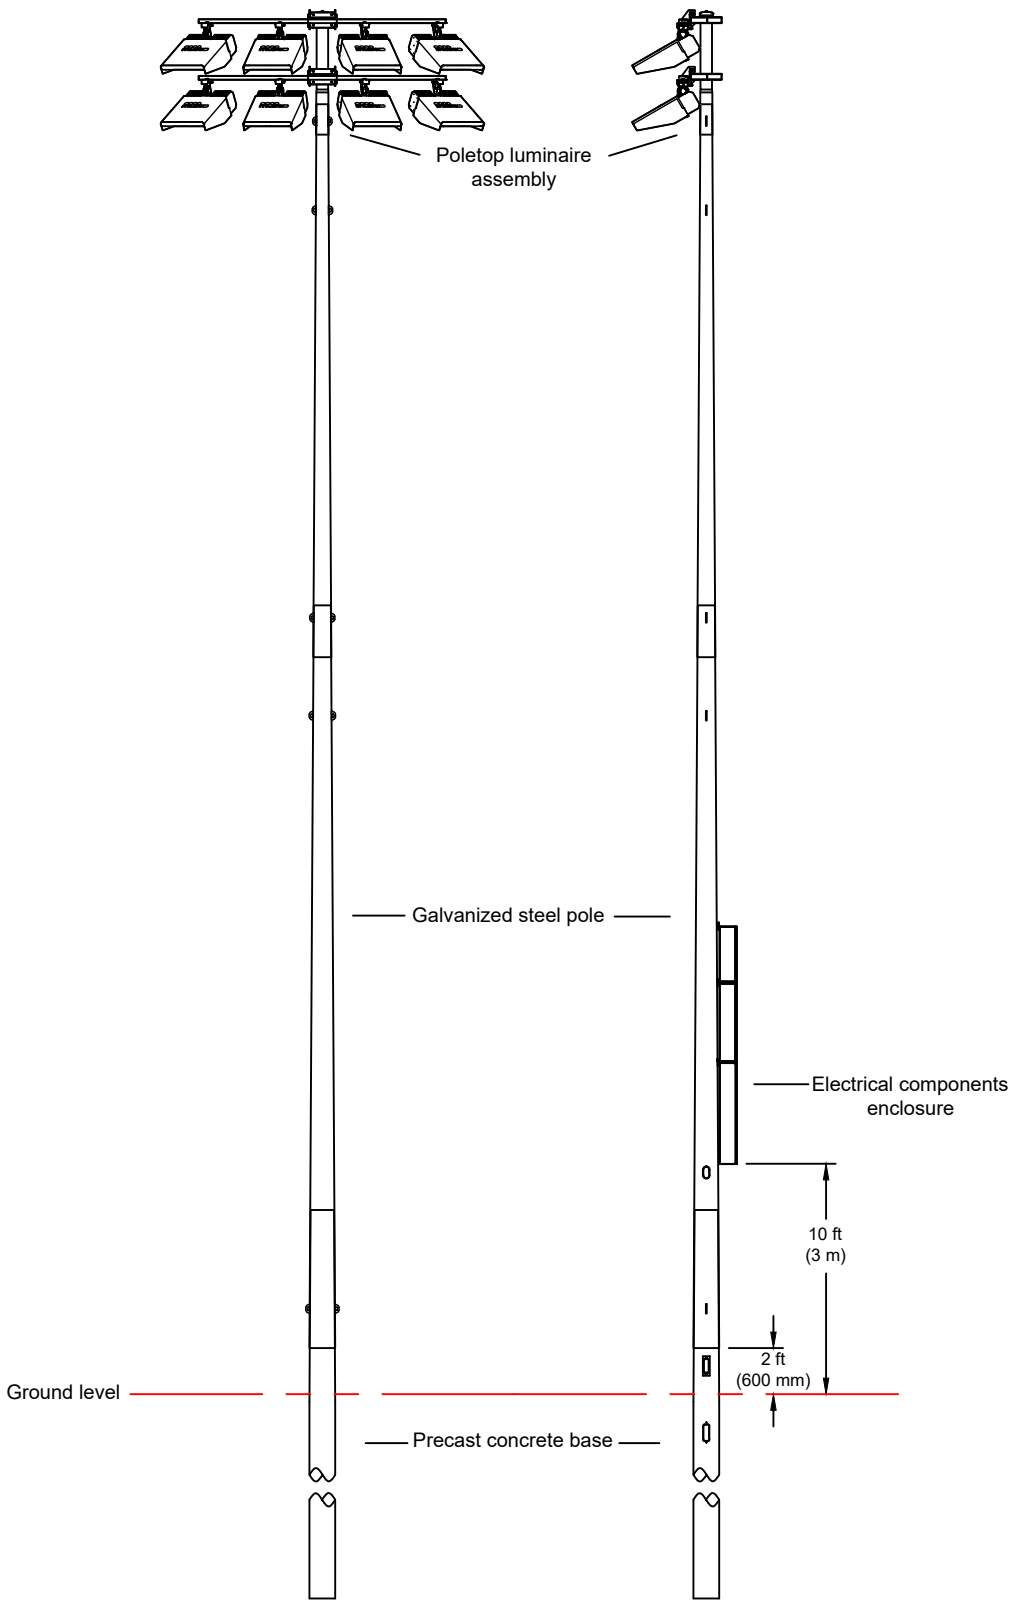

POLE(S): S03
Musco 18.2m Light-Structure System™ pole
TLC for LED™ luminaires

PROJECT NUMBER: 225315
DRAWN BY: ccostaneda
SCALE: NTS
DATE: 08/29/2024
DRAWING NUMBER: 225315P1
6 OF 12 SHEETS

DATE:	BY:	R.L.	REVISIONS:

CORPORATE OFFICE:
P.O. Box 808
100 1st Avenue West
Oskaloosa, Iowa 52577
+1-800-825-6020
+1-641-673-0411


Liverpool Football Club Training Ground North Pitches

LiverpoolNorth West

Pole Configuration Drawing

B

Information contained herein is the confidential property of Musco Sports Lighting, LLC and/or its parent companies, affiliates, successors, and assigns. Reproduction, distribution, or use of the information other than its intended, intended purpose without express written permission is prohibited.

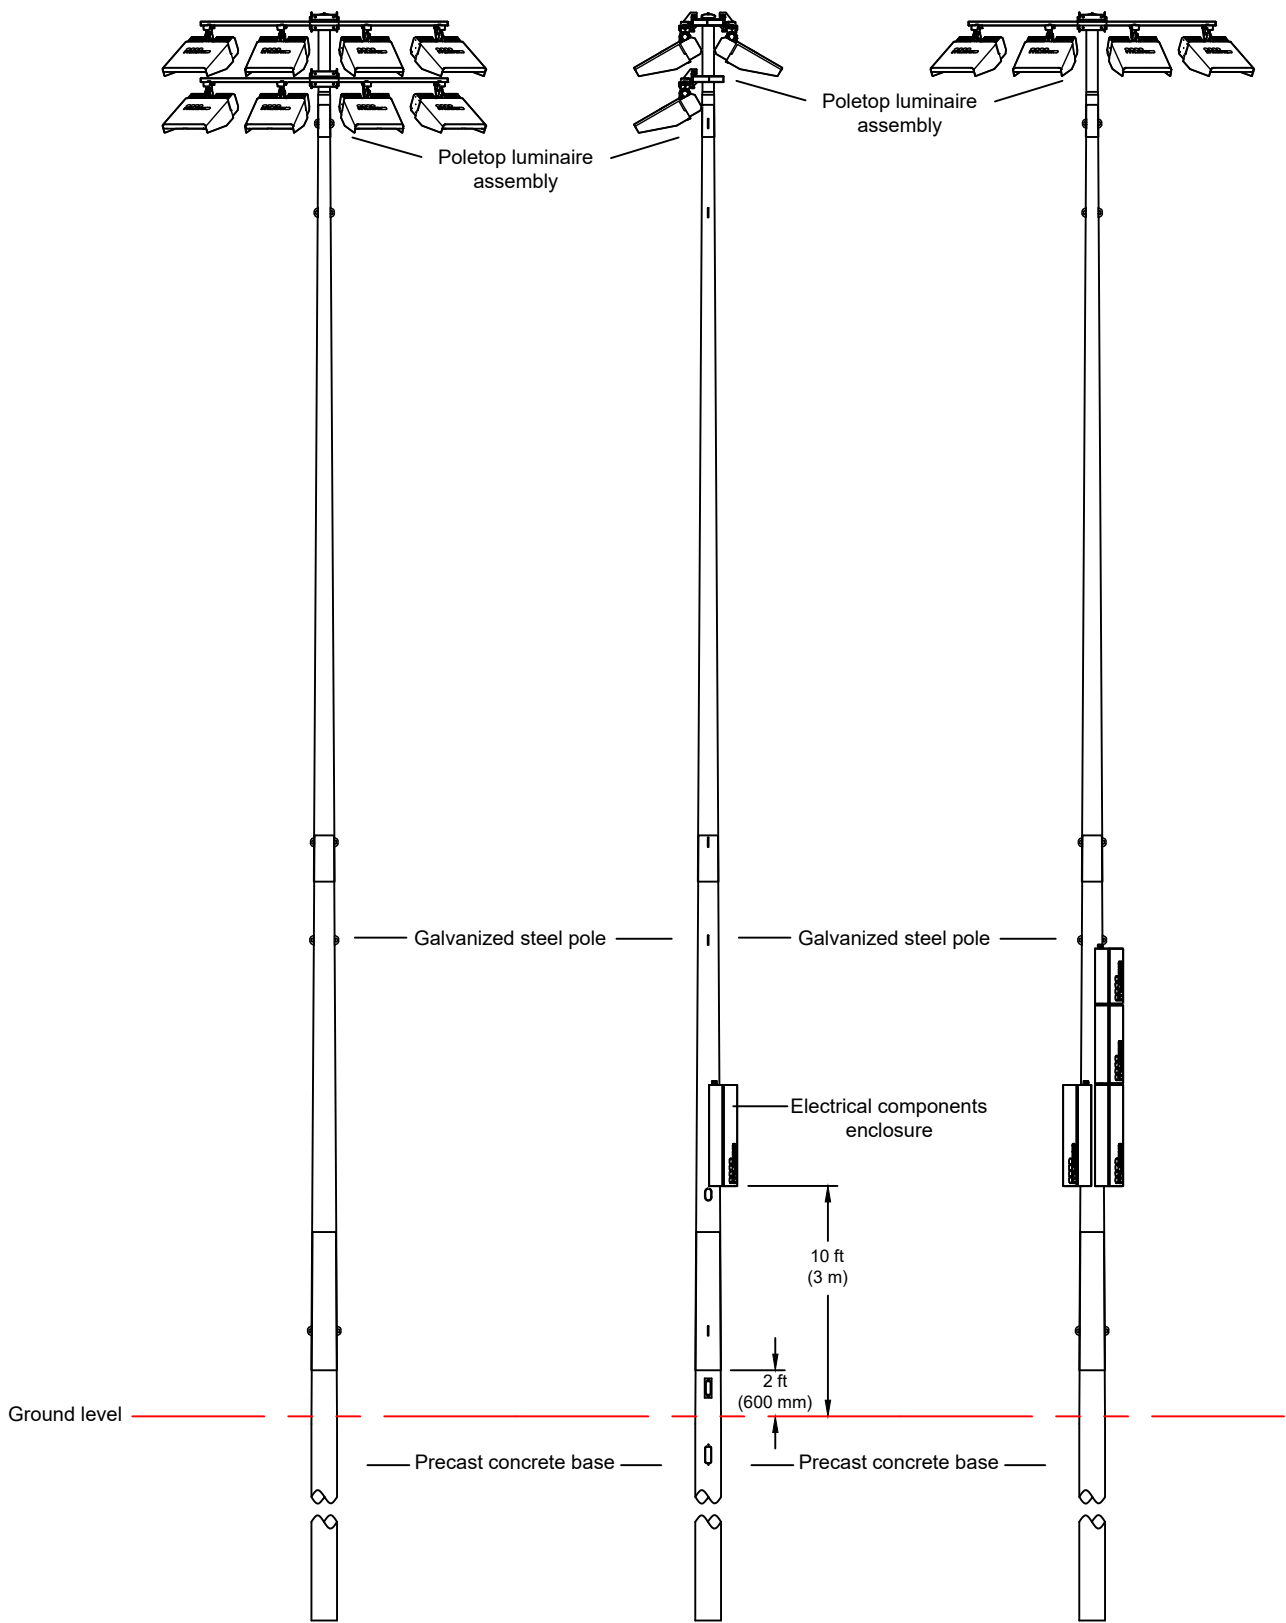

POLE(S): S04
Musco 18.2m Light-Structure System™ pole
TLC for LED™ luminaires

PROJECT NUMBER: 225315
DRAWN BY: coastaneda
SCALE: NTS
DATE: 08/29/2024
DRAWING NUMBER: 225315P1
7 OF 12 SHEETS

DATE:	BY:	R.L.	REVISIONS:



CORPORATE OFFICE:
P.O. Box 808
100 1st Avenue West
Oskaloosa, Iowa 52577
+1-800-825-6020
+1-641-673-0411


Liverpool Football Club Training Ground North Pitches

LiverpoolNorth West

Pole Configuration Drawing

B

Information contained herein is the confidential property of Musco Sports Lighting, LLC and/or its parent companies, affiliates, successors and assigns. Reproduction, distribution, or use of the information other than its limited, intended purpose without express written permission is prohibited.

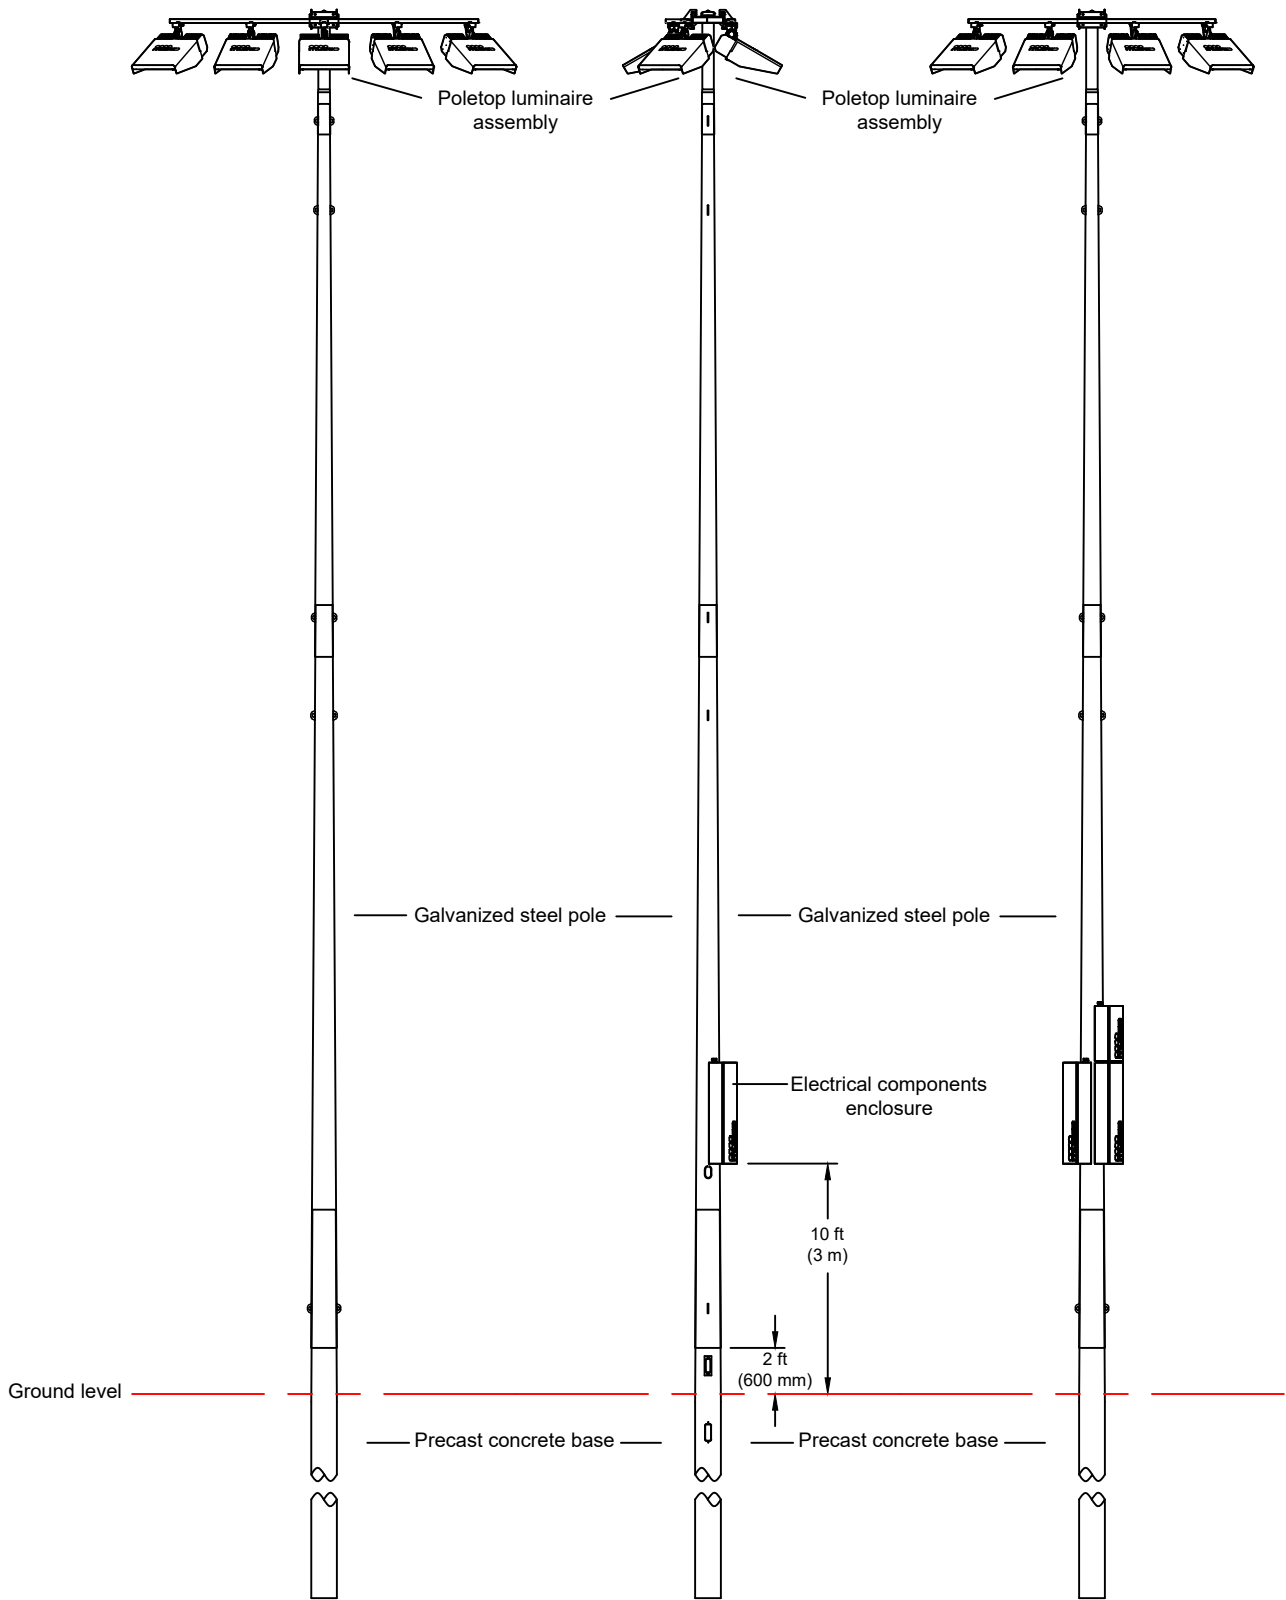

POLE(S): S05

Musco 18.2m Light-Structure System™ pole
TLC for LED™ luminaires

PROJECT NUMBER: 225315
DRAWN BY: coastoneda
SCALE: NTS
DATE: 08/29/2024
DRAWING NUMBER: 225315P1
8 OF 12 SHEETS

DATE:	BY:	R.L.	REVISIONS:



CORPORATE OFFICE:
P.O. Box 808
100 1st Avenue West
Oskaloosa, Iowa 52577
+1-800-825-6020
+1-641-673-0411


Liverpool Football Club Training Ground North Pitches

LiverpoolNorth West

Pole Configuration Drawing

B

Information contained herein is the confidential property of Musco Sports Lighting, LLC and/or its parent companies, affiliates, successors and assigns. Reproduction, without written permission, is prohibited. Any use of this information for any purpose other than its intended purpose without express written permission is prohibited.

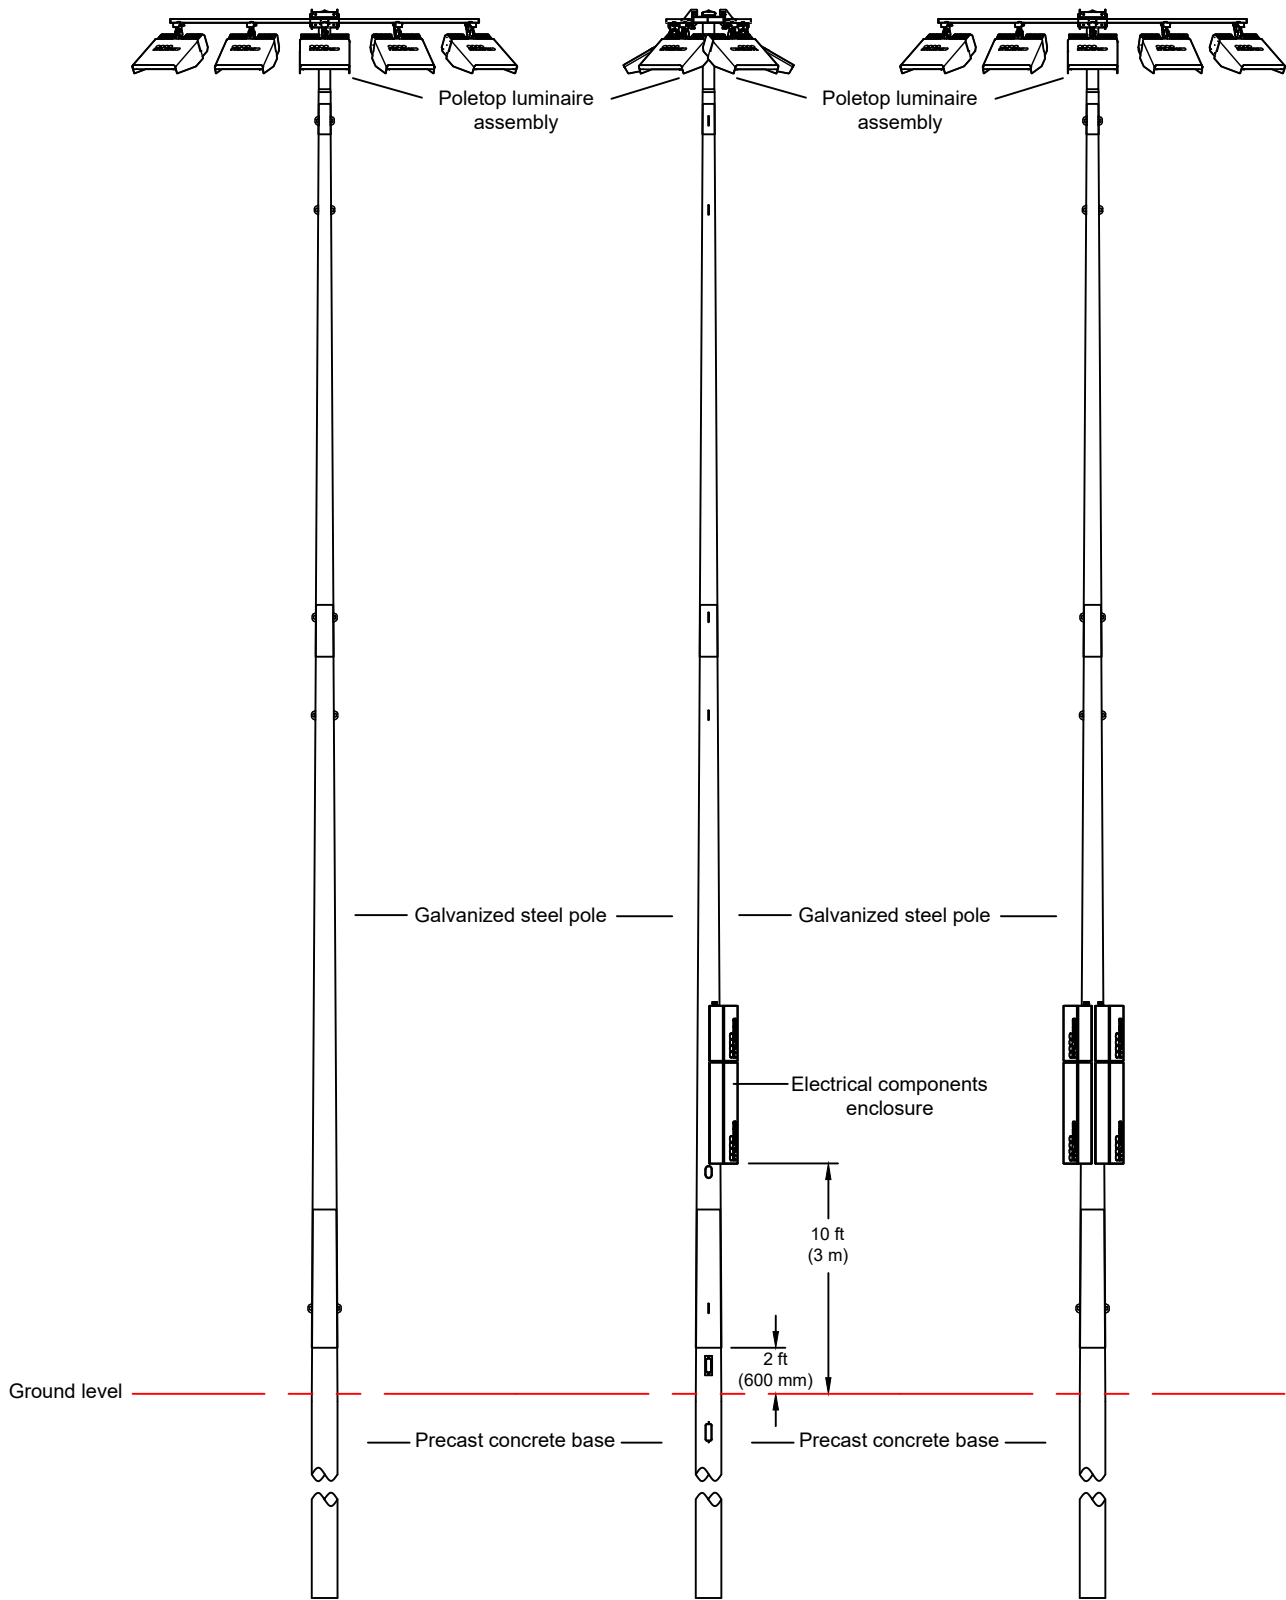

POLE(S): S06
Musco 18.2m Light-Structure System™ pole
TLC for LED™ luminaires

PROJECT NUMBER: 225315
DRAWN BY: coastaneda
SCALE: NTS
DATE: 08/29/2024
DRAWING NUMBER: 225315P1
9 OF 12 SHEETS

DATE:	BY:	R.L.	REVISIONS:



CORPORATE OFFICE:
P.O. Box 808
100 1st Avenue West
Oskaloosa, Iowa 52577
+1-800-825-6020
+1-641-673-0411


Liverpool Football Club Training Ground North Pitches

LiverpoolNorth West

Pole Configuration Drawing

B

Information contained herein is the confidential property of Musco Sports Lighting, LLC and/or its parent companies, affiliates, successors and assigns. Reproduction, distribution, or use of the information other than its limited, intended purpose without express written permission is prohibited.

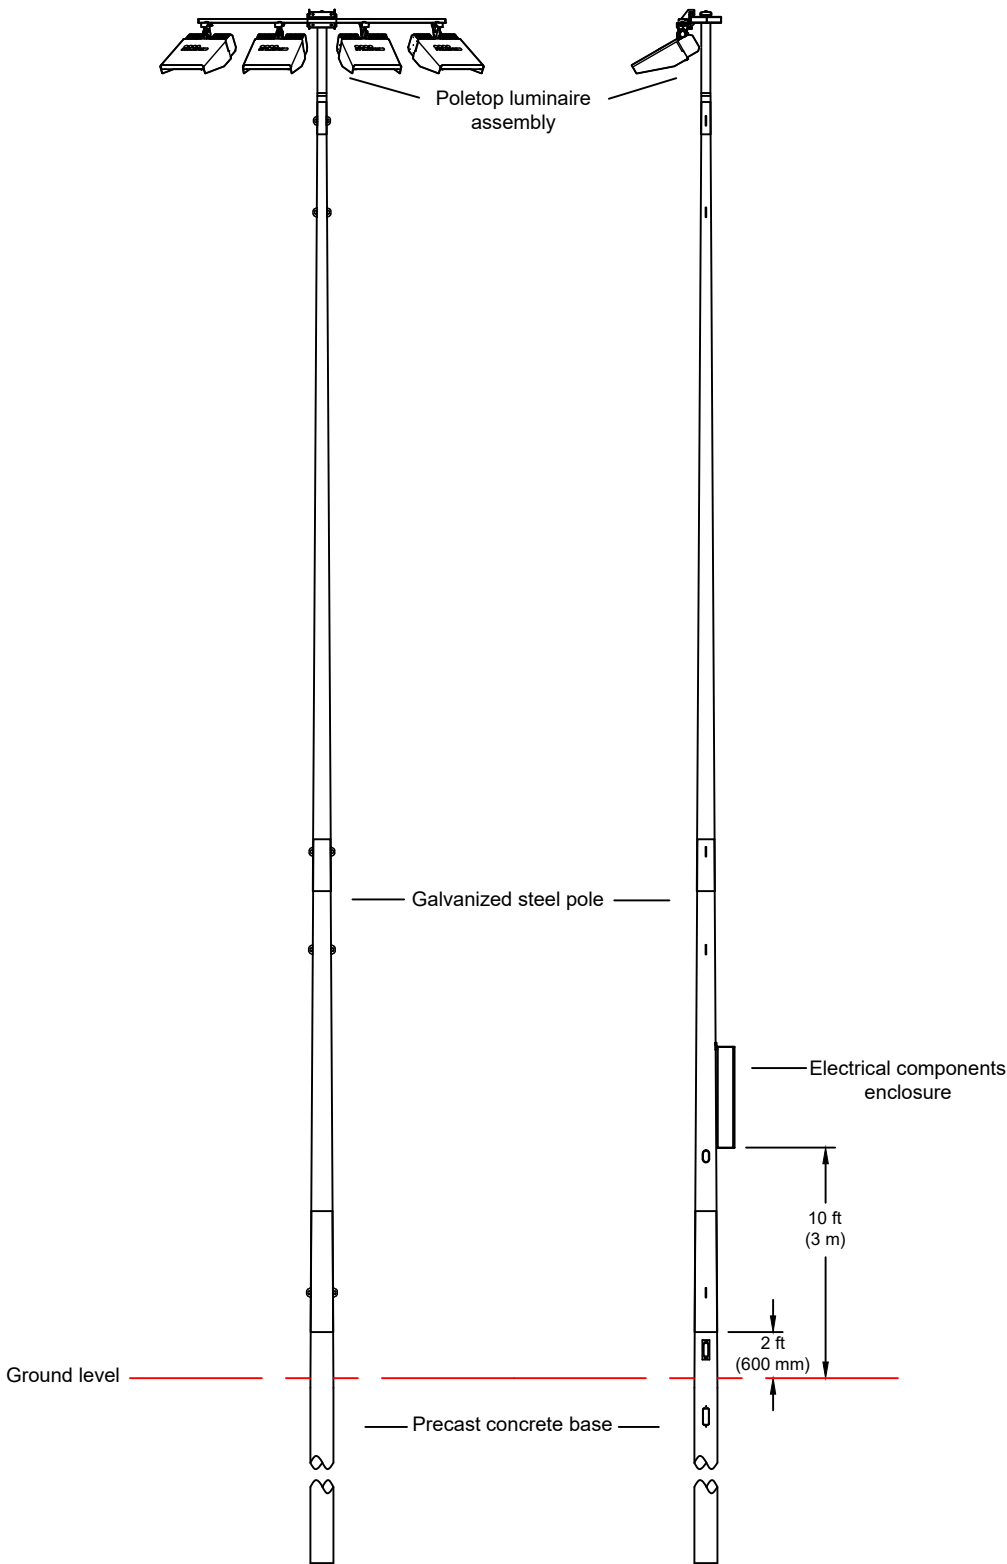

POLE(S):
S08,S09,S11,S17,S18

Musco 18.2m Light-Structure System™ pole
TLC for LED™ luminaires

PROJECT NUMBER: 225315
DRAWN BY: ccostaneda
SCALE: NTS
DATE: 08/29/2024
DRAWING NUMBER: 225315P1
10 OF 12 SHEETS

DATE:	BY:	R.L.	REVISIONS:

CORPORATE OFFICE:
P.O. Box 808
100 1st Avenue West
Oskaloosa, Iowa 52577
+1-800-825-6020
+1-641-673-0411


Liverpool Football Club Training Ground North Pitches

LiverpoolNorth West

Pole Configuration Drawing

B

Information contained herein is the confidential property of Musco Sports Lighting, LLC and/or its parent companies, affiliates, successors and assigns. Reproduction, distribution, or use of the information other than its limited, intended purpose without express written permission is prohibited.

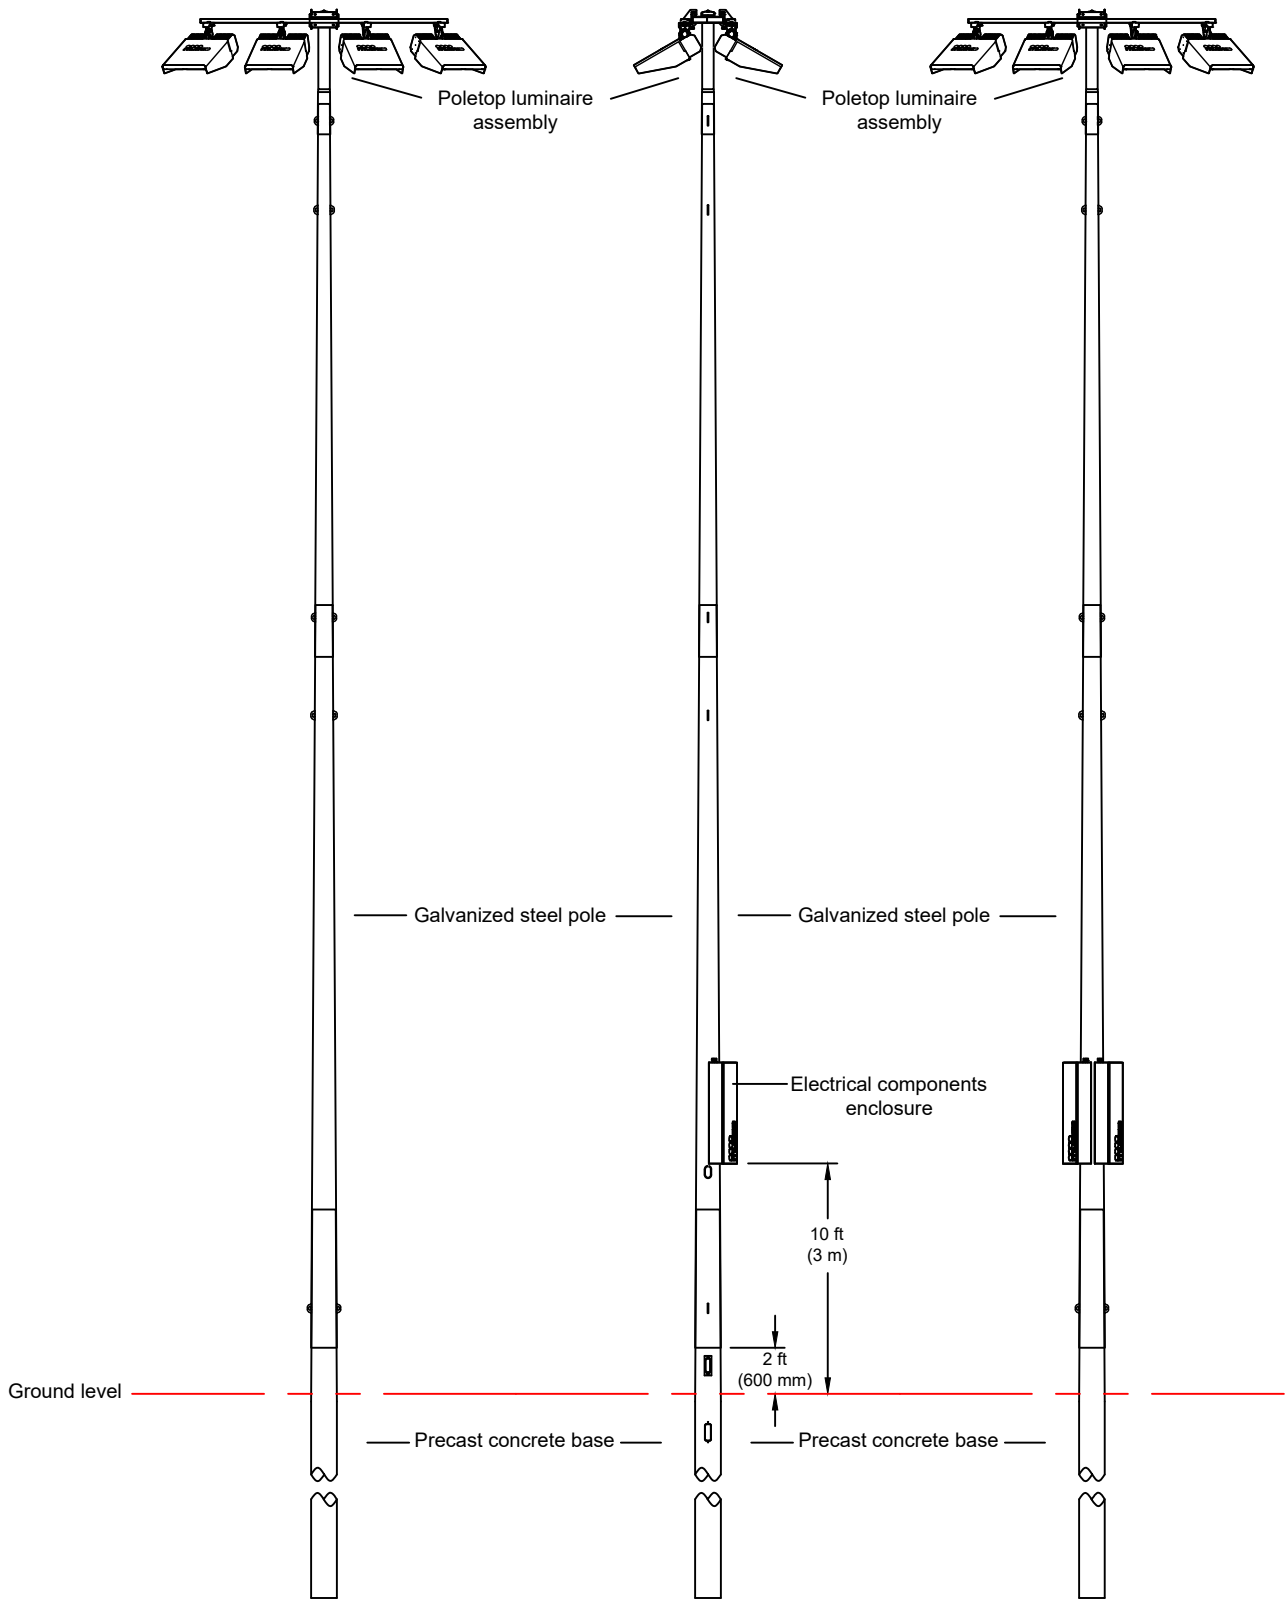

POLE(S): S12,S15,S20
Musco18.2m Light-Structure System™ pole
TLC for LED™ luminaires

PROJECT NUMBER: 225315	DRAWN BY: coastaneda	SCALE: NTS	DATE: 08/29/2024	DRAWING NUMBER: 225315P1
---------------------------	-------------------------	---------------	---------------------	-----------------------------

DATE:	BY:	R.L.	REVISIONS:

CORPORATE OFFICE:
P.O. Box 808
100 1st Avenue West
Oskaloosa, Iowa 52577
+1-800-825-6020
+1-641-673-0411


Liverpool Football Club Training Ground North Pitches

LiverpoolNorth West

Pole Configuration Drawing

B

Information contained herein is the confidential property of Musco Sports Lighting, LLC and/or its parent companies, affiliates, successors, and assigns. Reproduction, distribution, or use of the information, other than as limited, intended purpose without express written permission is prohibited.

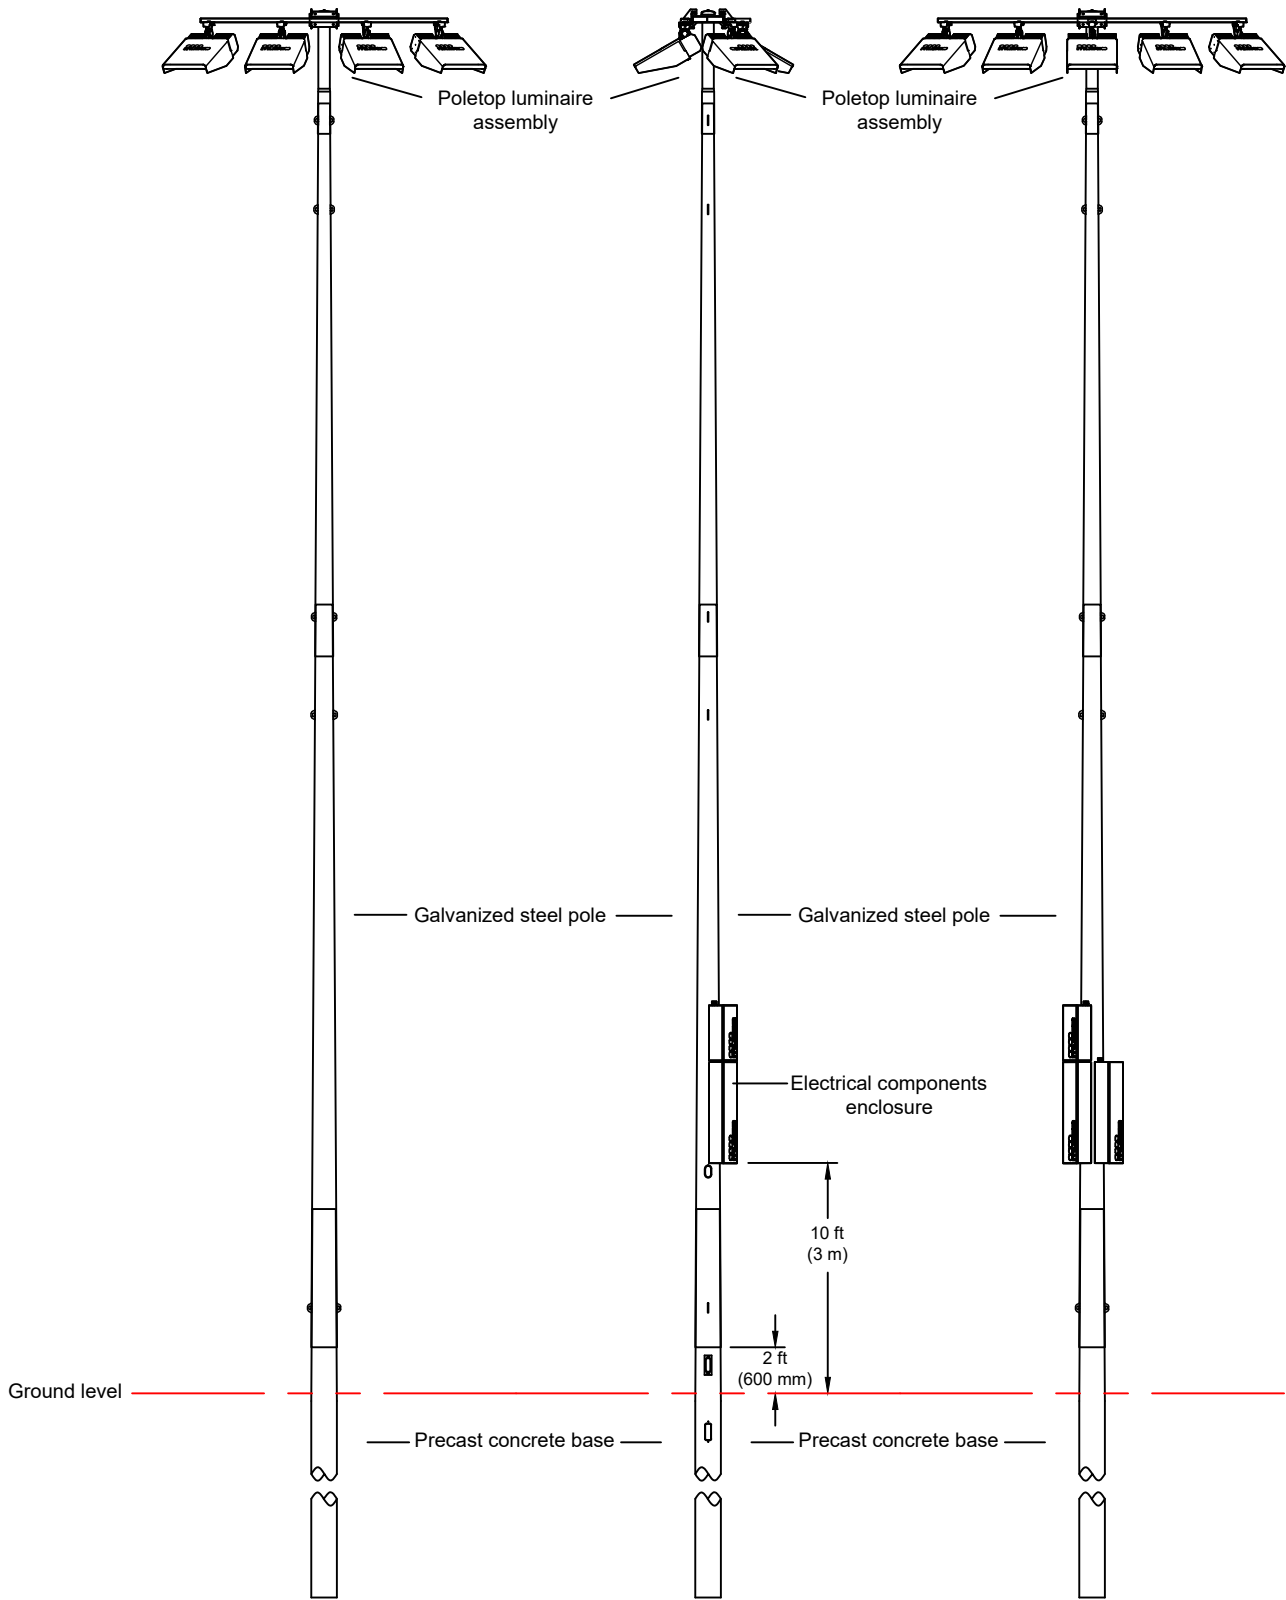

POLE(S): S13
Musco 18.2m Light-Structure System™ pole
TLC for LED™ luminaires

PROJECT NUMBER: 225315
DRAWN BY: coastaneda
SCALE: NTS
DATE: 08/29/2024
DRAWING NUMBER: 225315P1
12 OF 12 SHEETS

DATE:	BY:	R.L.	REVISIONS:



CORPORATE OFFICE:

P.O. Box 808
100 1st Avenue West
Oskaloosa, Iowa 52577
+1-800-825-6020
+1-641-673-0411

Liverpool Football Club Training Ground North Pitches

LiverpoolNorth West

Pole Configuration Drawing

B