
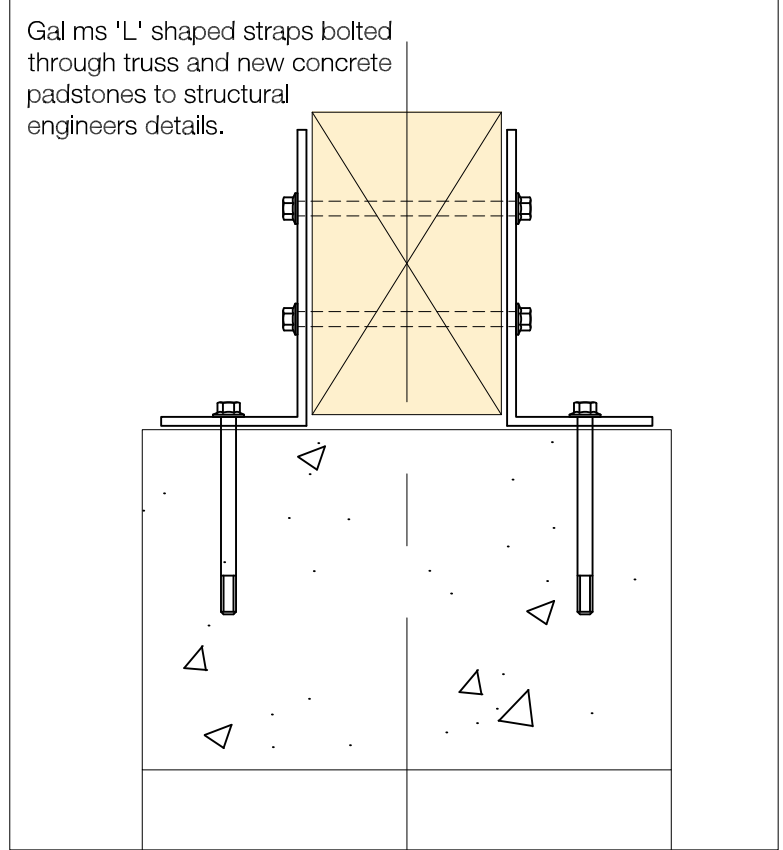
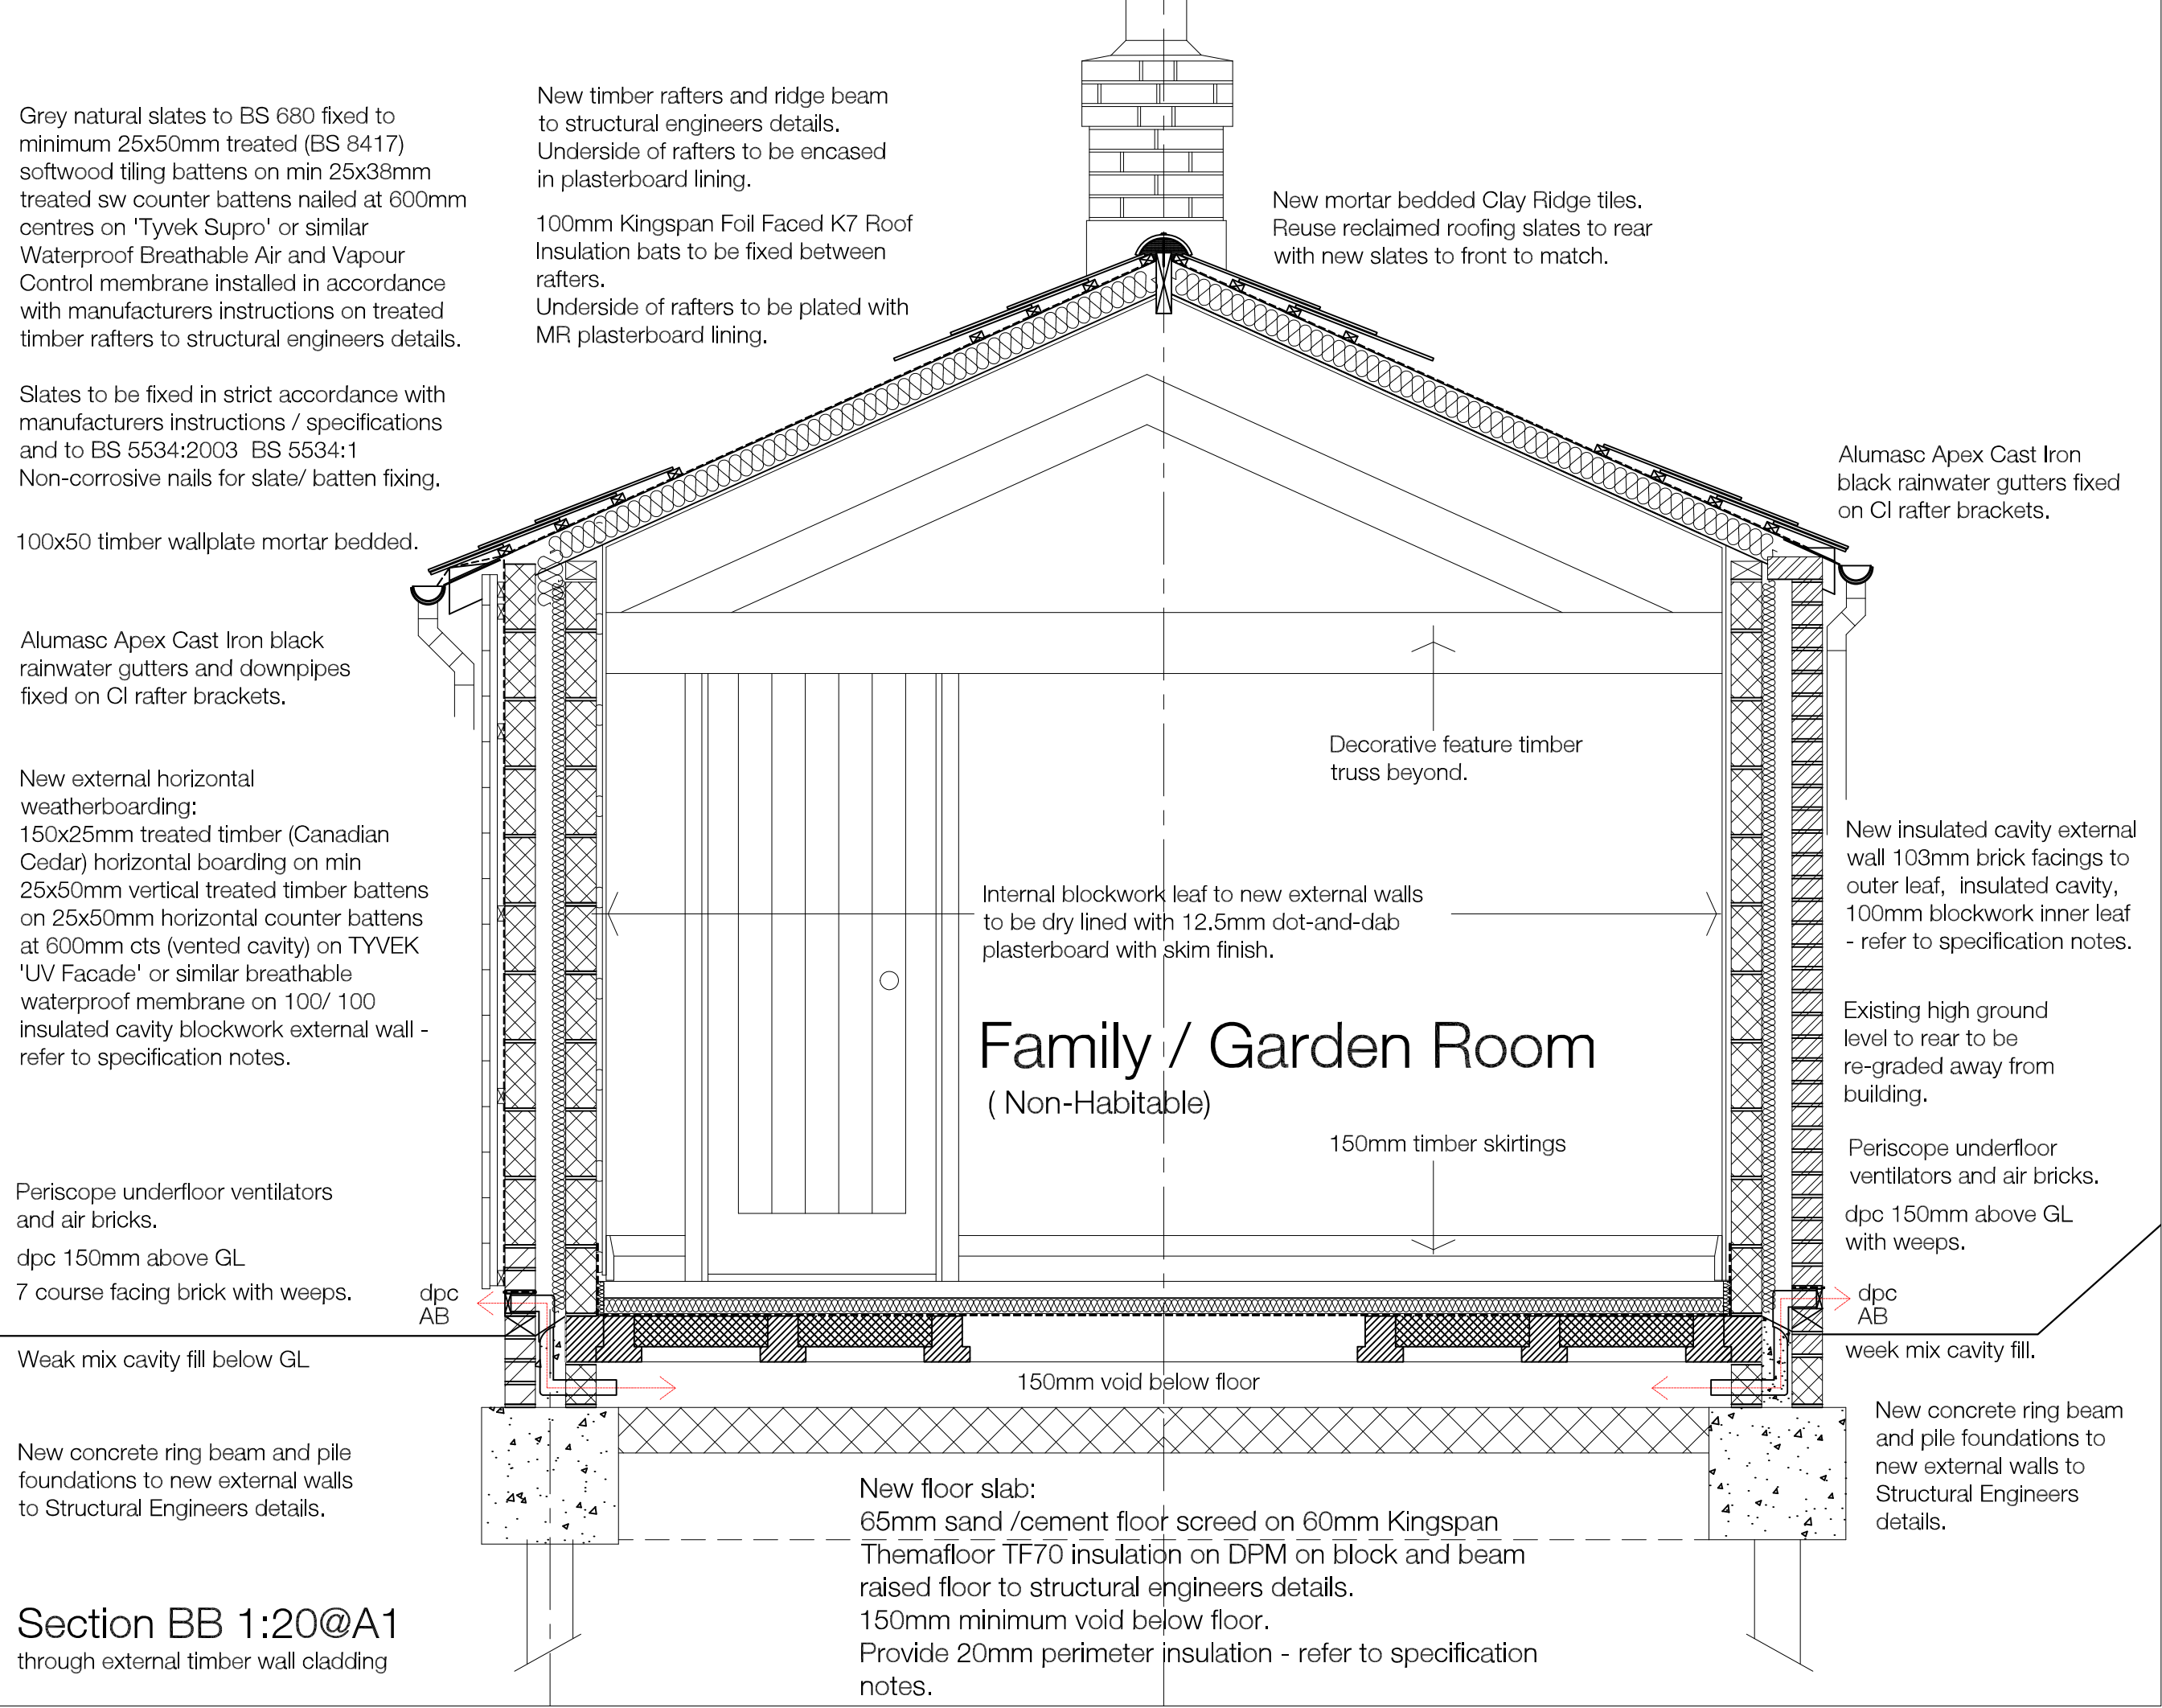
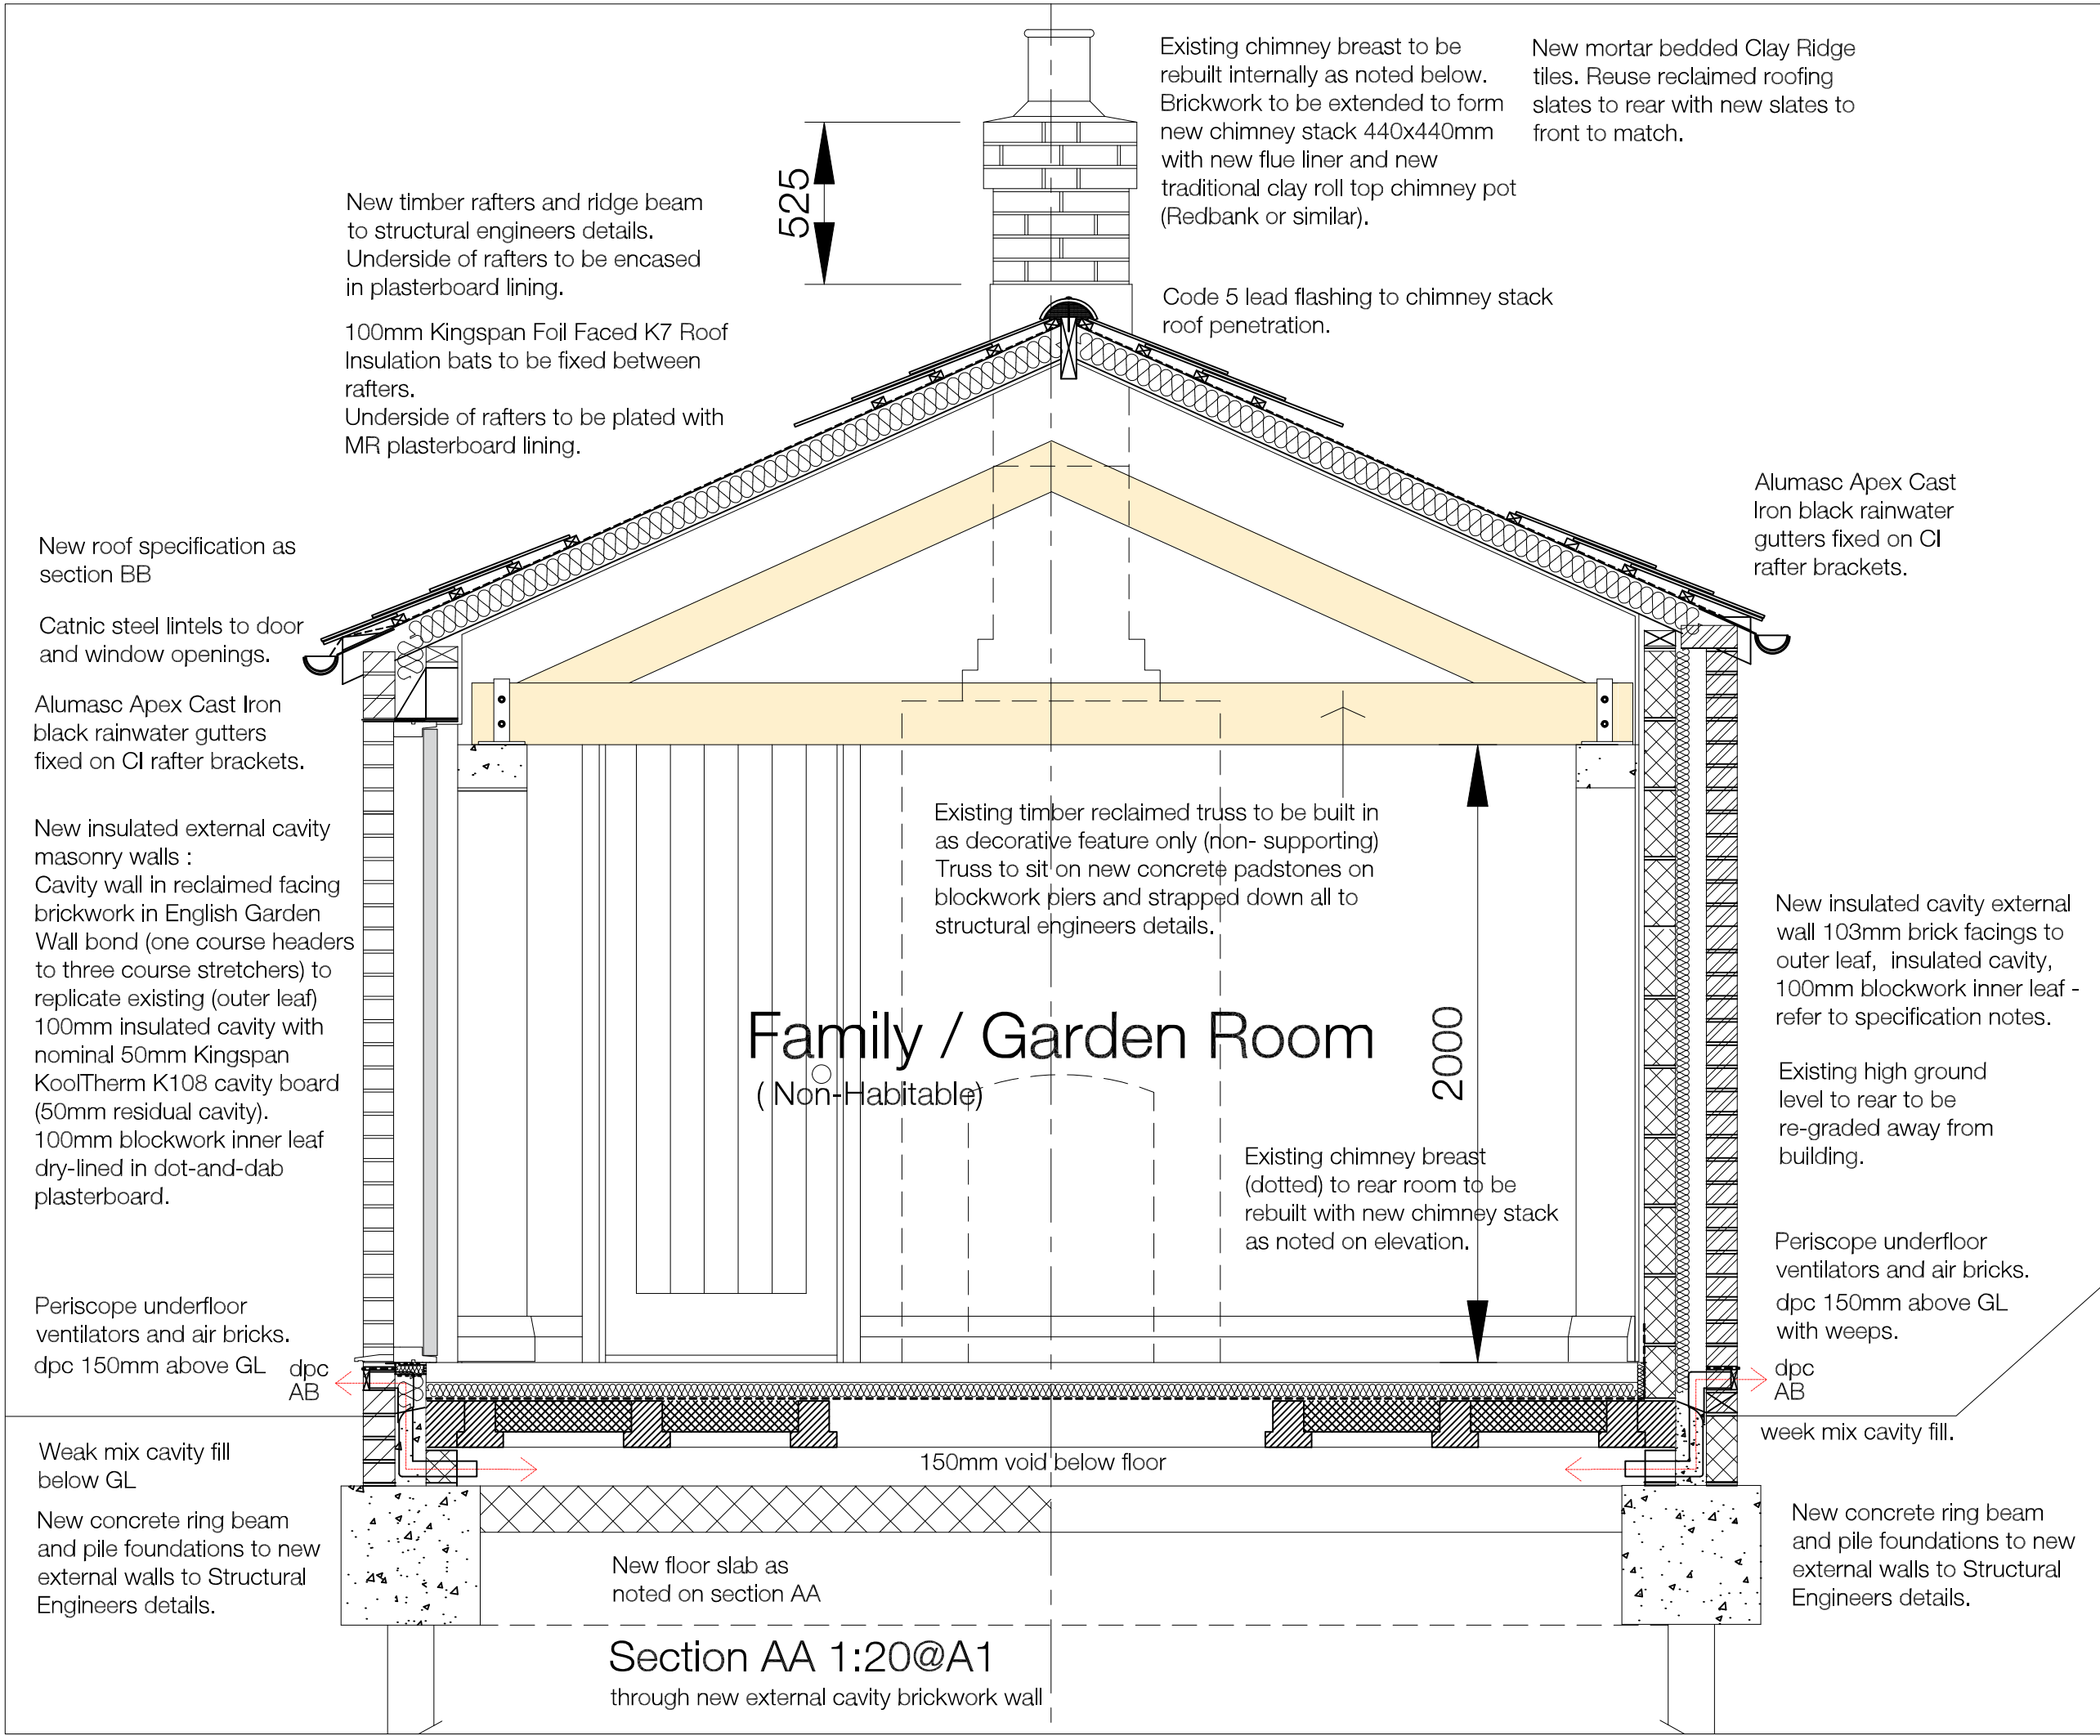
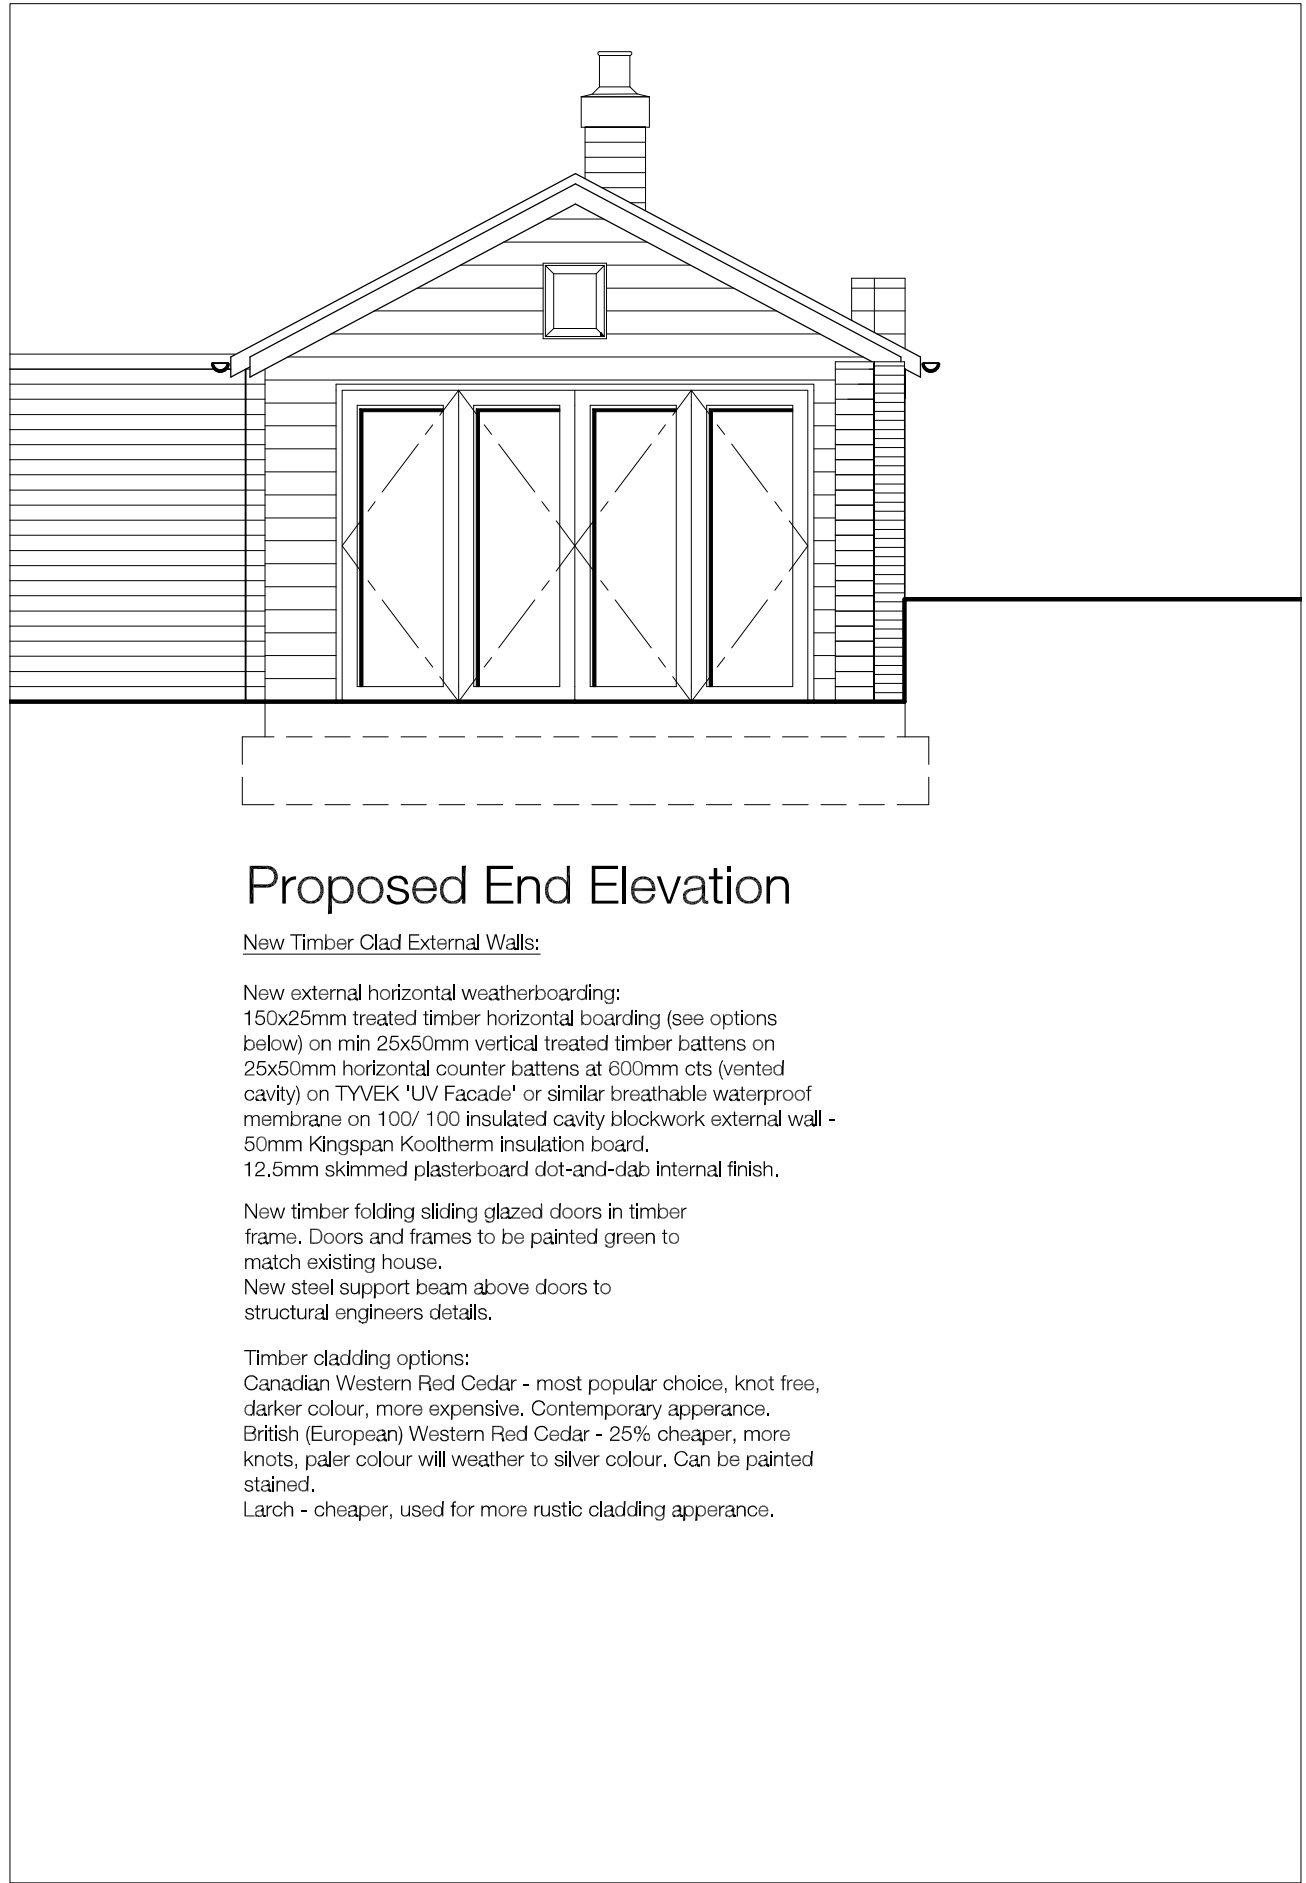


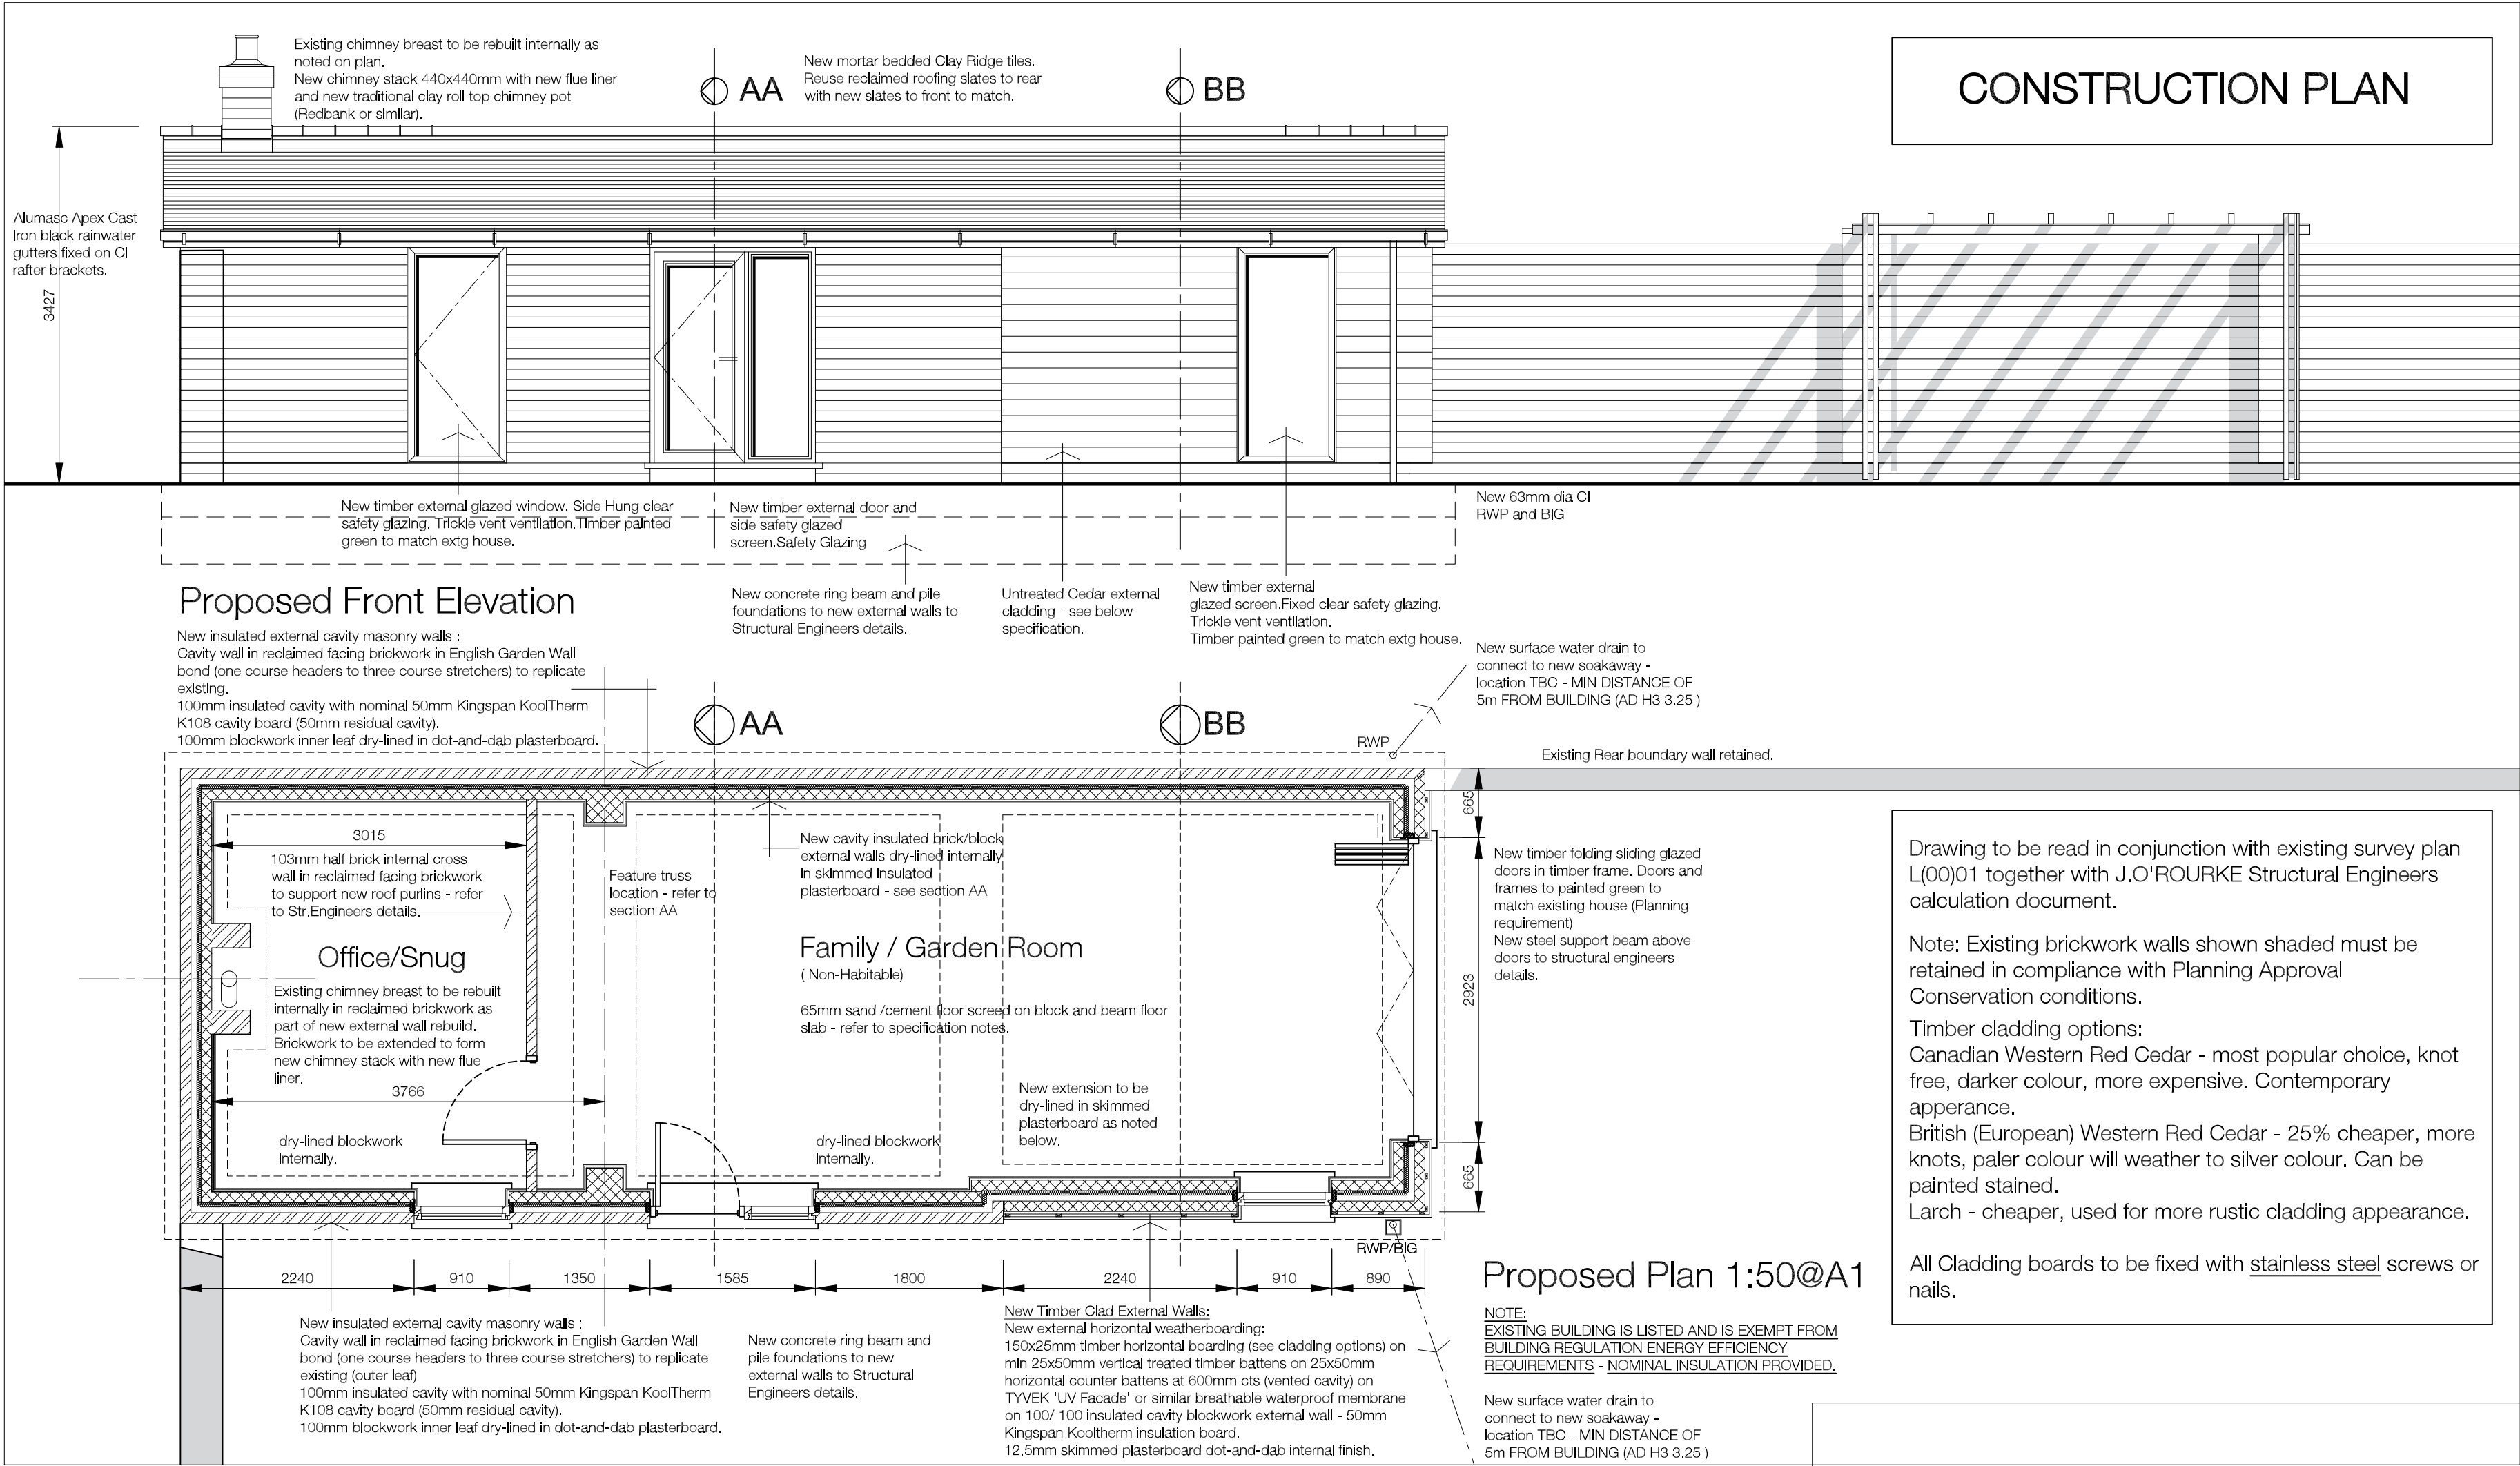

STRAP DETAIL TO FEATURE TRUSS
SCALE 1:5 (TBC BY STRUCTURAL ENGINEERS)

E	FLOOR SLAB AMENDED TO BEAM + BLOCK	GT	23.12.21
D1	NOTES AMENDED	GT	08.07.21
C	NOTES AMENDED TO STRUCTURAL ENGINEERS DETAILS (RED TEXT)	GT	05.07.21
B	NOTES AMENDED (RED)	GT	28.01.20
A	STEEL PORTAL FRAME AND TIMBER ROOF PURLINS OMITTED - STRUCTURAL ELEMENTS TO BE DEALT WITH BY MC.	GT	24.04.19

rev	comments	Initials	date

mdg

architects interior designers strategy planners quantity surveyors technical designers	Mansley Design Group Ltd Cleveland House 41 Shaw Street Liverpool L6 1HL	telephone: 0151 207 9431 fax: 0151 207 9447 e: info@mdgdesign w: www.mdg-design
--	---	--

client
Barry Molloy

project
The Howells, Tarbock Hall
Tarbock Green, Prescott

content
Proposed Layout Plan
Construction

scale 1:50	sheet A1	date 24/04/2019	drawn by GT	checked
---------------	-------------	--------------------	----------------	-------------

project number 261-01	drawing number L(00)03	rev E
--------------------------	---------------------------	----------

purpose of issue
Construction Drawing