

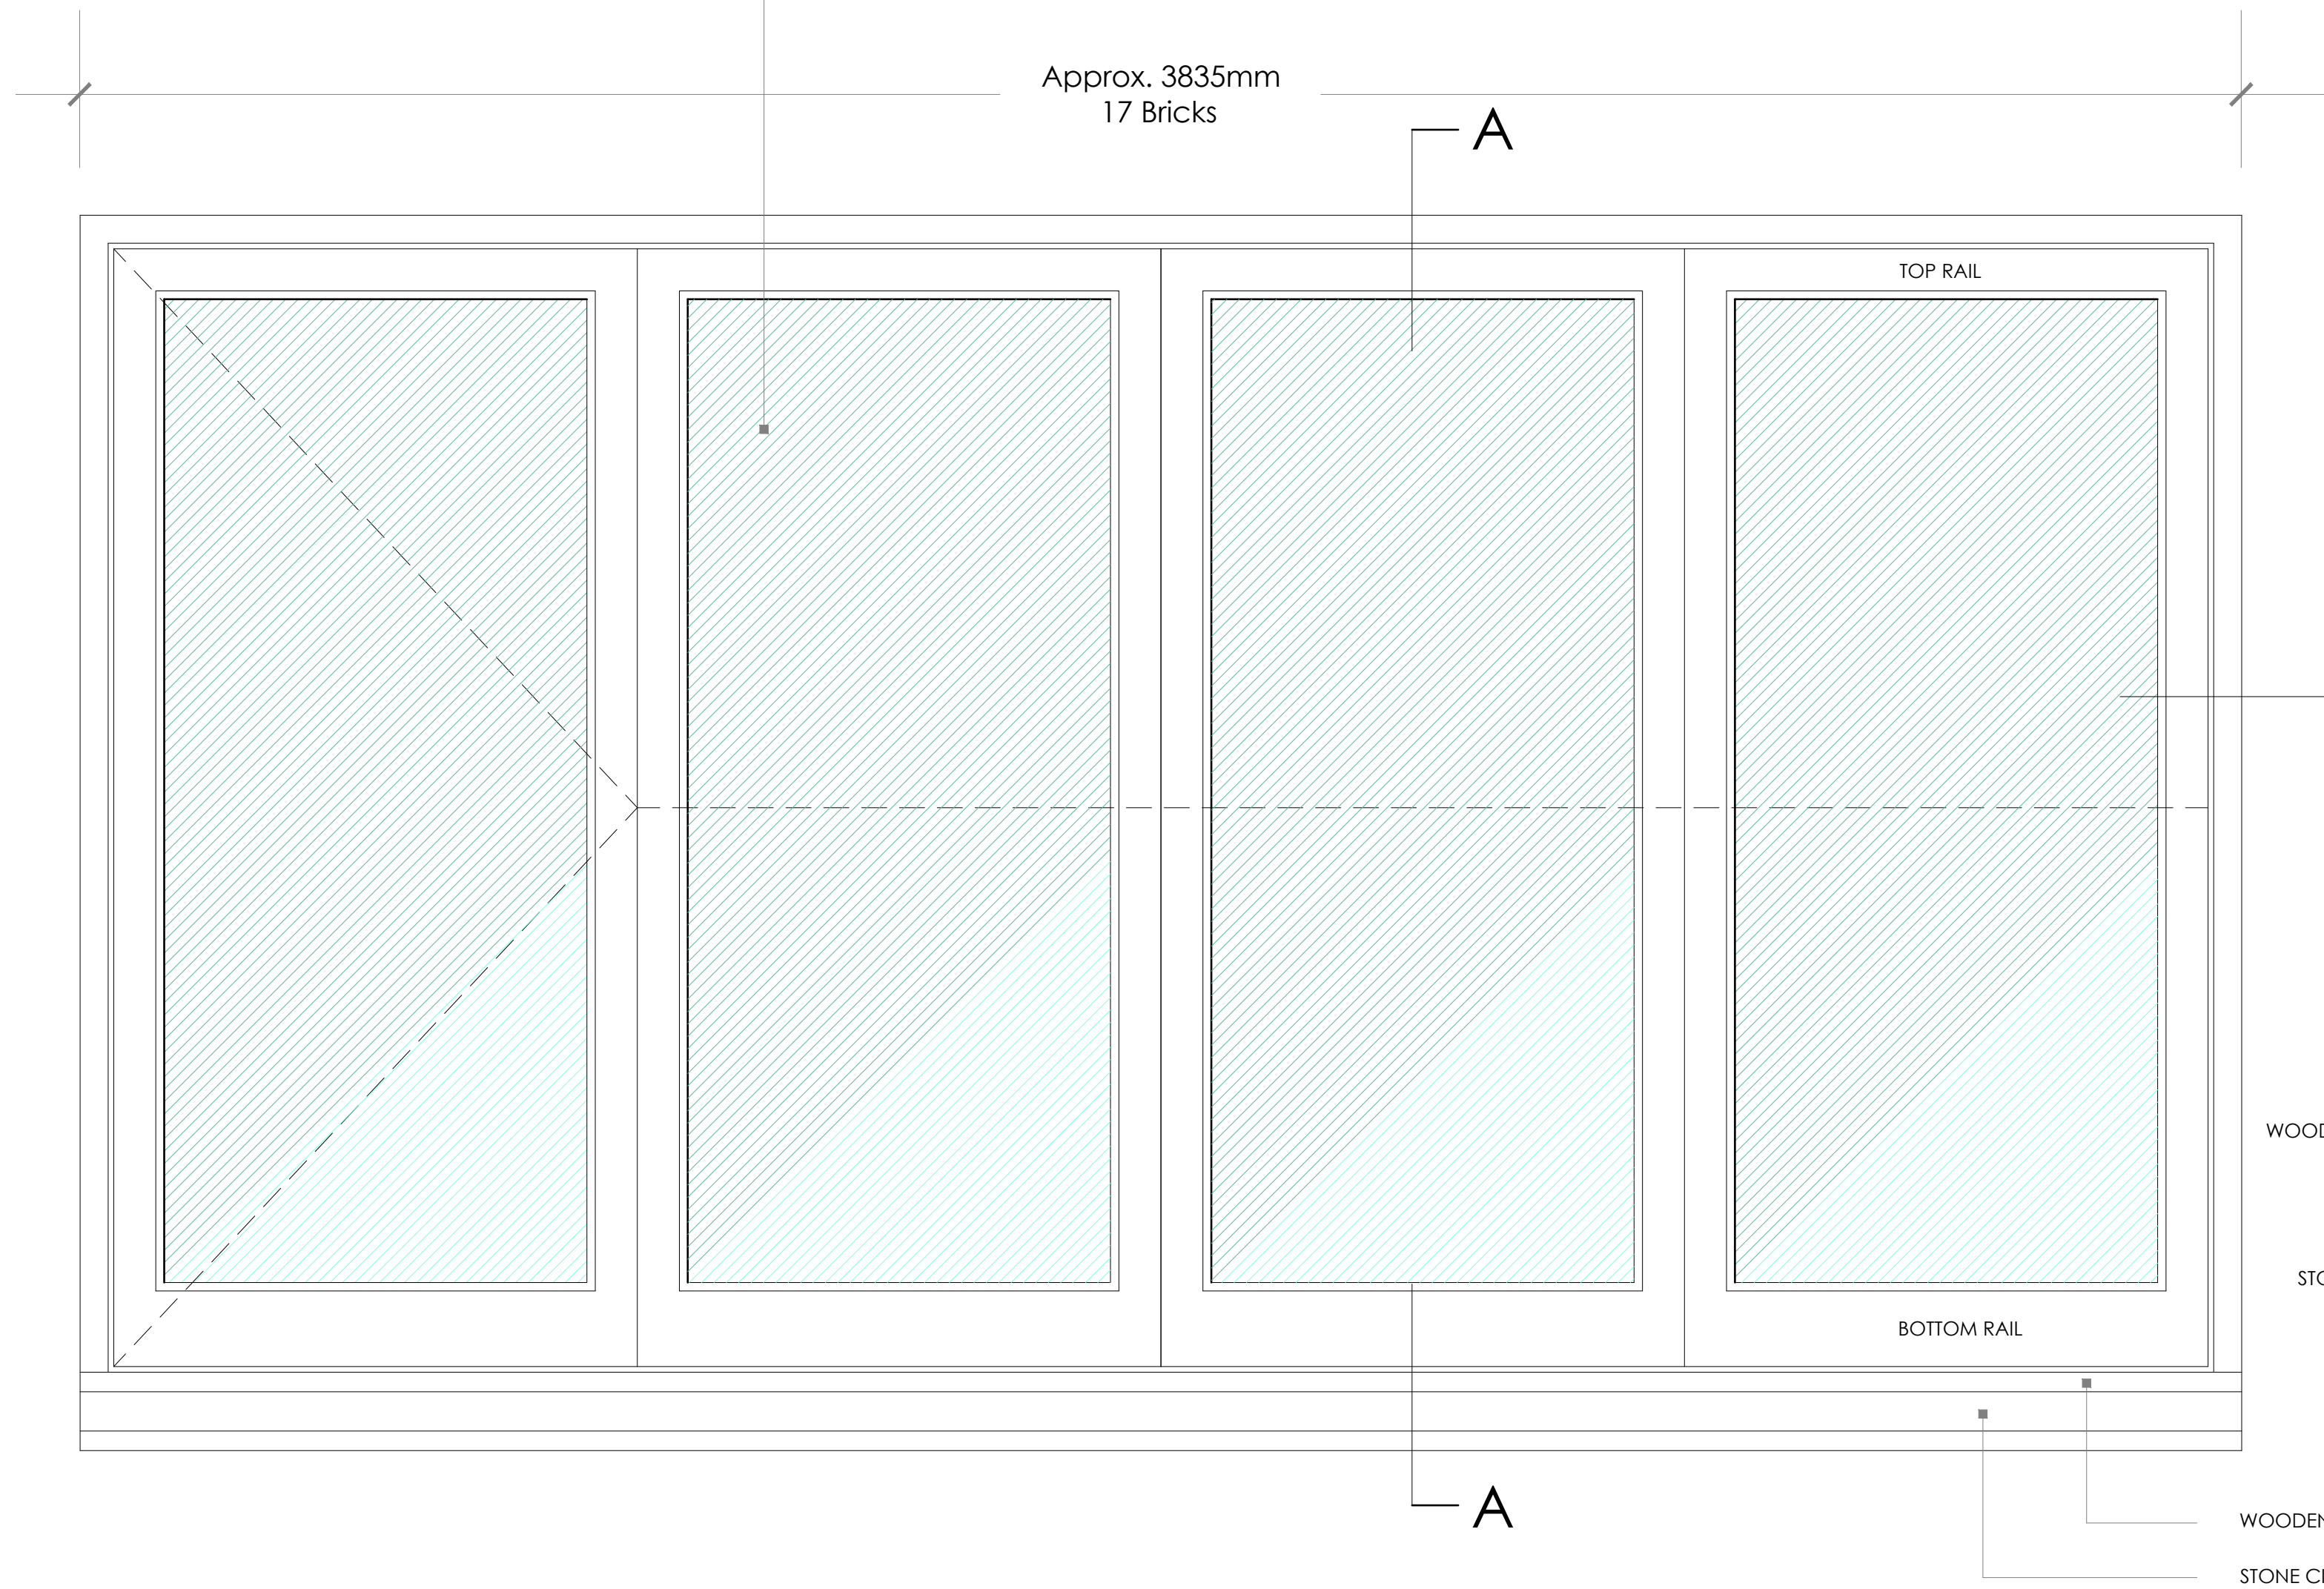
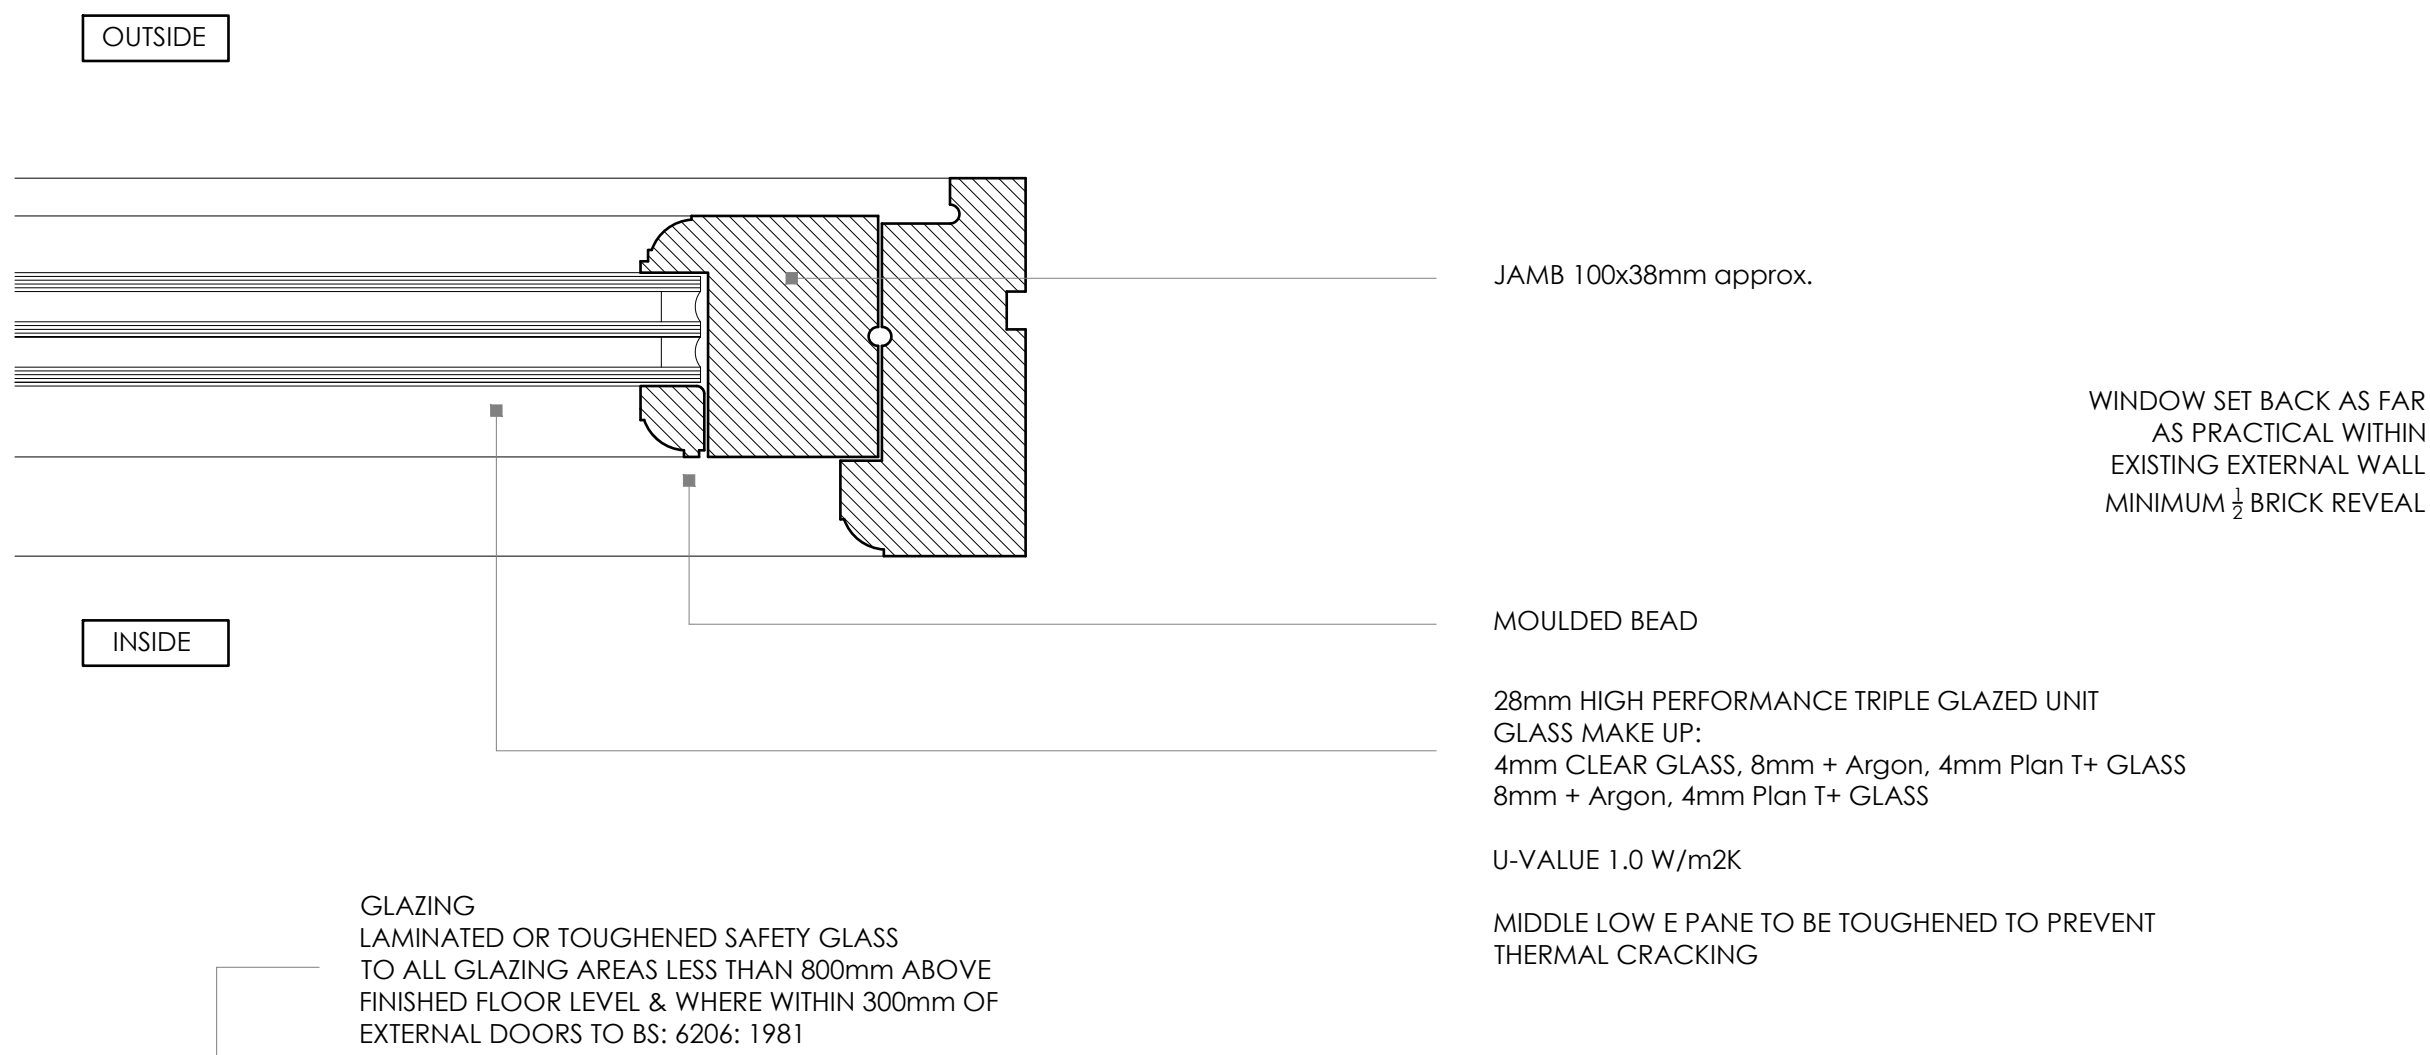


New sliding/folding timber glazed screens to Guest Room. Traditional painted timber frames with mouldings & bead details to match existing house details. Triple glazed with traditional hardware locking facility & concealed trickle vent.
Outermost part of frame set back ½ brick reveal.
Stone cills to match existing.
Note that it is the window manufacturer's sole responsibility to take accurate structural opening measurements prior to manufacture.

Section B-B Jamb Detail Scale 1:2

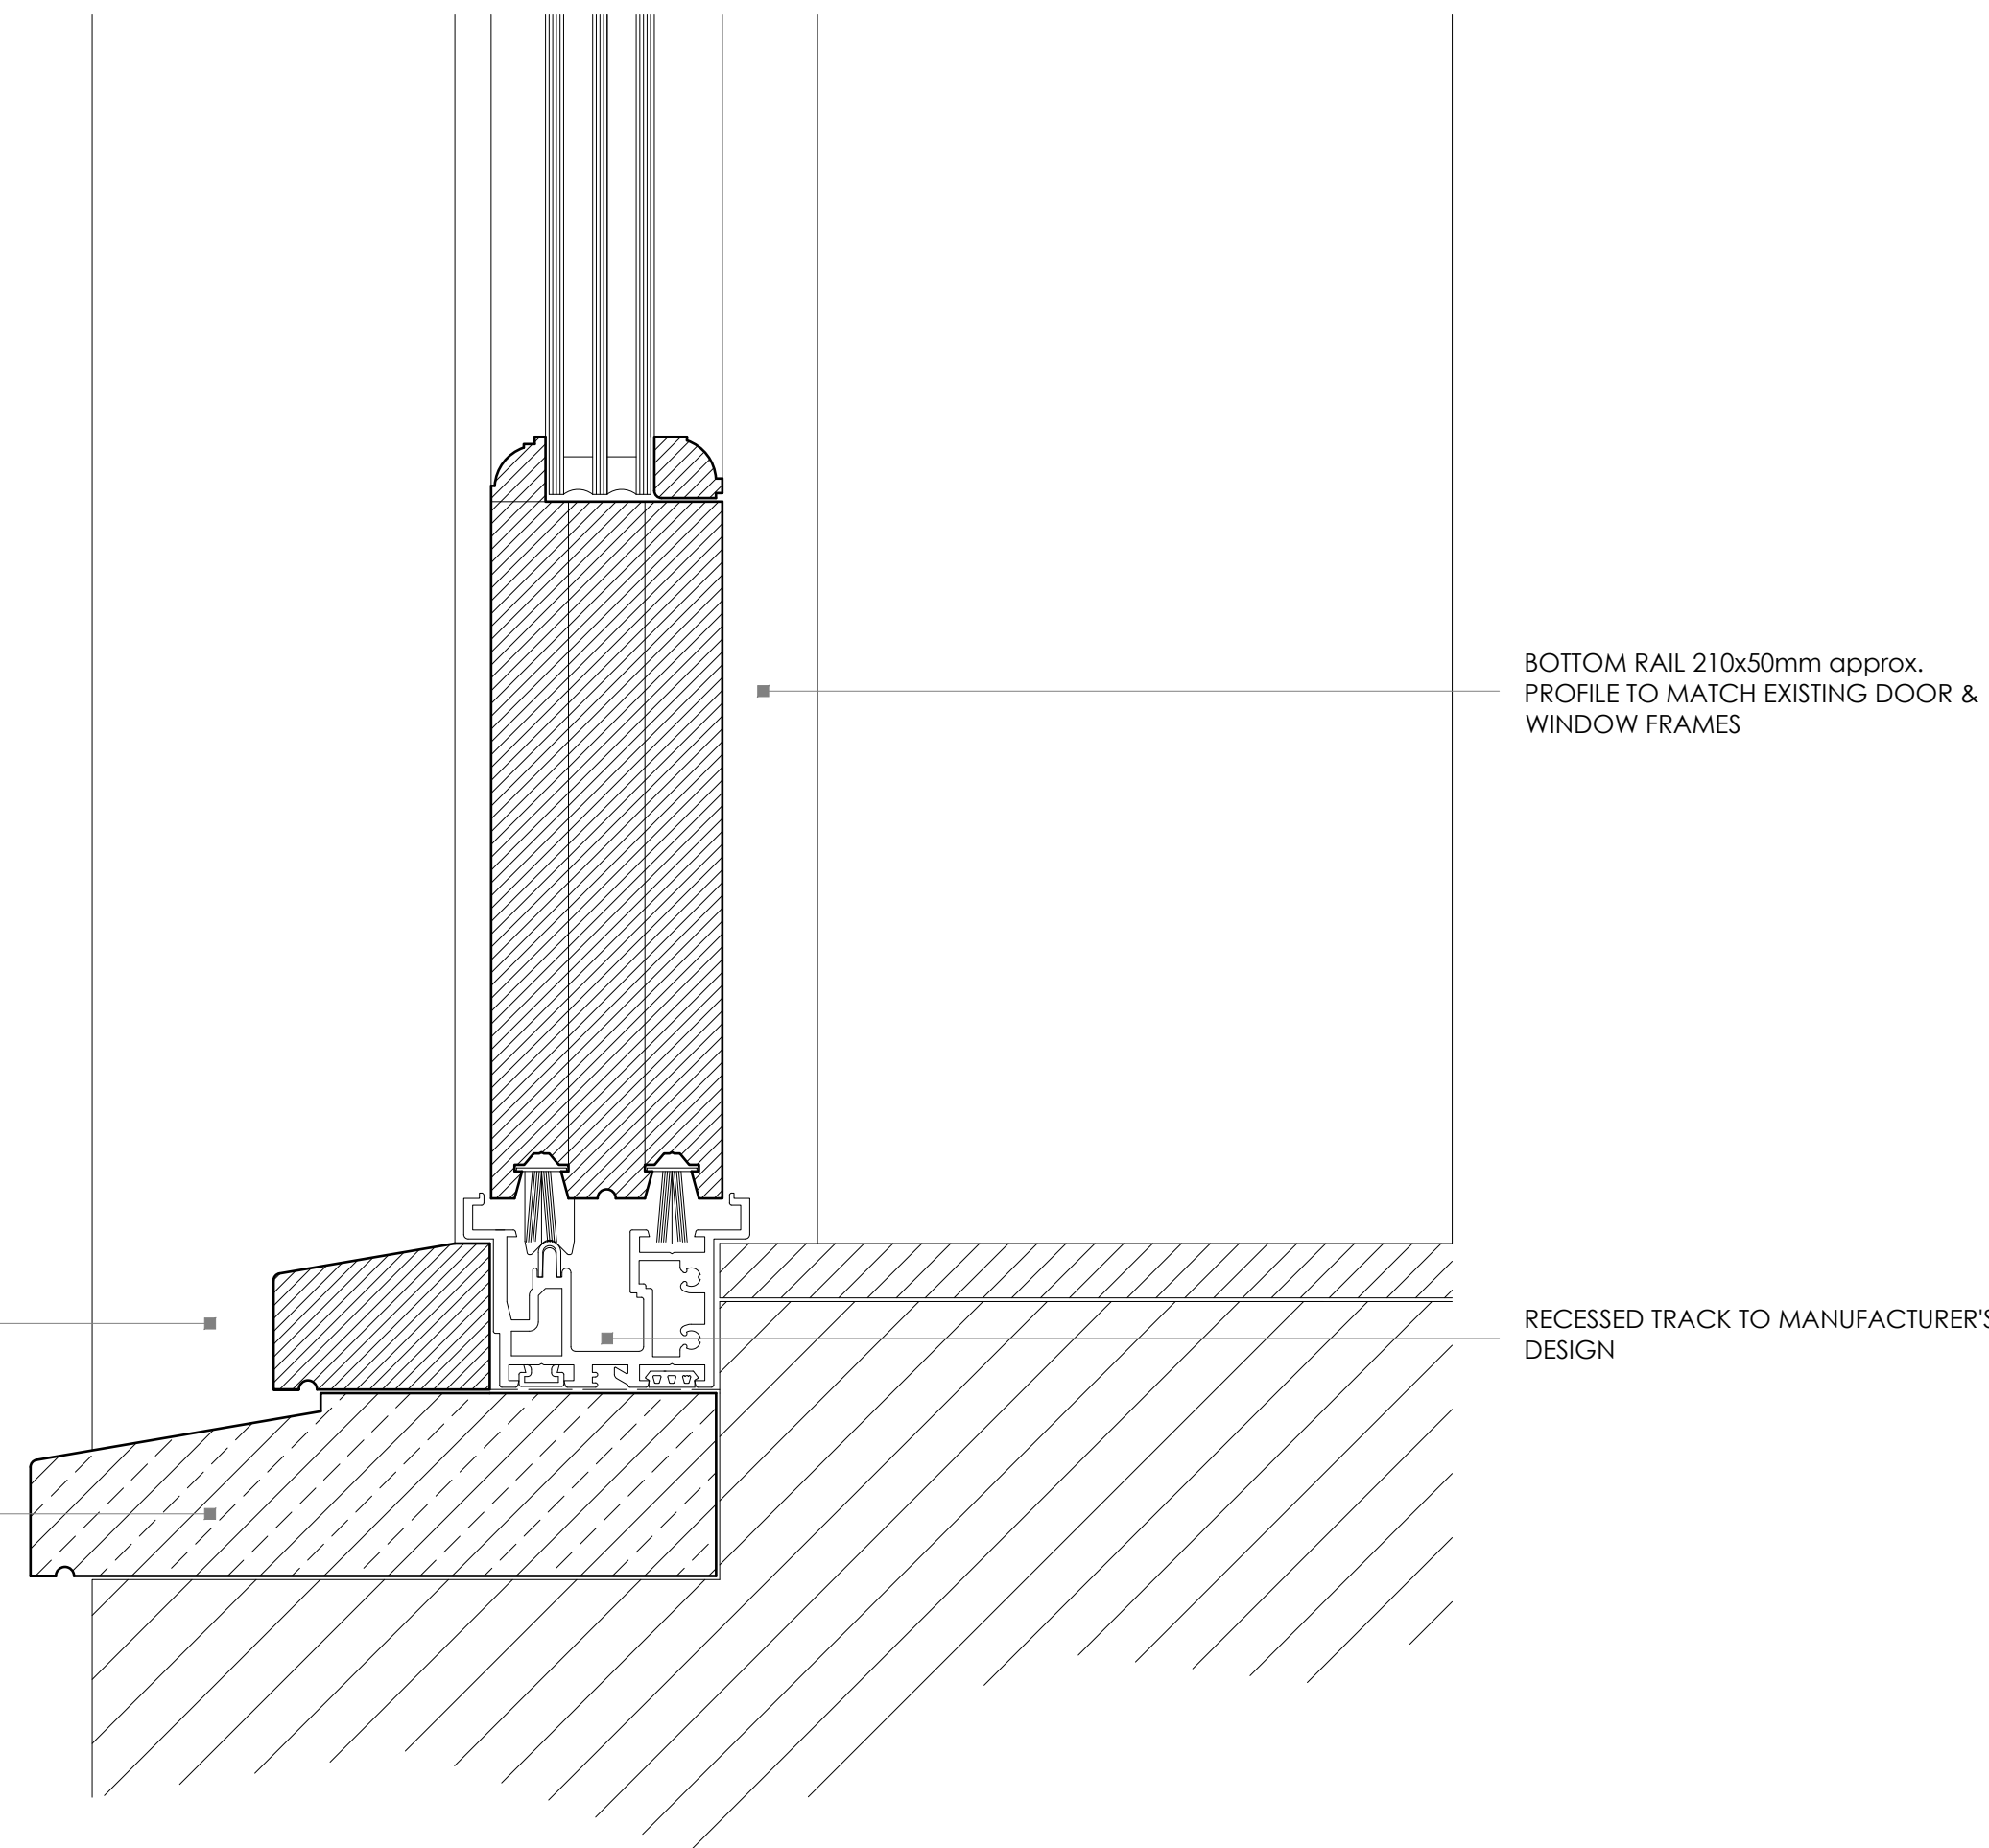


Elevation to Guest Room Sliding Folding Window Scale 1:10

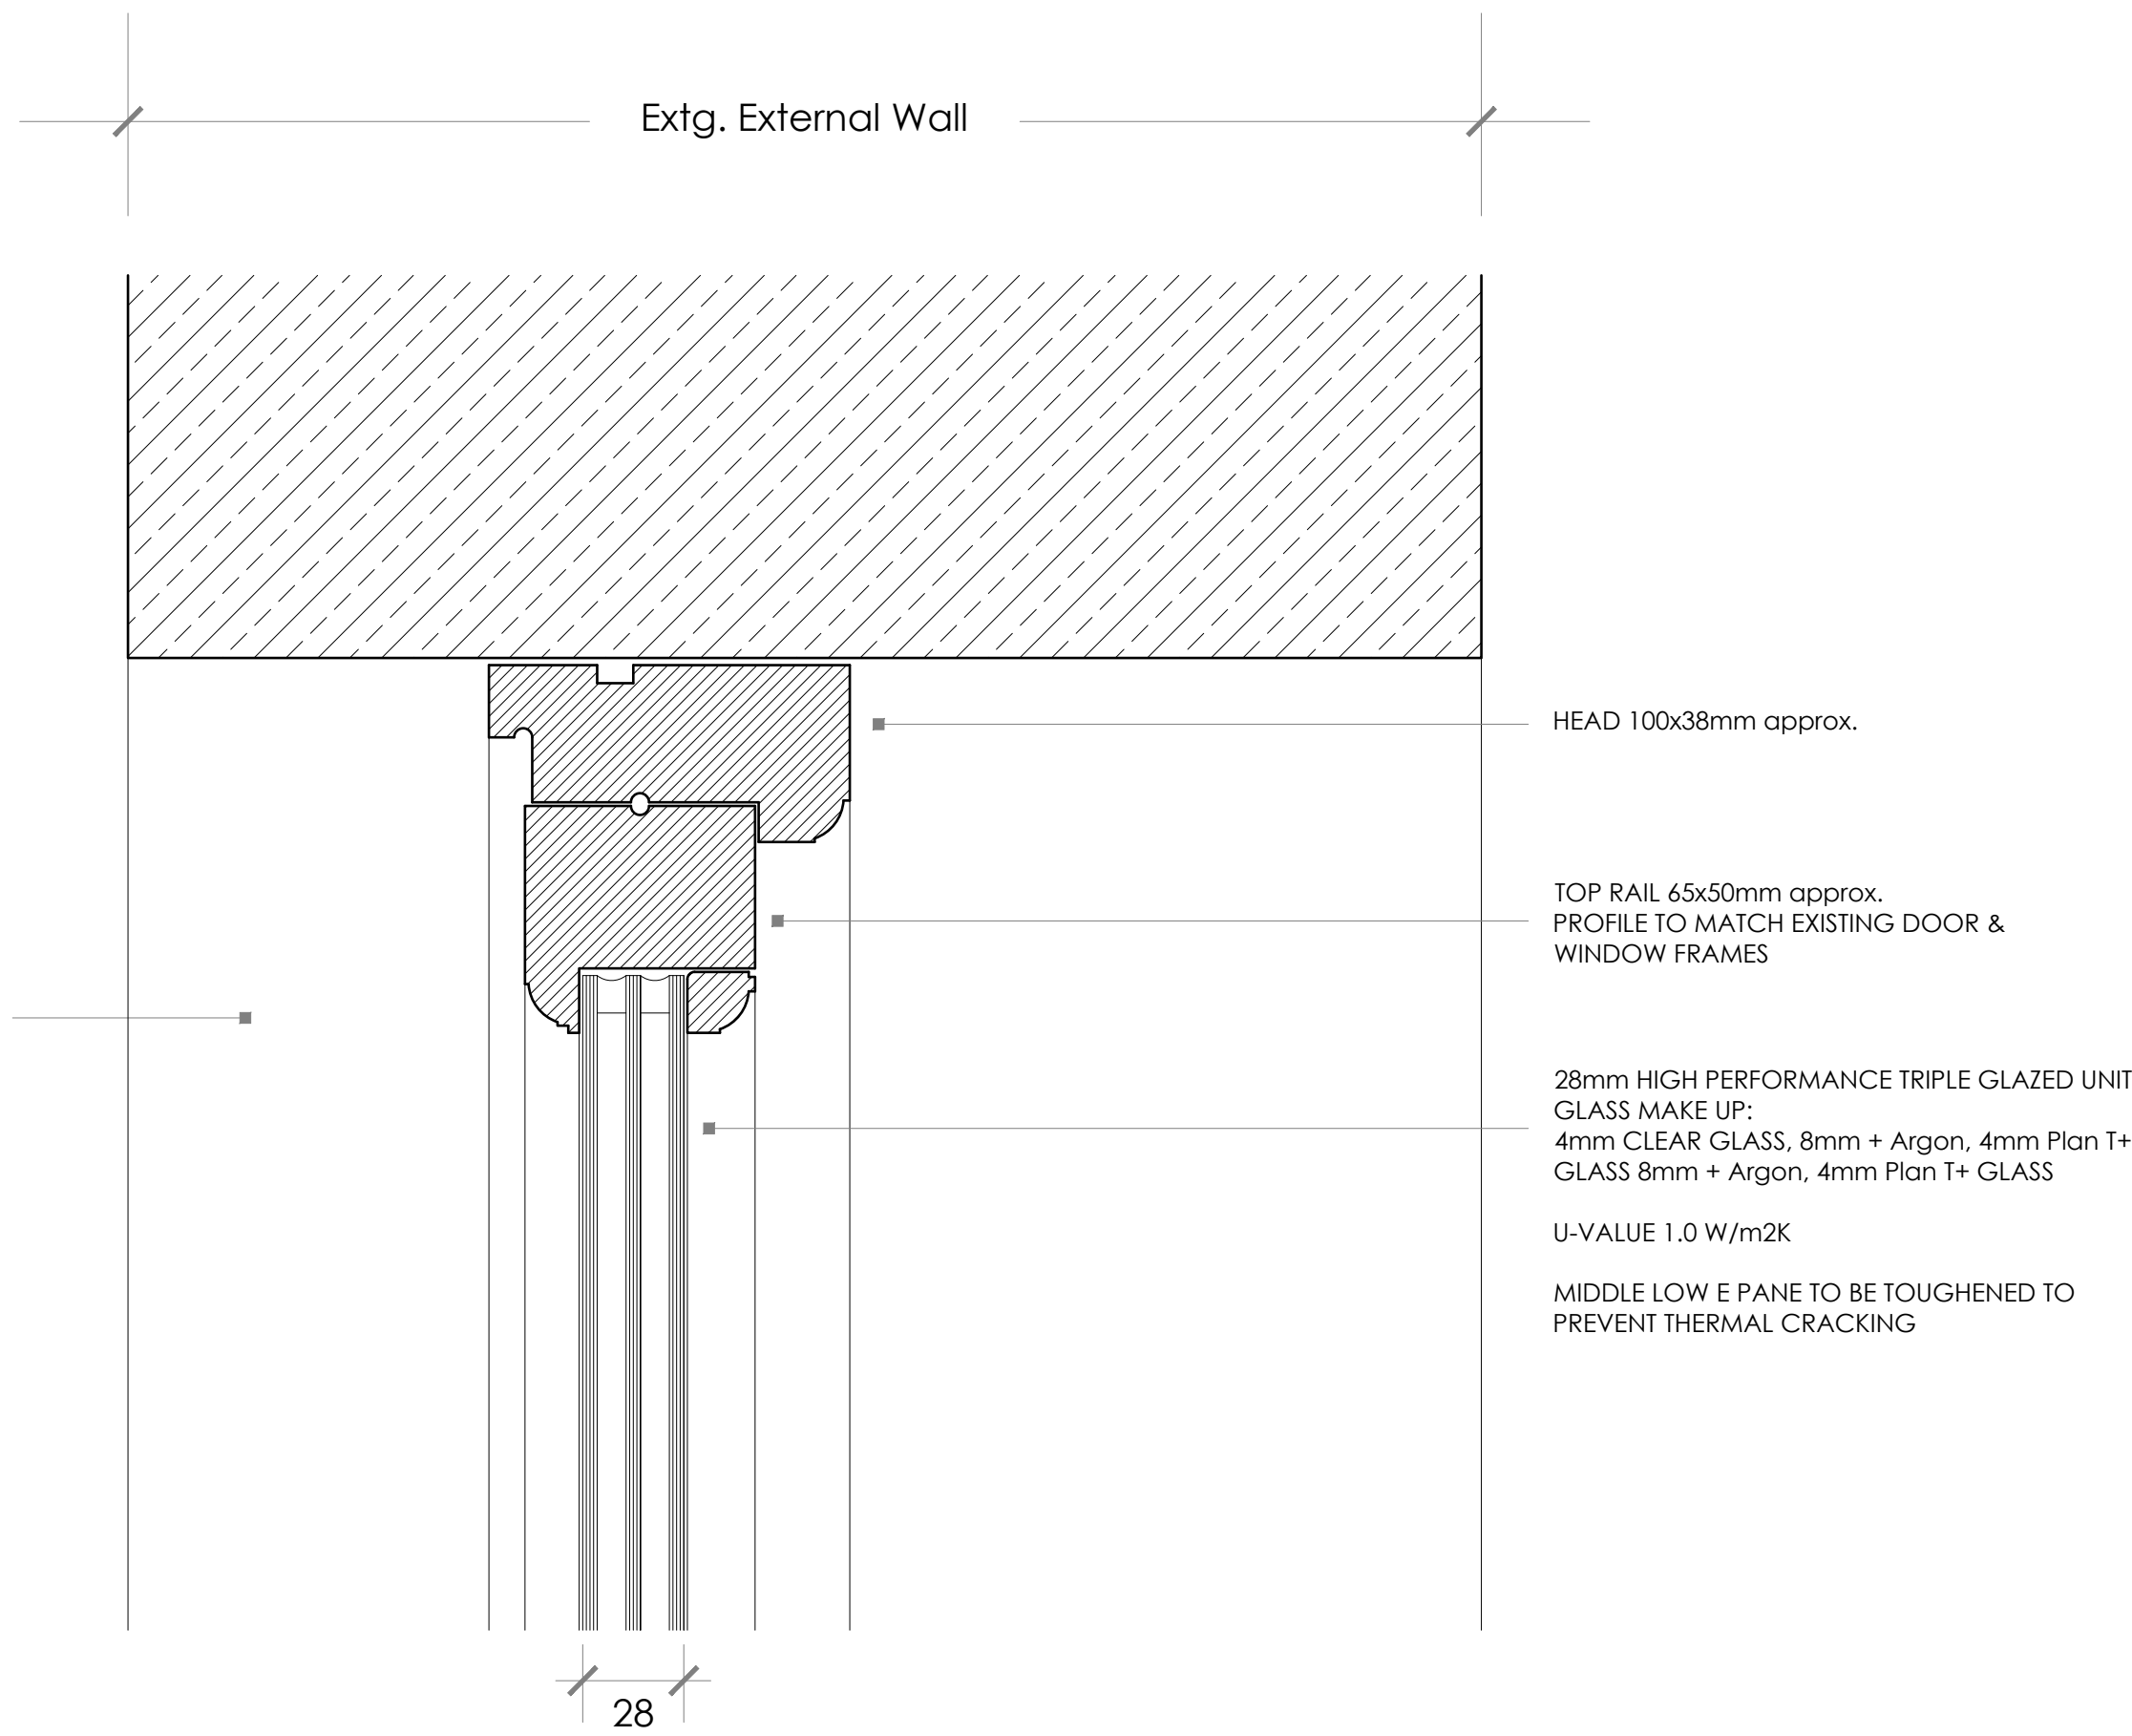

Section A-A Head & Cill Detail Scale 1:2

LEGEND

	ELEVATION - DRAWING REFERENCE
	SECTION - DRAWING REFERENCE
	DETAIL LAYOUT - DRAWING REFERENCE
	ASSEMBLY - DRAWING REFERENCE
	STORE 3B002
	ROOM NAME/ ROOM NO FOR FINISHES REFER TO SCHEDULE.
	LEVEL
	DOOR NO. FOR TYPE/ DETAIL REFERENCES REFER SCHEDULE
	WINDOW NO. FOR TYPE/ DETAIL REFERENCES REFER SCHEDULE
	GRID LINE REFERENCE
	WALL TYPE/ DETAIL REFERENCE. REFER TO SPECIFICATION
	WARDROBE NO. FOR TYPE/ DETAIL REFERENCES REFER SCHEDULE
	PANEL NO. FOR TYPE/ DETAIL REFERENCES REFER SCHEDULE
	HEAT DETECTOR
	SMOKE DETECTOR
	MAINS OPERATED SMOKE ALARMS & ALARM SYSTEM WITH A BATTERY BACK UP IS REQUIRED TO AT LEAST GRADE D CATEGORY L03 STANDARD IN ACCORDANCE WITH BS 5839 PART4:2004
	NOTE:
	ALL ELECTRICAL WORK COVERED BY PART P (ELECTRICAL SAFETY) MUST BE DESIGNED, INSTALLED, INSPECTED & TESTED BY A PERSON COMPETENT TO DO SO. THIS PERSON MUST BE REGISTERED WITH AN AUTHORISED SELF-CERTIFICATION SCHEME (eg BRE CERTIFICATION, BS, ELECSA, NICEIC OR NAPIT CERTIFICATION). PRIOR TO COMPLETION AN APPROPRIATE BS6457 ELECTRICAL INSTALLATION CERTIFICATE MUST BE PROVIDED BY THE COMPETENT PERSON.

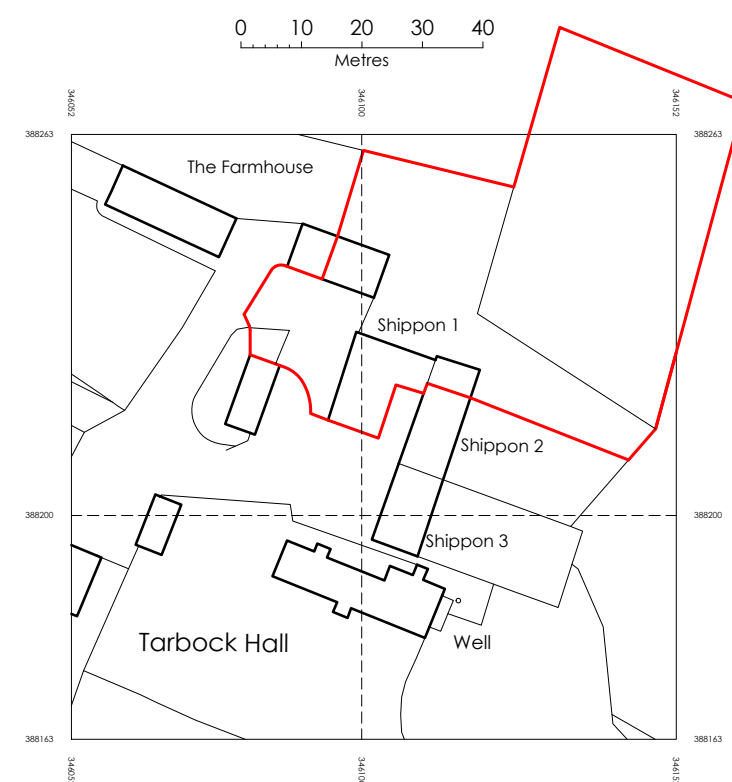

©Crown Copyright and database right 2022
Ordnance Survey License: 100048957
Reproduction in whole or part is prohibited without the prior permission of Ordnance Survey
Serial No. 2397782

LOCATION PLAN scale 1: 1250

DAMIANFIELD
ARCHITECTS

Springwood House, 4 Rose Lane, Mossley Hill, Liverpool, L18 5ED
t 07950 830844 www.damianfieldarchitects.co.uk
RIBA Membership 09128282 ARB Registration 062412H

PROPOSED WORKS TO
Shippon 1
Ox Lane, Tarbock Hall Estate
Tarbock Green, Prescot, L35 1QA

TITLE
GLAZED DOOR ASSEMBLY
GUEST ROOM / UTILITY

DRAWING NO.

PROJECT	TYPE	(CATEGORY)	NUMBER	REVISION
389	A	(31)	12	A

SCALE 1:2 & 1:10 @ A1 DATE 22/11/2022

DO NOT SCALE FROM THIS DRAWING
ANY DISCREPANCIES BETWEEN DRAWINGS OR BETWEEN DRAWINGS & ACTUAL SITE CONDITIONS SHOULD BE IMMEDIATELY BE BROUGHT TO THE ATTENTION OF THE ARCHITECTS.