
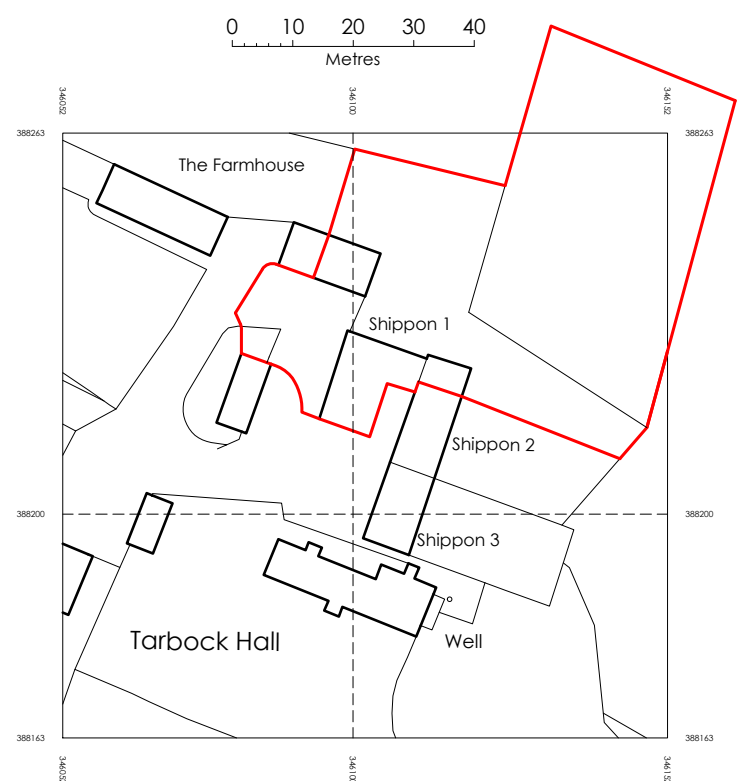
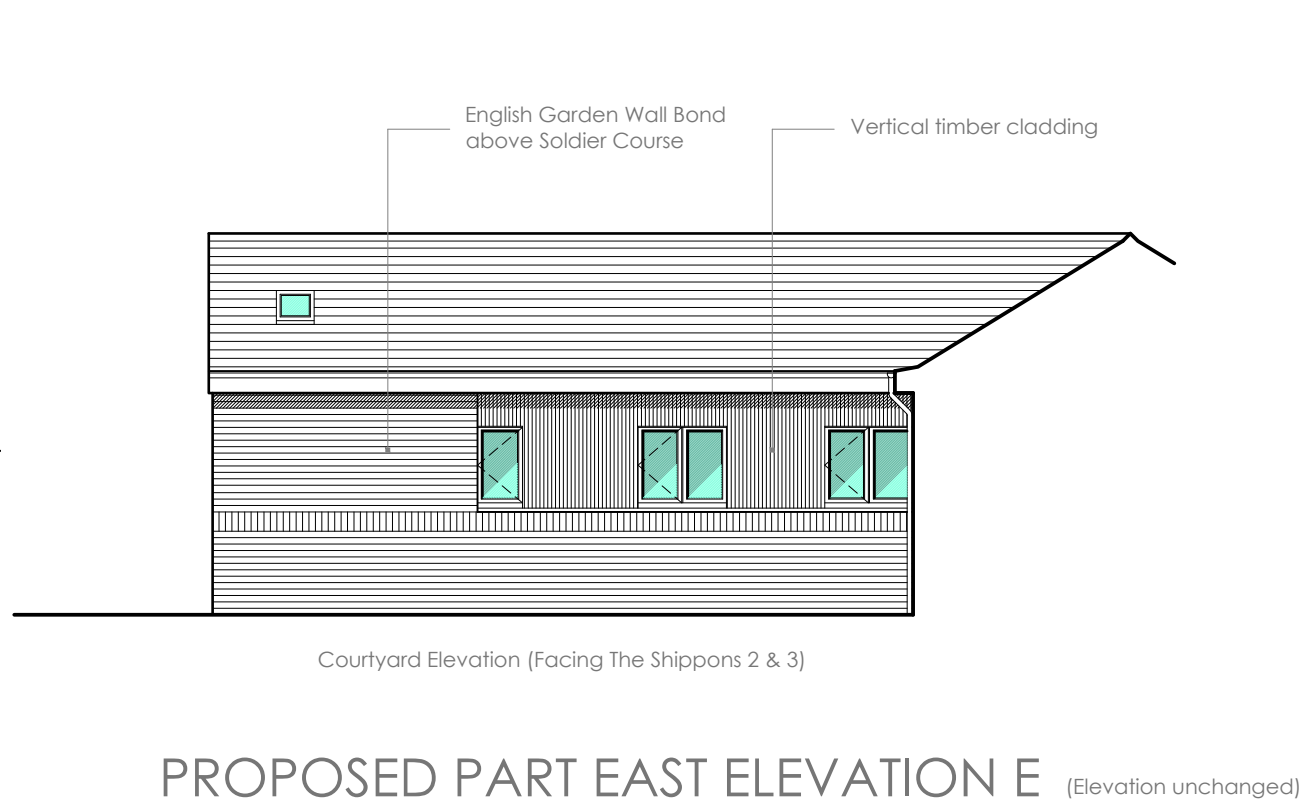


REVISION	ISSUE	DATE
-	BUILDING REGULATIONS	13/06/22
A	PLANNING & LISTED BUILDING CONSENT	22/06/22
B	AMENDED CHIMNEY STACK	16/09/22
C	CONSERVATION OFFICER COMMENTS	21/11/22

LEGEND

ELEVATION - DRAWING REFERENCE
SECTION - DRAWING REFERENCE
DETAIL LAYOUT - DRAWING REFERENCE
ASSEMBLY - DRAWING REFERENCE
STORE 3B002
ROOM NAME/ ROOM NO FOR FINISHES REFER TO SCHEDULE.
LEVEL
X.X.X 4.1
DOOR NO. FOR TYPE/ DETAIL REFERENCES REFER SCHEDULE
WINDOW NO. FOR TYPE/ DETAIL REFERENCES REFER SCHEDULE
GRID LINE REFERENCE
WALL TYPE/ DETAIL REFERENCE. REFER TO SPECIFICATION
WARDROBE NO. FOR TYPE/ DETAIL REFERENCES REFER SCHEDULE
PANEL NO. FOR TYPE/ DETAIL REFERENCES REFER SCHEDULE
HD
SD
HEAT DETECTOR
SMOKE DETECTOR
MANS OPERATED SMOKE ALARMS & ALARM SYSTEM WITH A BATTERY BACK UP IS REQUIRED TO AT LEAST GRADE D CATEGORY L03 STANDARD IN ACCORDANCE WITH BS 5839 PART6:2004
NOTE:
ALL ELECTRICAL WORK COVERED BY PART P (ELECTRICAL SAFETY) MUST BE DESIGNED, INSTALLED, INSPECTED & TESTED BY A PERSON COMPETENT TO DO SO. THIS PERSON MUST BE REGISTERED WITH AN AUTHORISED SELF-CERTIFICATION SCHEME (eg BRE CERTIFICATION, BS, ELECQA, NICEIC OR NAPP CERTIFICATION). PRIOR TO COMPLETION AN APPROPRIATE BS7671 ELECTRICAL INSTALLATION CERTIFICATE MUST BE PROVIDED BY THE COMPETENT PERSON.

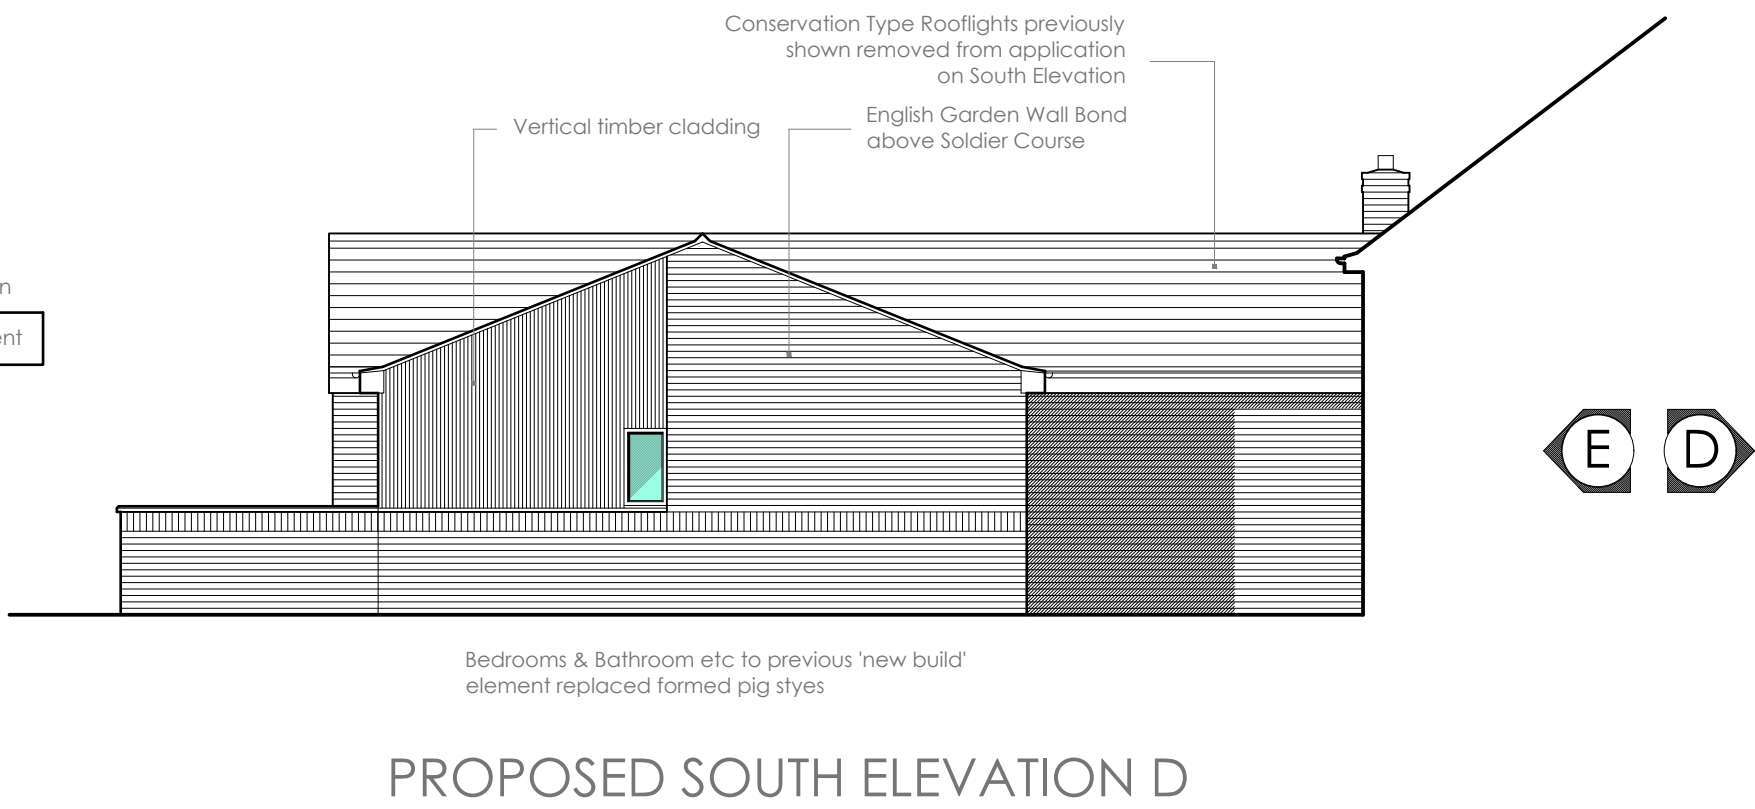

©Crown Copyright and database right 2022
Ordnance Survey License: 100048957
Reproduction in whole or part is prohibited without the prior permission of Ordnance Survey
Serial No. 239782

LOCATION PLAN scale 1: 1250

DAMIANFIELD
ARCHITECTS

Springwood House, 4 Rose Lane, Mossley Hill, Liverpool, L18 5ED
1 07950 830844 www.damianfieldarchitects.co.uk
RIBA Membership 09128282 ARB Registration 062412H

PROPOSED WORKS TO
Shippin 1
Ox Lane, Tarbock Hall Estate
Tarbock Green, Prescot, L35 1QA

TITLE
PROPOSED ELEVATIONS
GENERAL ARRANGEMENT

DRAWING NO.

PROJECT	TYPE	(CATEGORY)	NUMBER	REVISION
389	L	(--)	08	C

SCALE 1:100 @ A1 DATE 21/11/22

DO NOT SCALE FROM THIS DRAWING
ANY DISCREPANCIES BETWEEN DRAWINGS OR BETWEEN DRAWINGS & ACTUAL SITE CONDITIONS SHOULD BE IMMEDIATELY BE BROUGHT TO THE ATTENTION OF THE ARCHITECTS.