


Chapel Brook, Huyton Location Plan

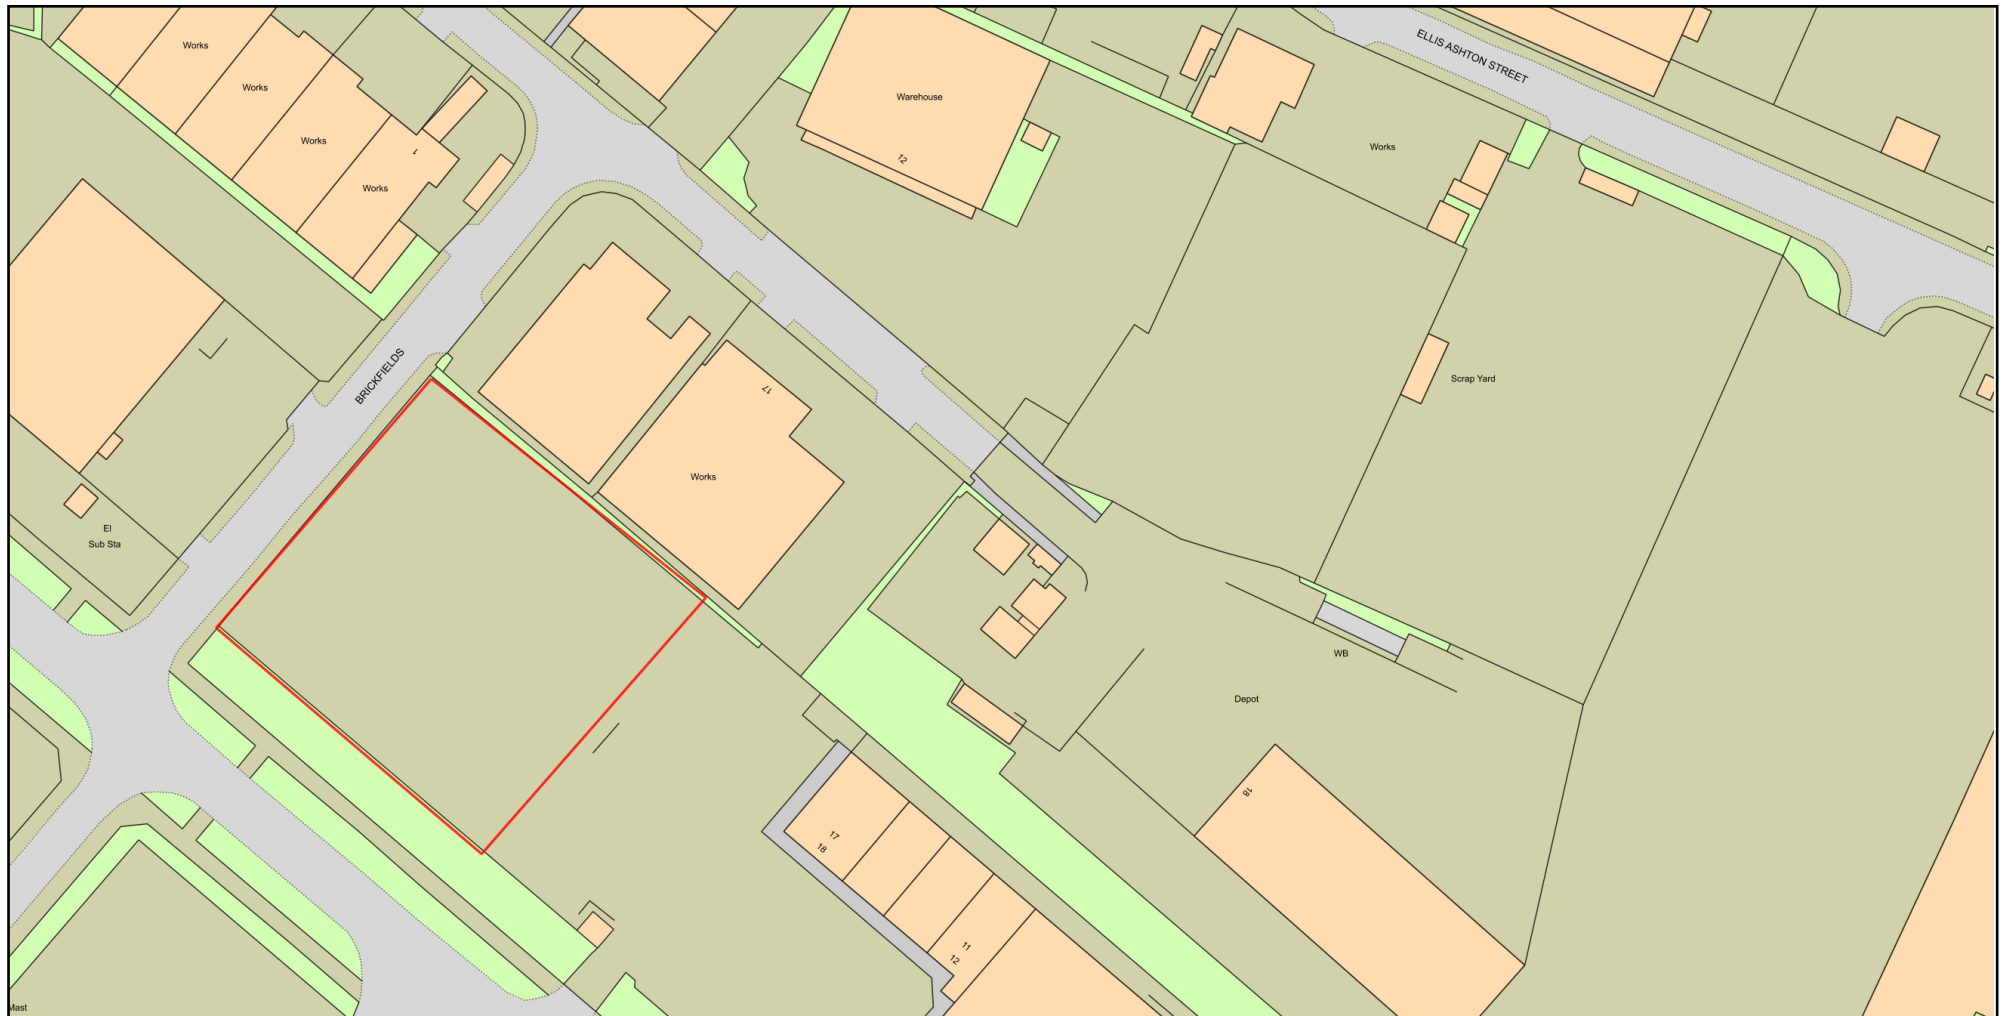

Plan Produced for: Lock Stock Self Storage Ltd

Date Produced: 28 Mar 2023

Plan Reference Number: TQRQM23087162916805

Scale: 1:1250 @ A4

© Crown copyright and database rights 2023 OS 100042766