


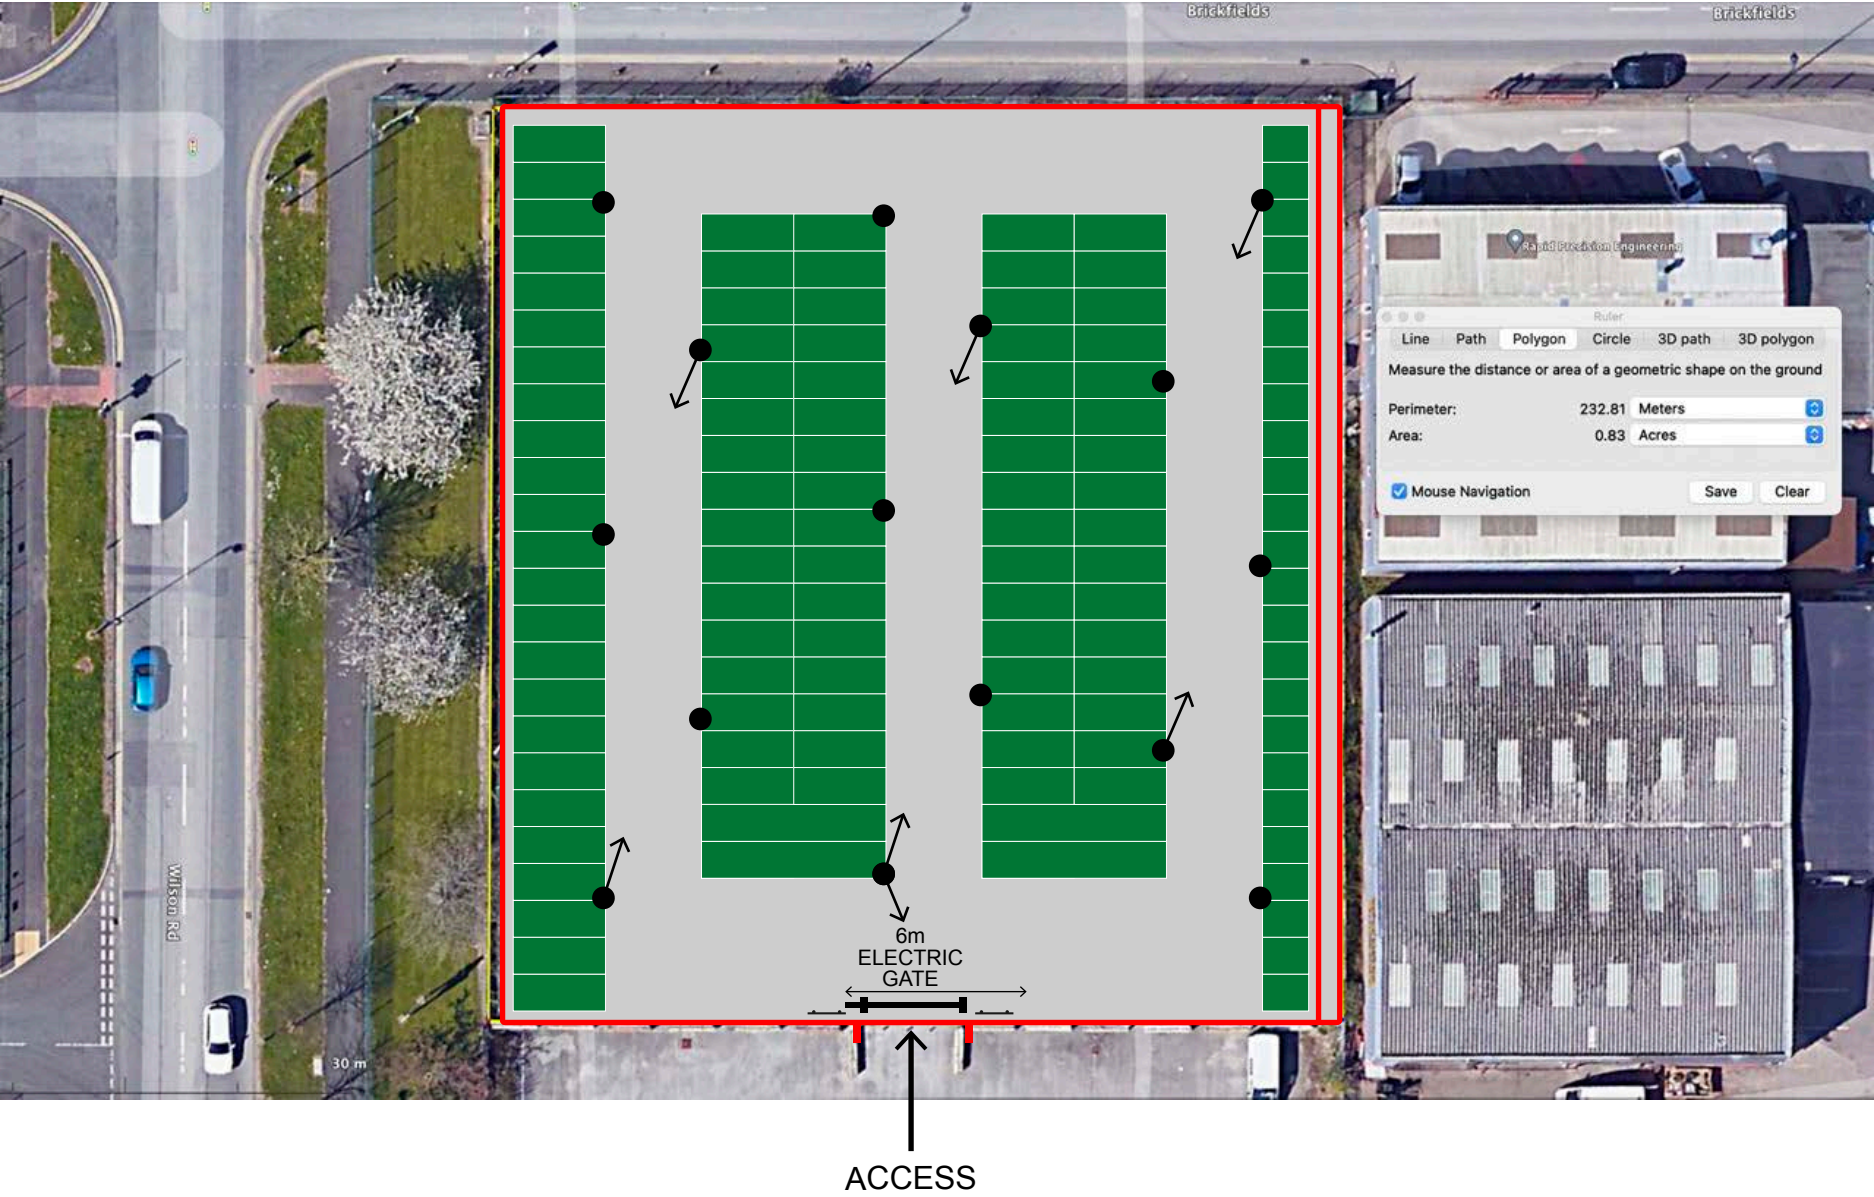


ROAD AREA = N/A m2

- KEY:
- Position of lights
 - CCTV

0m 10m 20m 30m

HUYTON - WILSON ROAD LAYOUT PLAN - 2

10' = 24
20' = 88
40' = 4
TOTAL = 116

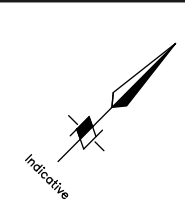

SCALE: 1:500 @ A3

REVISION
DATE: 29 / 03 / 2023

