




NORTH SOUTH AERIAL VIEW

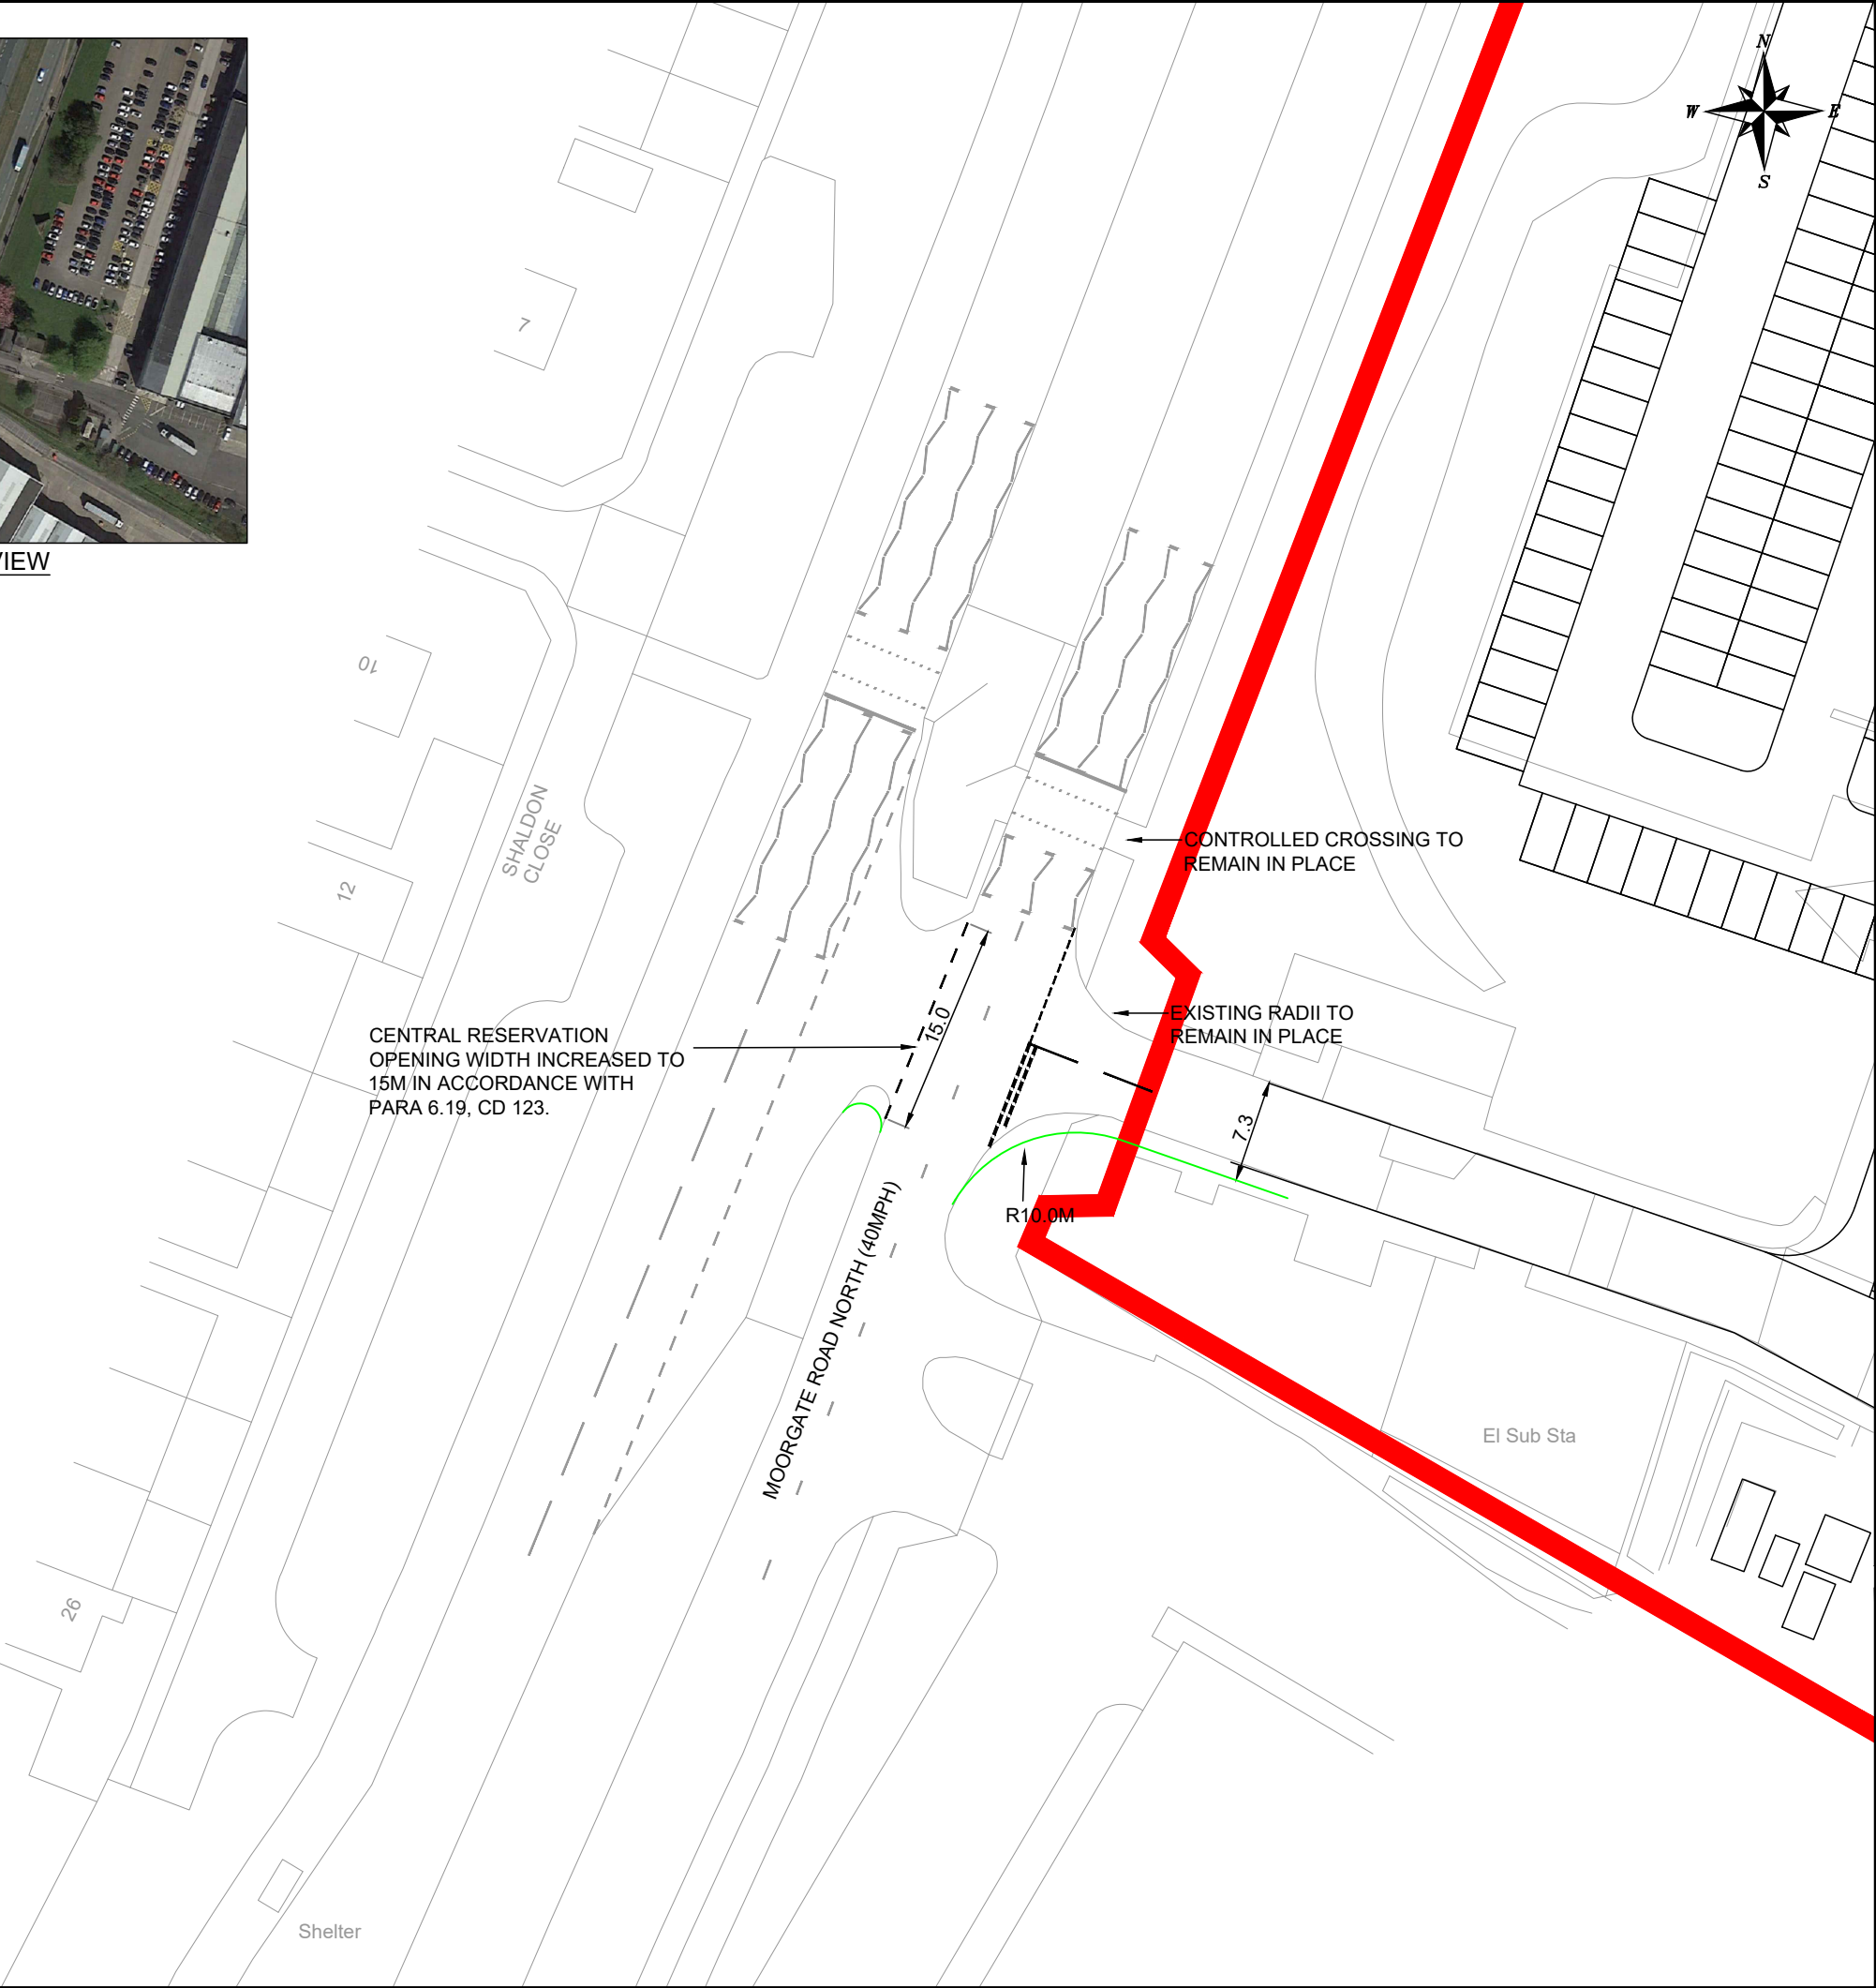


NOTES

THIS IS NOT A CONSTRUCTION DRAWING AND IS FOR INDICATIVE PURPOSES ONLY.
THE DRAWING WILL BE SUBJECT TO CHANGE FOLLOWING LOCAL AUTHORITY REVIEW AND CONFIRMATION OF PUBLIC HIGHWAY AND THIRD PARTY LAND BOUNDARIES.

- INDICATIVE SITE BOUNDARY
- DENOTES NEW KERBS

LOCAL AUTHORITY: KNOWSLEY COUNCIL
TOTAL AREA OF SITE: 8.76Ha

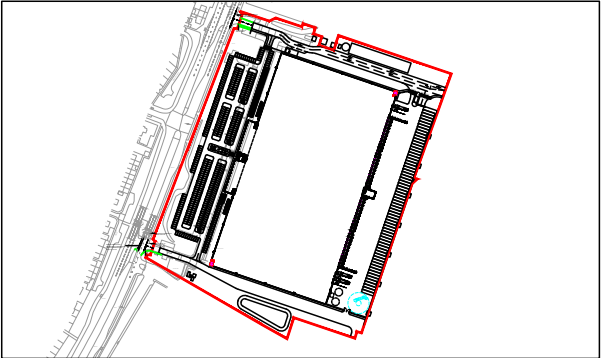

SITE LAYOUT NTS

REV	DETAILS	DRAWN	CHECKED	DATE

CLIENT:
EEIP II ARUNDEL PROPCO 2 HOLDINGS LIMITED

PROJECT:
DEACON BUSINESS PARK, KNOWSLEY

DRAWING TITLE:
PROPOSED SITE ACCESS PLAN

SCALES:
1:500 @ A3

DRAWN: LB	CHECKED: MC	DATE: NOV 22
-----------	-------------	--------------

Eddisons
340 Deansgate
Manchester
M3 4LY
Email: info@crofts.co.uk
Tel: 0161 837 7380
Web: www.eddisons.com/services/transport-planning

DRAWING NUMBER: 3892-F01	REVISION: -
------------------------------------	----------------

