



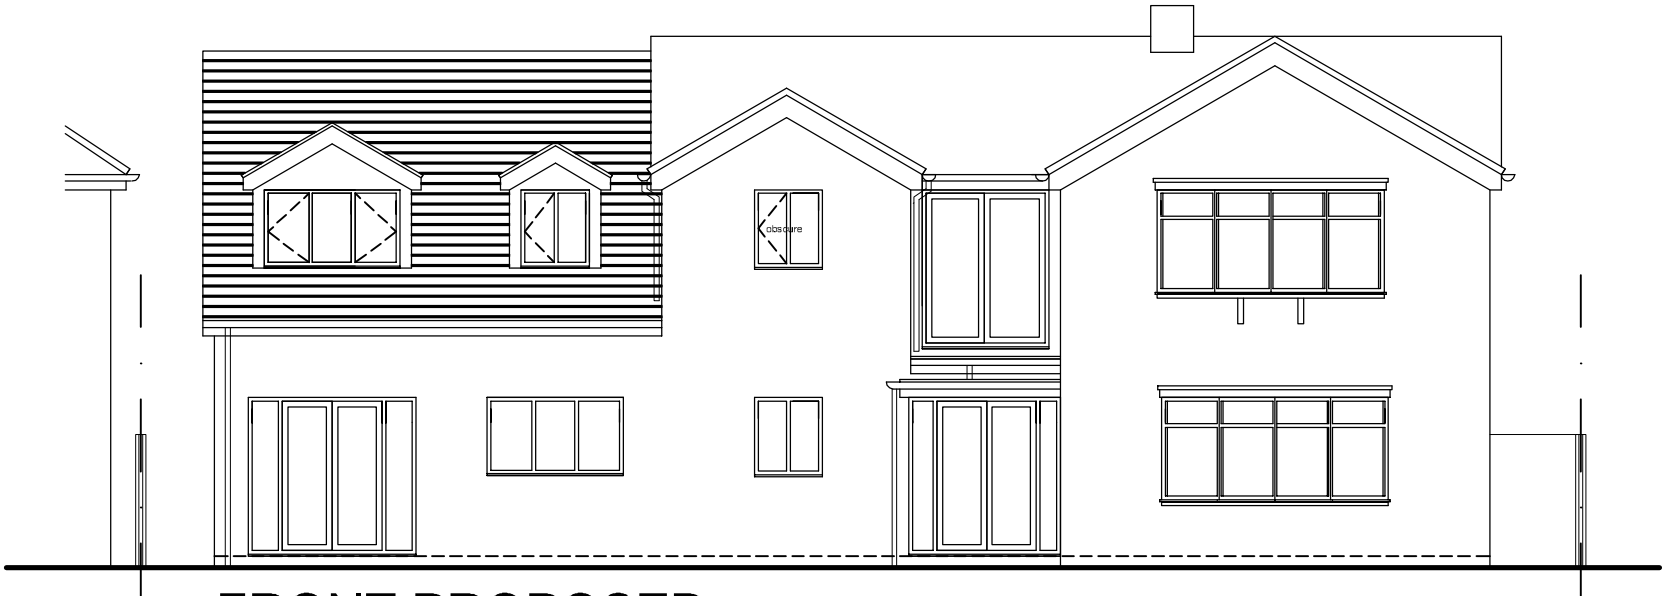

FRONT PROPOSED

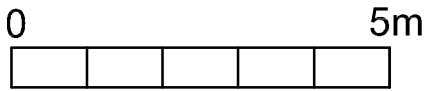

REAR PROPOSED

facing brick to match existing
upvc gutter and downpipes
white painted wood fascia, soffit
white upvc patio doors and windows

Do not scale off this drawing.
All dimensions to be checked on site
prior to commencing works.

Dimensions to suit overall existing
dimensions
Applicant to confirm boundary.
Drawings to be read in conjunction.
This drawing is for the purpose of
obtaining Local Authority approvals
only and may not contain a full
specification of the works.

Applicant should be aware that The
Party Wall Act may apply where
building work is on or near the
boundary.

©HOGAN

JOB:
6 KNOWSLEY PARK LANE
LIVERPOOL

TITLE:
PROPOSED ELEVATIONS


HoganDrawingShop
61 BOXDALE ROAD LIVERPOOL L18 5EN
0151 733 9314

DWG. NO.
1525-04


REV. NO.
1

SCALE
1/100

DATE
FEB22

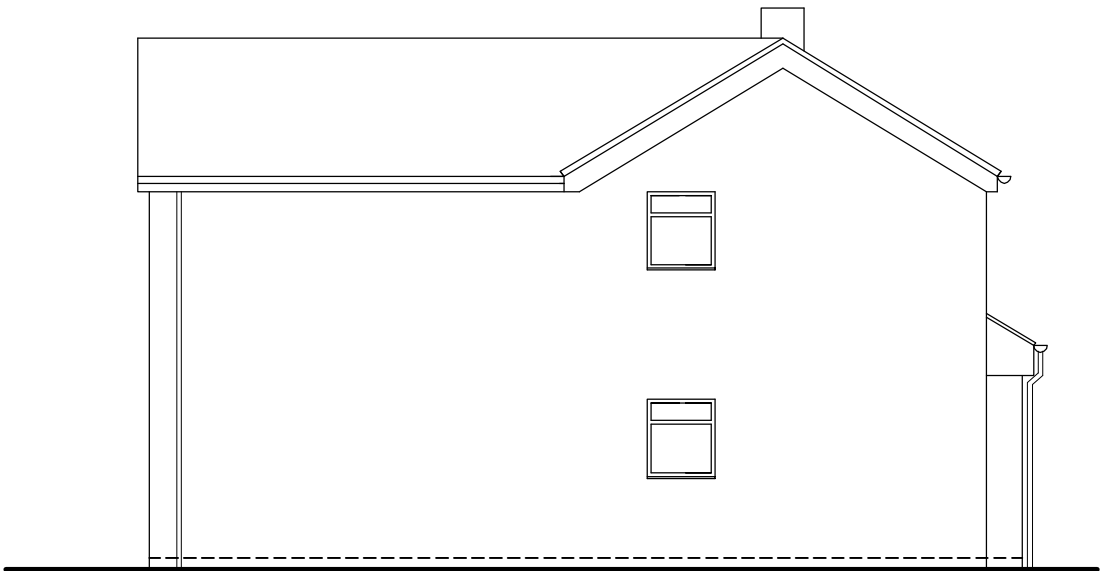

SIDE PROPOSED

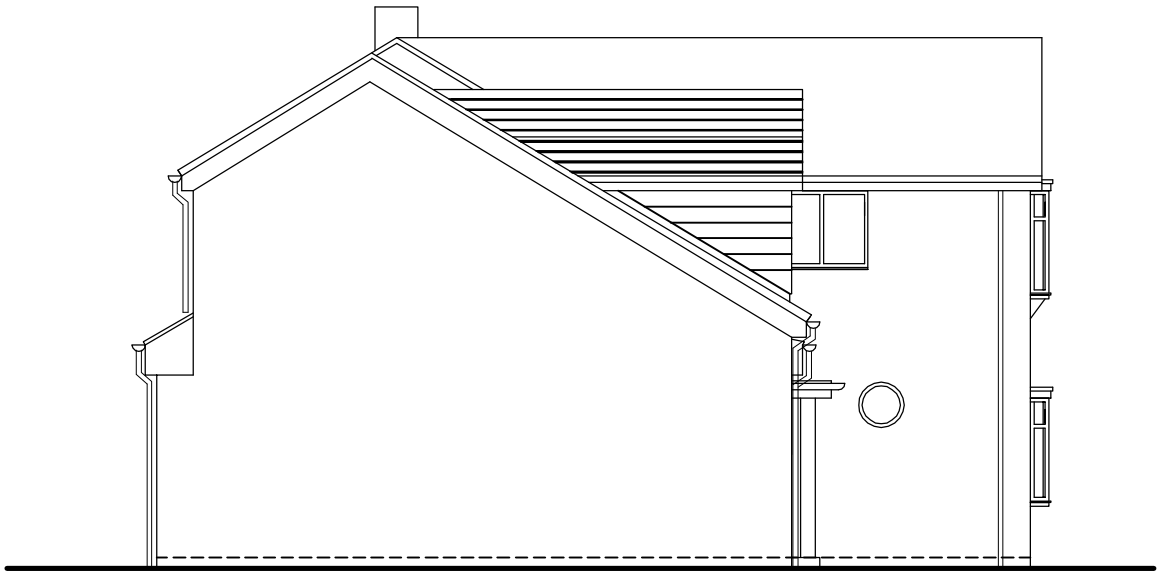

SIDE PROPOSED