

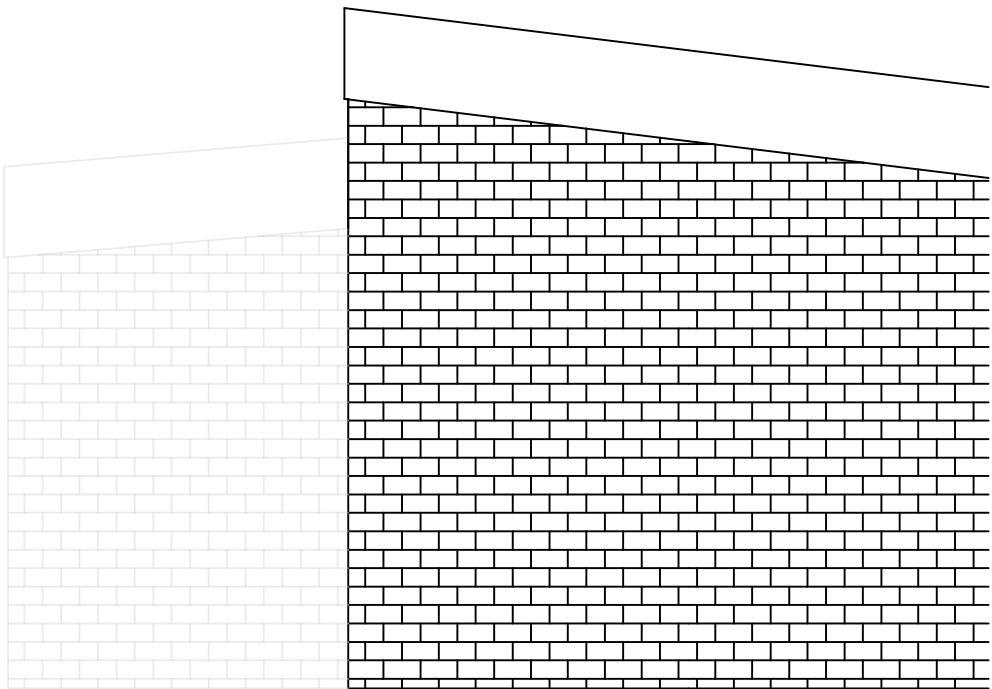
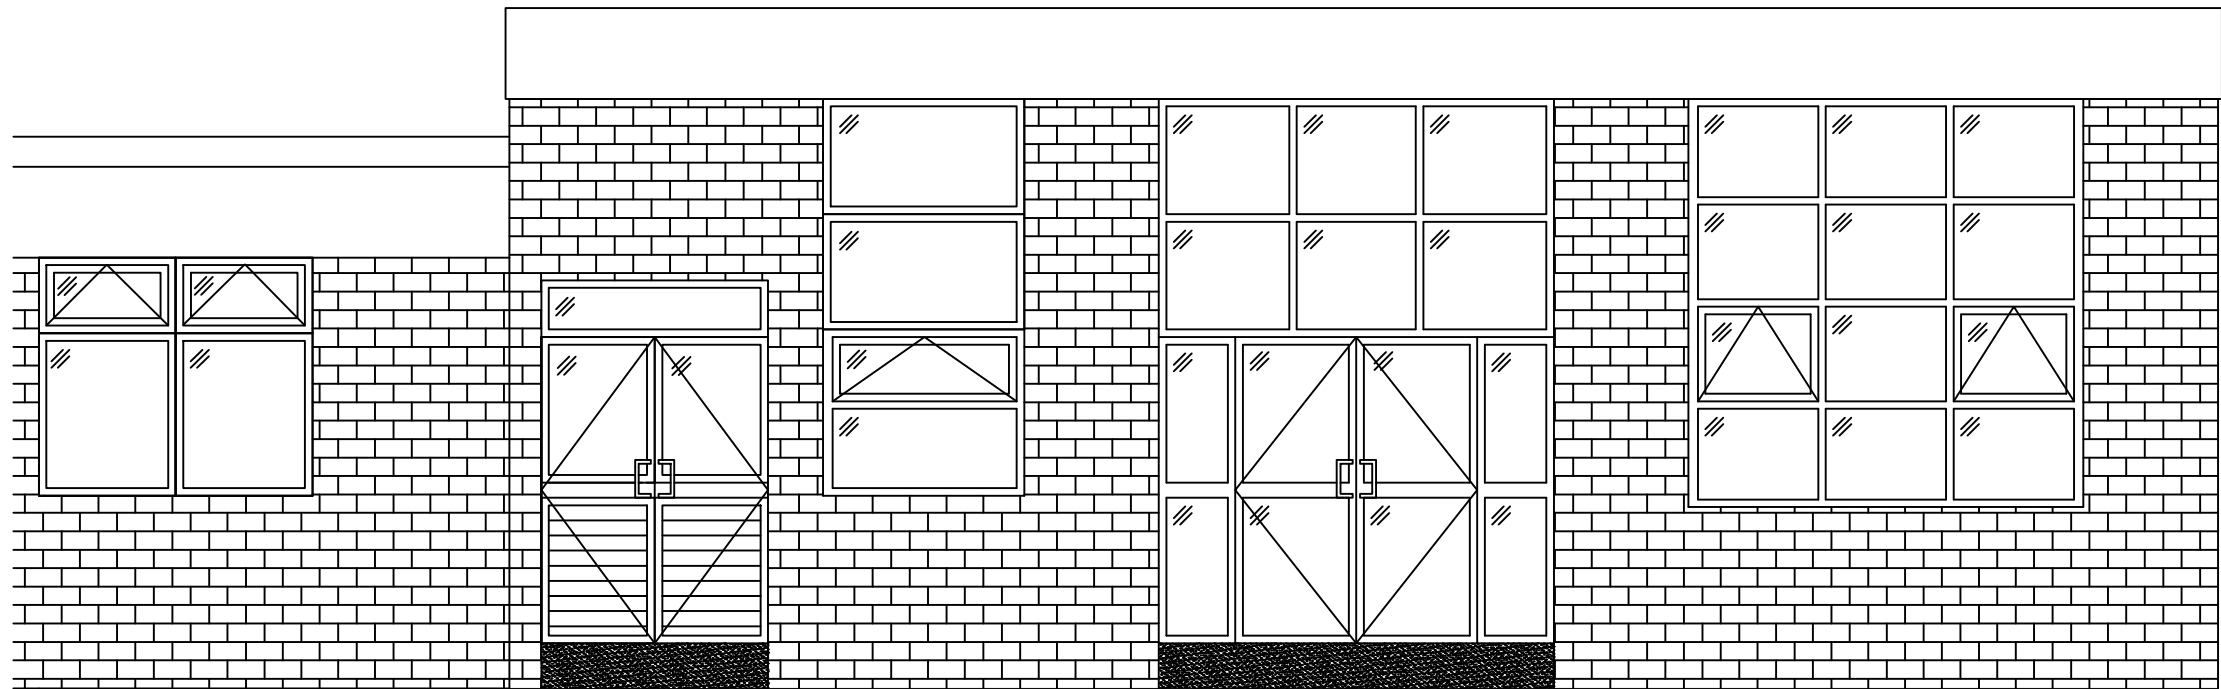


EXISTING LAYOUT

PROPOSED LAYOUT

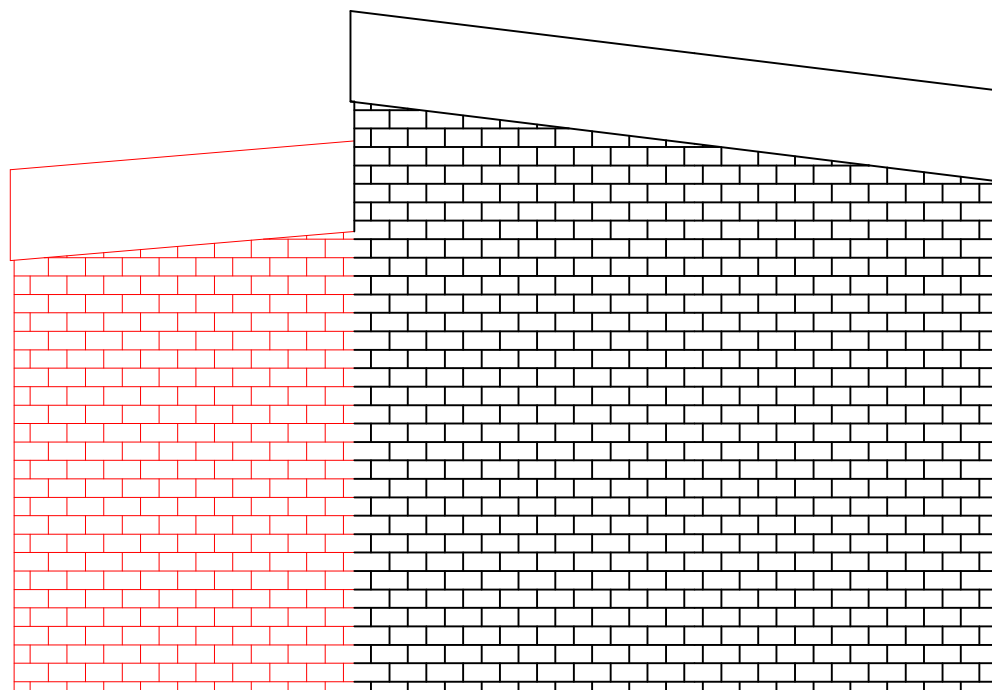

EXISTING ELEVATIONS

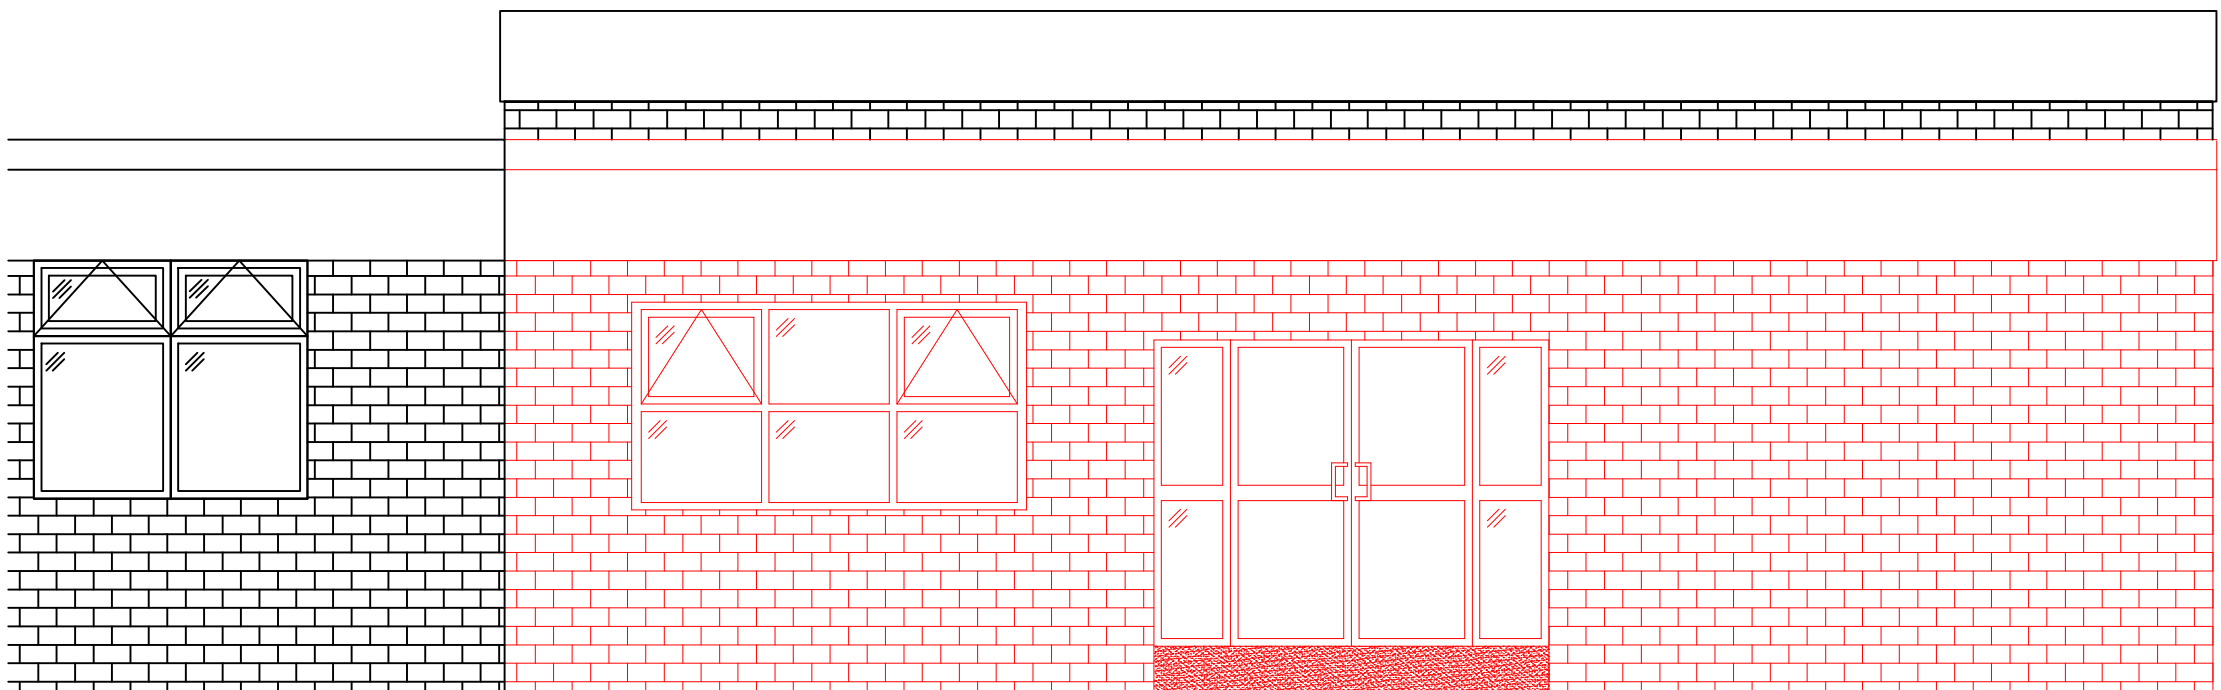

PROPOSED ELEVATIONS

NOTES:

LEGEND:

01	13/11/23	Scale 1:50	SR	CL	GW
Rev	Date	Description	Drawn	Check	Approv

Client

The Board of Governors of Kirkby CofE Primary

PROJECT:
Nursery Extension

Site

Kirkby CofE Primary School
Hall Lane
Liverpool
L32 1TZ
+44 (0)151 477 8510

ARCADIS

Registered office:
ARCADIS House
34 York Way
London
N1 9AB

Coordinating office:
Suite 1A
Four Piccadilly Place
Manchester
M1 3BN
Tel: 44 (0)161 245 8700

www.arcadis.com

TITLE:

Existing & Proposed Elevations to Nursery

Designed		Signed	Date
Drawn	SR	Signed	Date OCT 2023
Checked	CL	Signed	Date OCT 2023
Approved	GW	Signed	Date OCT 2023
Scale:	1:50	Datum:	AOD
Original Size:	A1	Grid:	OS
Suitability Code:		Project Number:	30173661-211

Suitability Description:

TENDER

Drawing Number: 30173661-211-06	Revision: 01
--	-------------------------

100mm on Original

Print Date: 13/11/2023 10:10:55

C:\Users\rockalls8140\ARCADIS\Manchester_BS EST - Documents\05_Liverpool_Diocese_(DBE)\02_Schools\Kirkby_CEPS_Knowsley\02_Live_Projects\30173661-211_Nursery Extension\04_Drawings\30173661-211_06.dwg

© Copyright reserved