
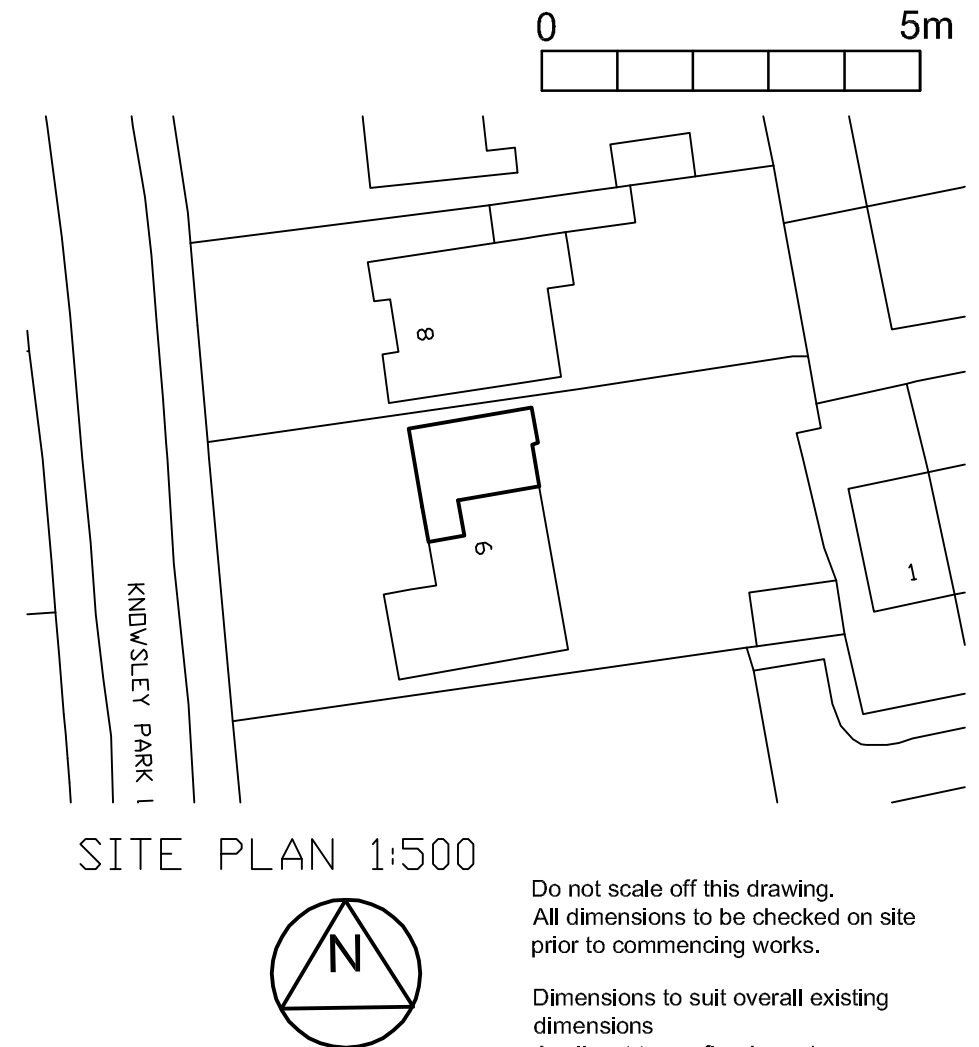
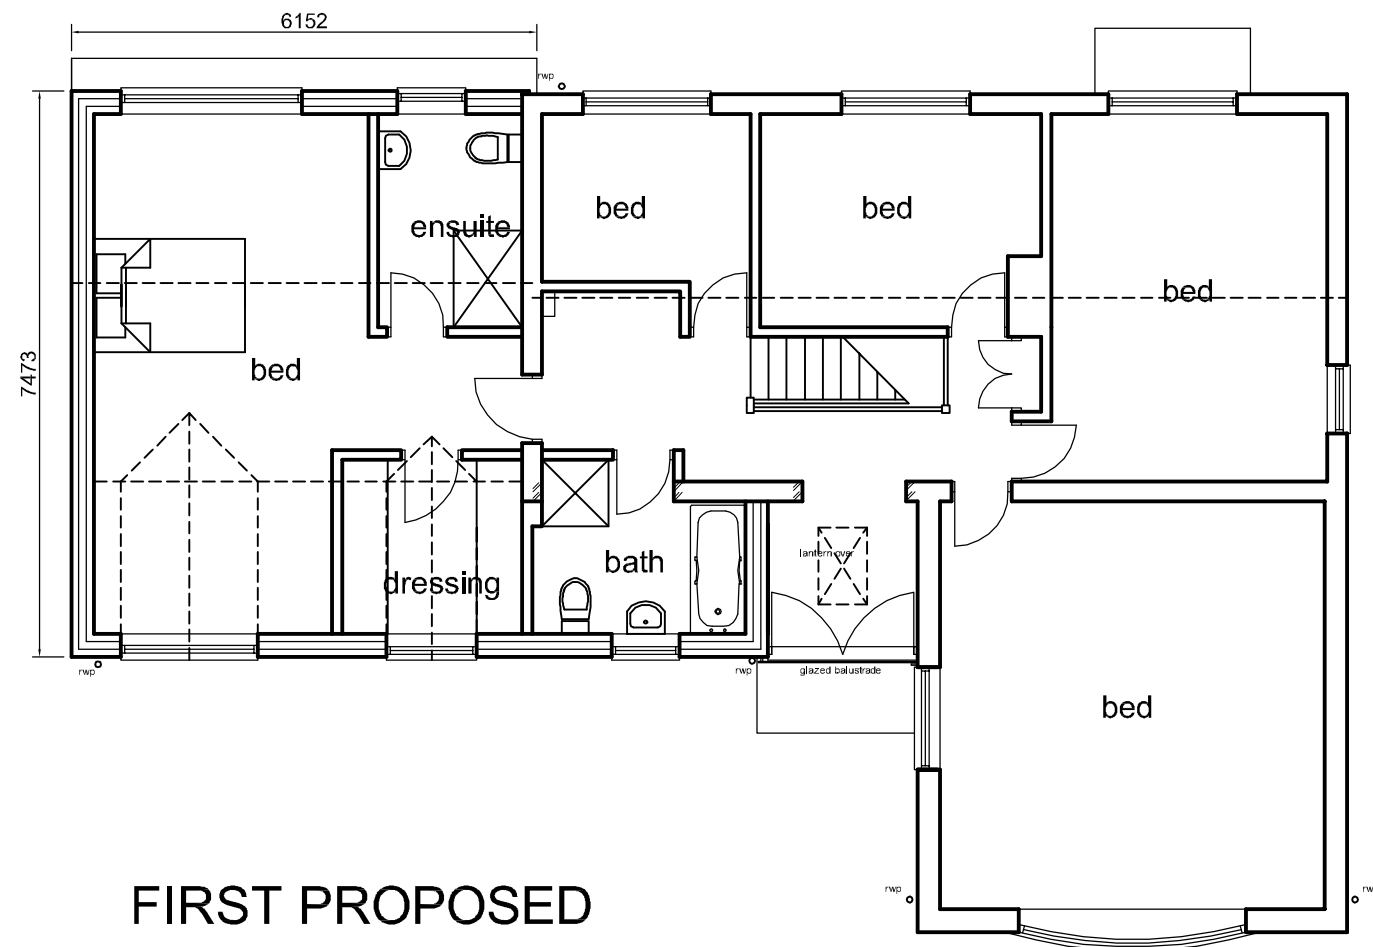


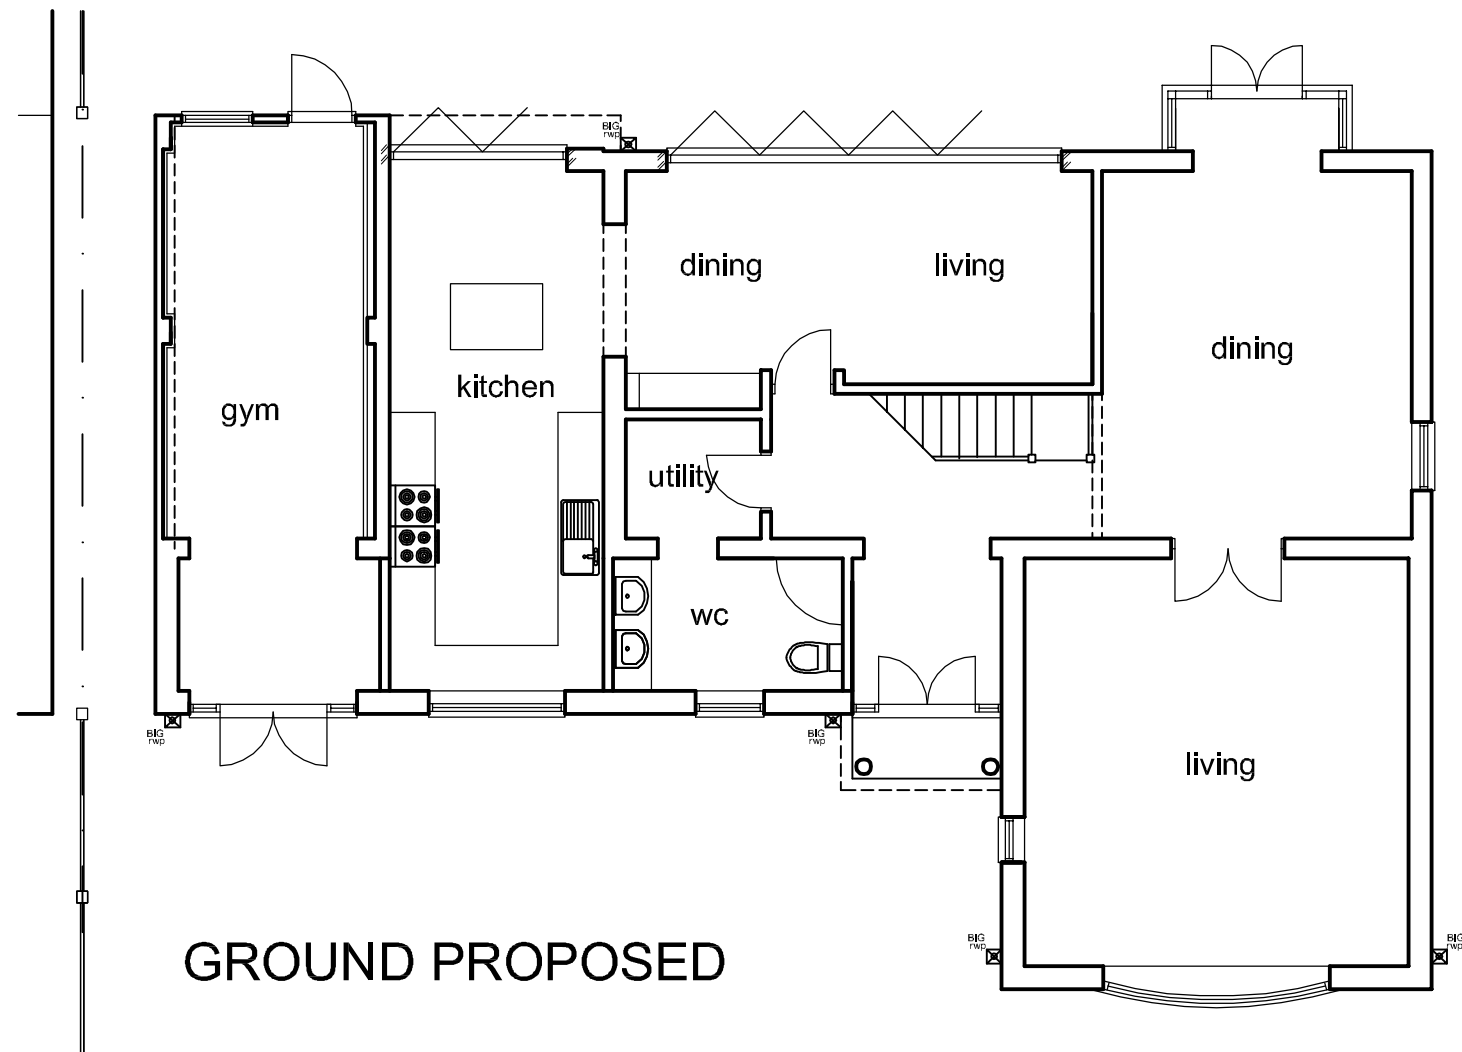

Do not scale off this drawing.  
All dimensions to be checked on site  
prior to commencing works.

Dimensions to suit overall existing  
dimensions  
Applicant to confirm boundary.  
Drawings to be read in conjunction.  
This drawing is for the purpose of  
obtaining Local Authority approvals  
only and may not contain a full  
specification of the works.

Applicant should be aware that The  
Party Wall Act may apply where  
building work is on or near the  
boundary.

REV A 5.6.24 PORCH ROOF  
©HOGAN

|                                                                        |               |
|------------------------------------------------------------------------|---------------|
| JOB:<br>6 KNOWSLEY PARK LANE<br>LIVERPOOL                              |               |
| TITLE:<br>PROPOSED PLANS                                               |               |
| HoganDrawingShop<br>61 BOXDALE ROAD LIVERPOOL L18 5EN<br>0151 733 9314 |               |
| DWG. NO.<br>1523-03                                                    | REV. NO.      |
| SCALE<br>1/100<br>1/500                                                | DATE<br>FEB22 |