
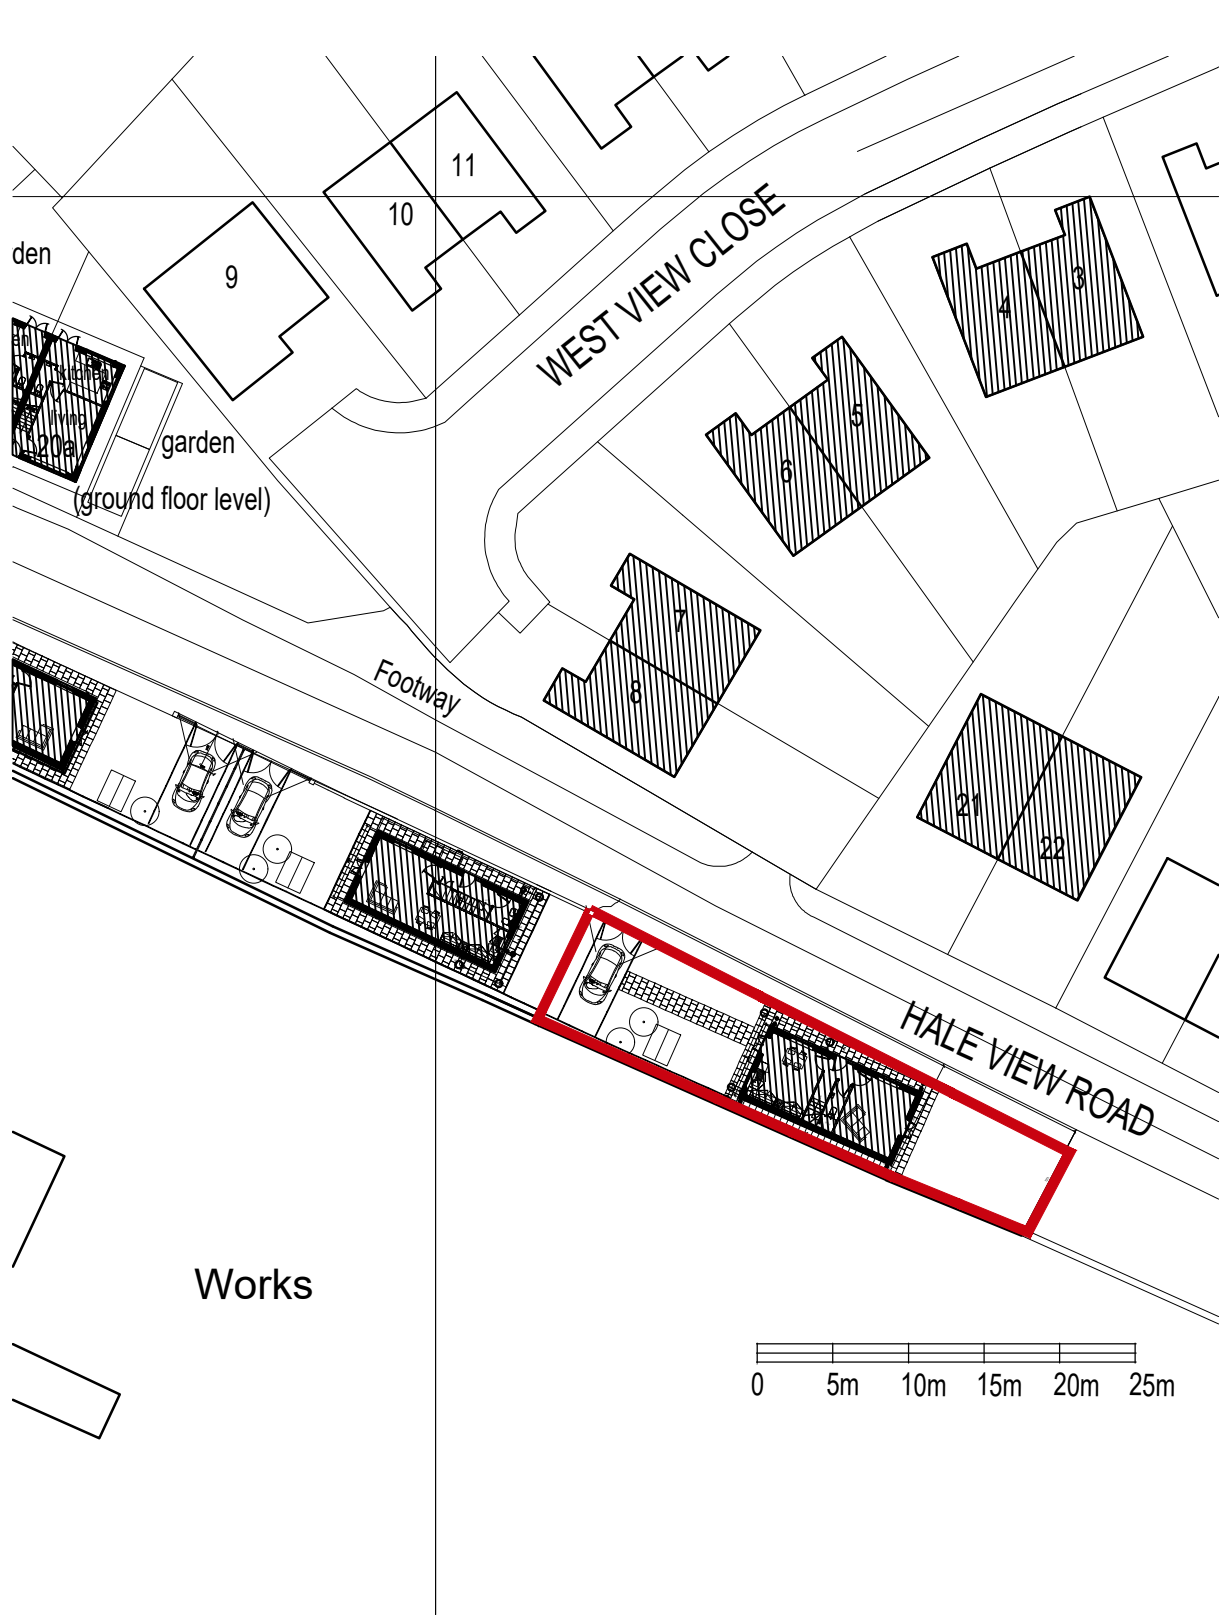


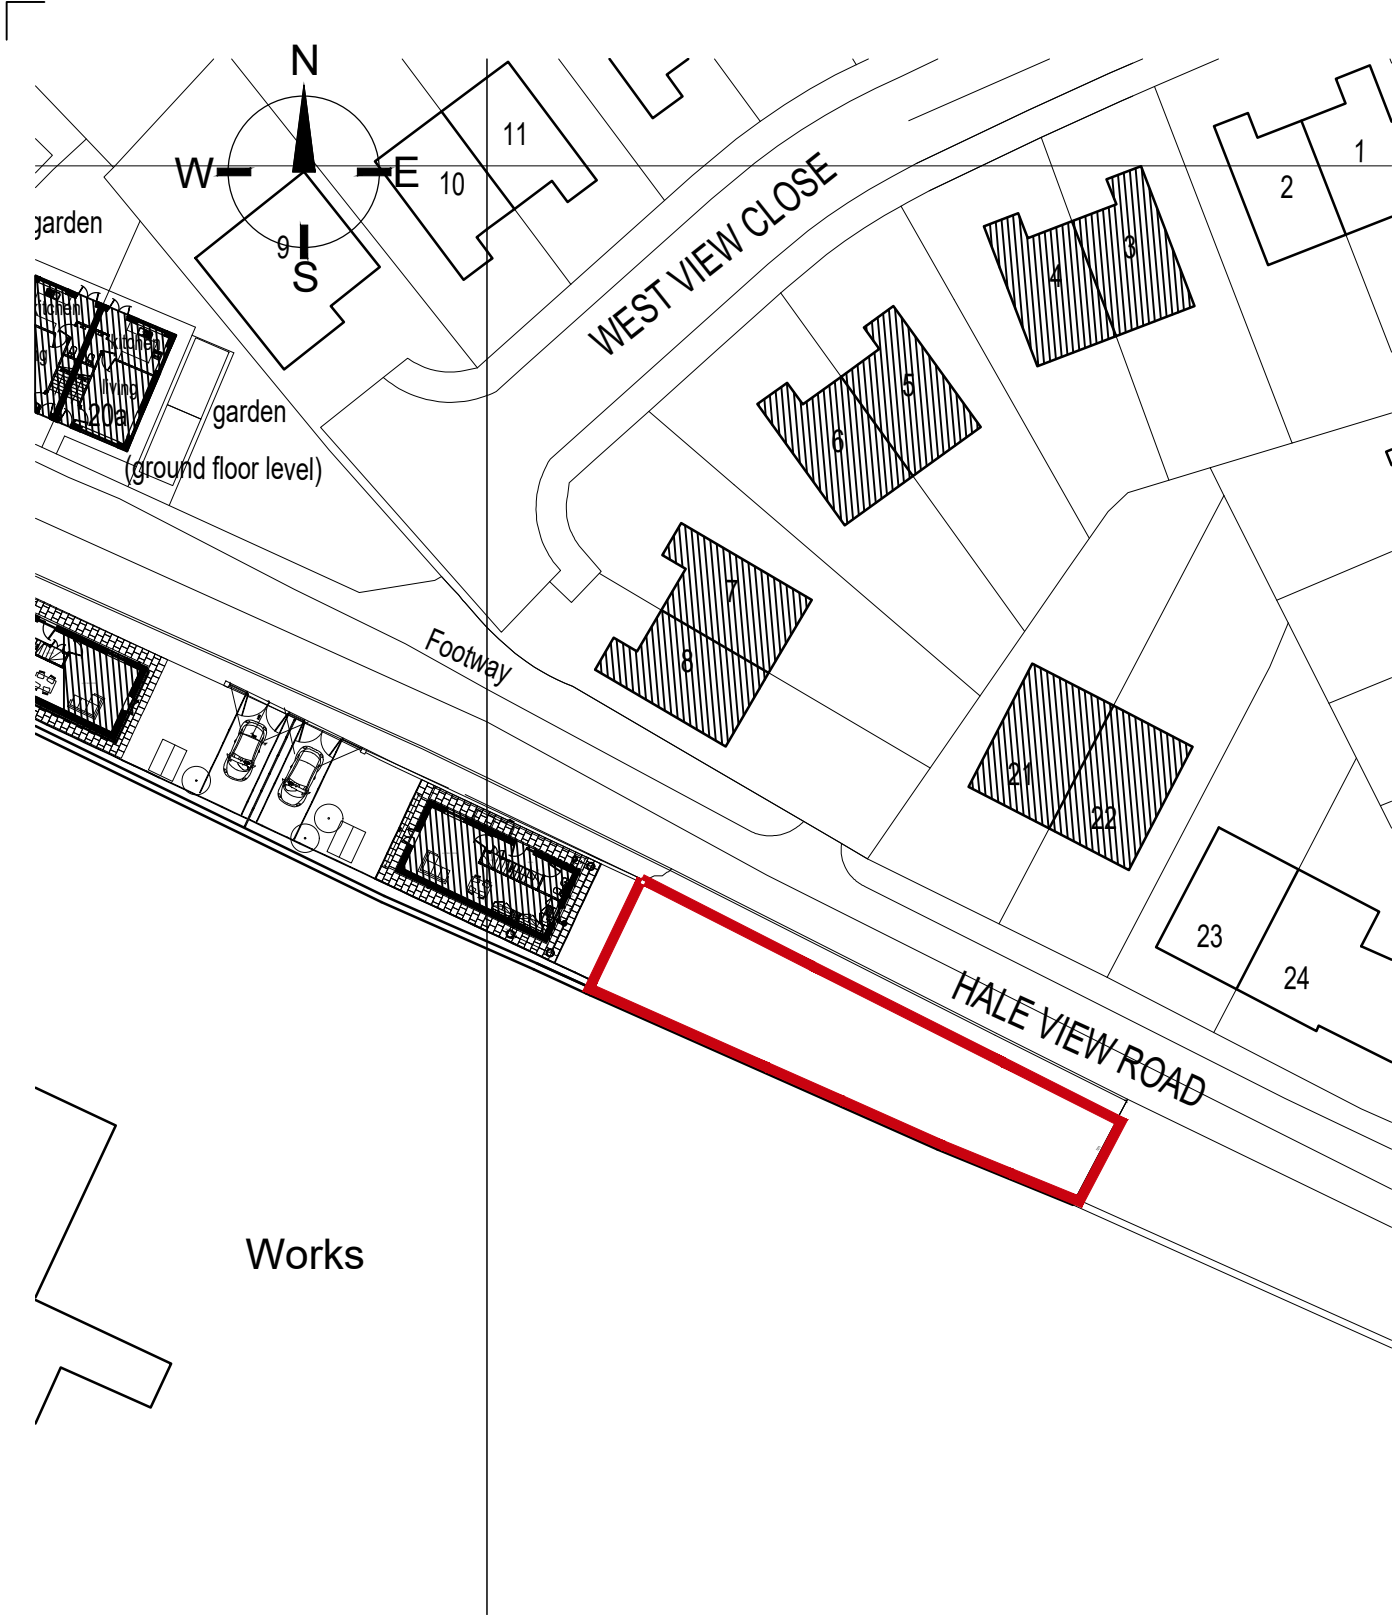

NOTE:This drawing is for the communication of design intent at **developed design** only
"This plan has been produced for Mr J. Barton for his project at the mineral railway site opposite 21 & 22 Haleview Road, Liverpool, L36 6DD and has been prepared for communicating developed design (stage 3) information and is not intended for use by any other person or for any other purpose."

NOTE:Any Levels and figured dimensions are for the purposes of communicating design intent. Any figured dimensions and levels **must be verified by site measure**

Copyright Tom Black Architects Ltd 2022

Revisions:
Date: Rev: Description:

Notes:

- o Stage 0: Strategic Definition
- o Stage 1: Preparation and Brief
- o Stage 2: Concept Design
- Stage 3: Developed Design
- o Stage 4: Technical Design
- o Stage 5: Construction
- o Stage 6: Hand Over & Close Out
- o Stage 7: In Use Services

PROJECT STATUS:
DEVELOPED DESIGN

CLIENT:
Mr Jason Barton

JOB TITLE:
Proposed Office Unit, Opposite 21 & 22 Hale View Road, Huyton

DRAWING TITLE:
Existing & Proposed Block Plan @ 1:500

DRAWN: TPB **SCALE:** 1 : 500 @ A3 **DATE:** 31-05-22

DRAWING NUMBER: 22-010 (01)002 **REVISION:** P01



TOM BLACK ARCHITECTS LTD
Studio 1,
12 Jordan Street
Liverpool, L1 0BP
T 07717297174
E tom@tomblackarchitects.co.uk
W www.tomblackarchitects.co.uk

EXISTING & PROPOSED BLOCK PLAN @ 1:500 AT A3