


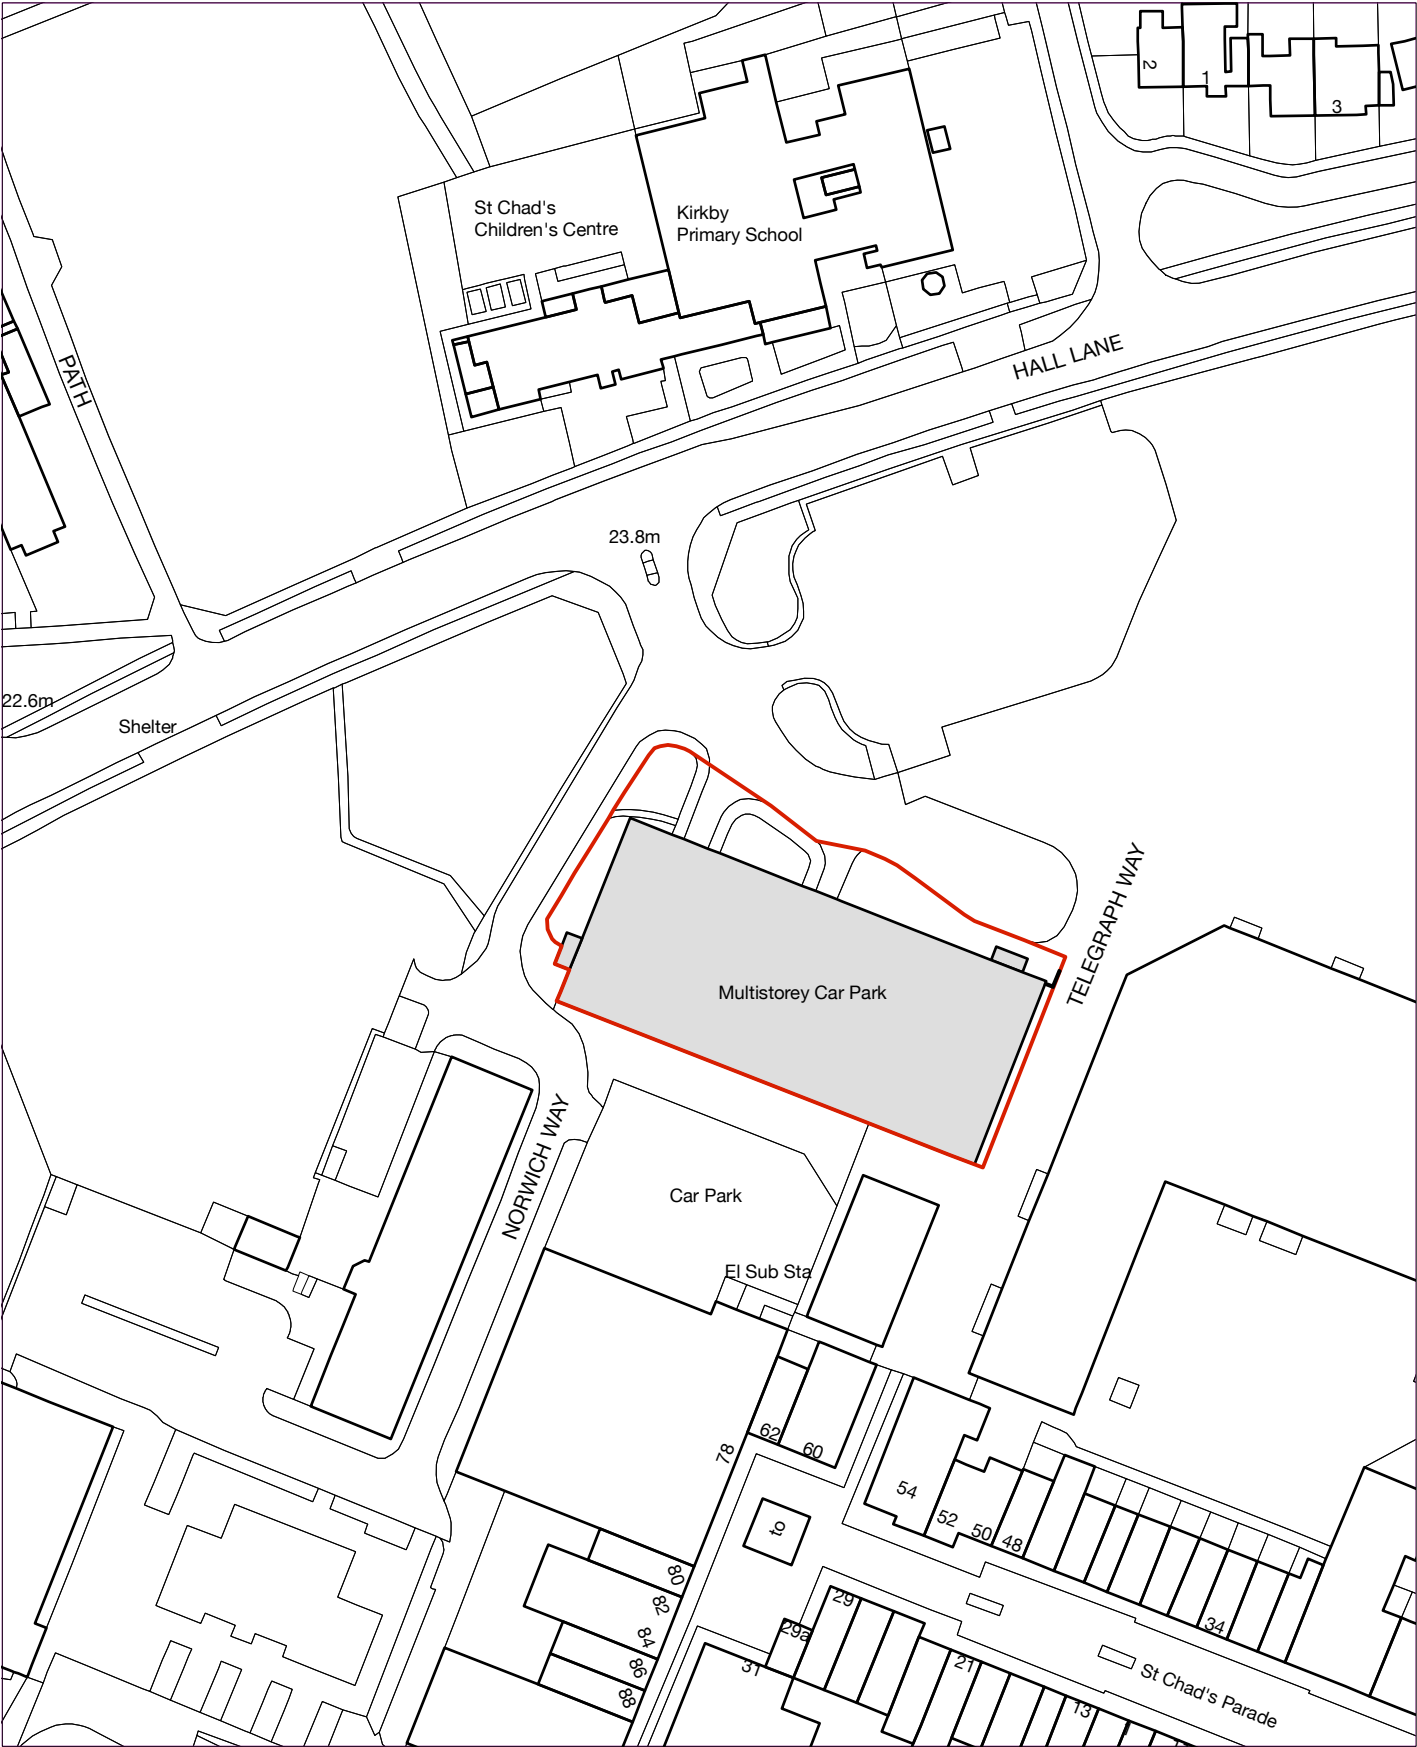

LOCATION PLAN | 1:1250



KIRKBY MSCP 551
ARCHITECTURAL EMPORIUM Ltd
EMAIL: mail@architectural-emporium.co.uk
WEB: www.architectural-emporium.co.uk
ADDRESS: 13 Hope St, Liverpool, L1 9BQ
PHONE: +44 (0)151 363 0000



- North Point



- Application Site Edged in Red

Rev A: First Issue

FOR: PLANNING	
CHECKED BY: LC	DRAWN BY: XA
SCALE: 1:1250	
PAPER SIZE: A3	
JOB: KIRKBY MSCP 551	

0.001_Rev A
FIRST ISSUE: 17.04.23
LOCATION PLAN