



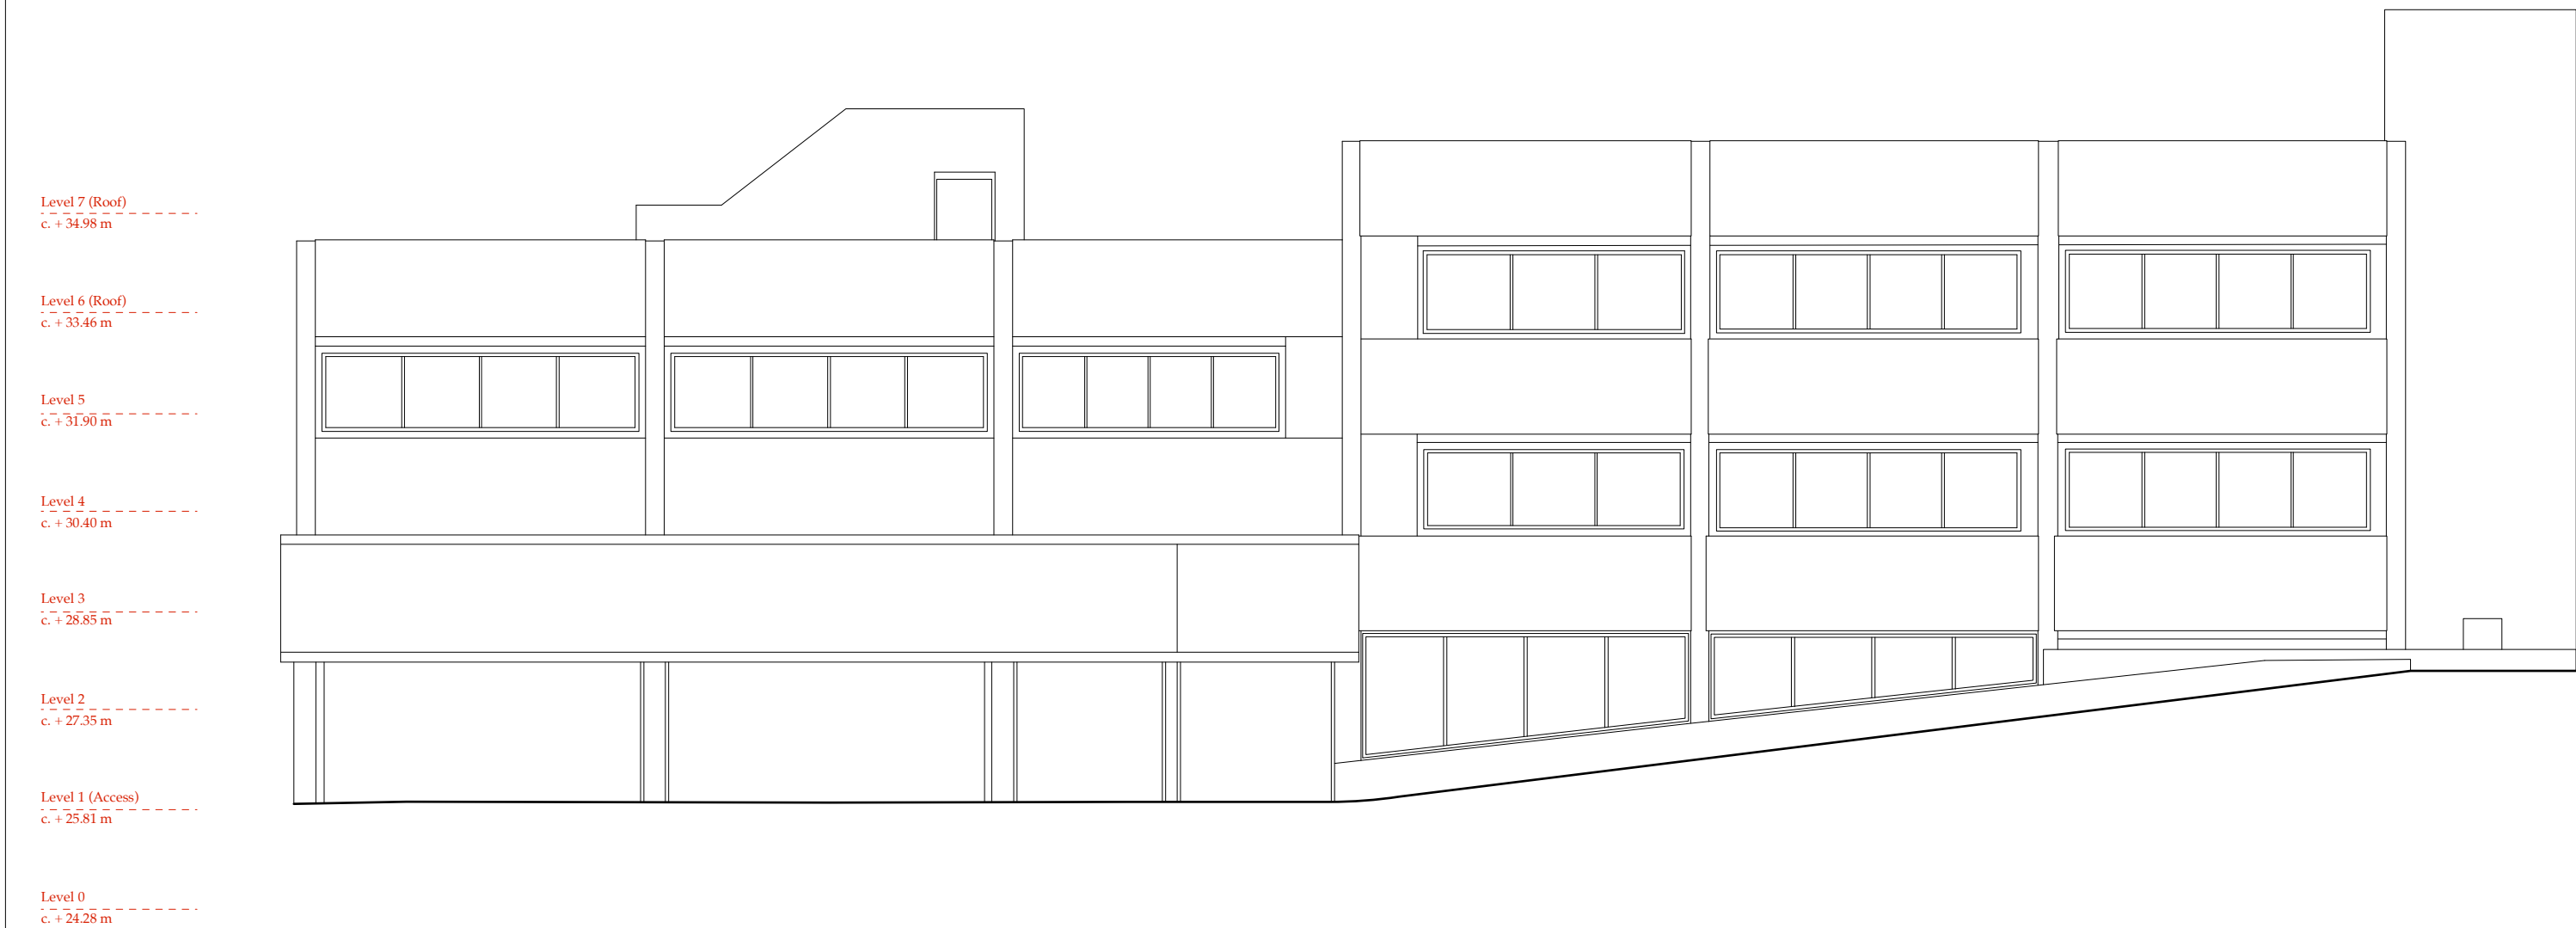

ELEVATION C-C'



ELEVATION D-D'

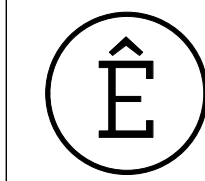


KIRKBY MSCP 551
ARCHITECTURAL EMPORIUM Ltd
EMAIL: mail@architectural-emporium.co.uk
WEB: www.architectural-emporium.co.uk
ADDRESS: 87 Kempston Street, Liverpool, L3 8HE
PHONE: +44 (0)151 363 0000



 - North Point

KEY MAP

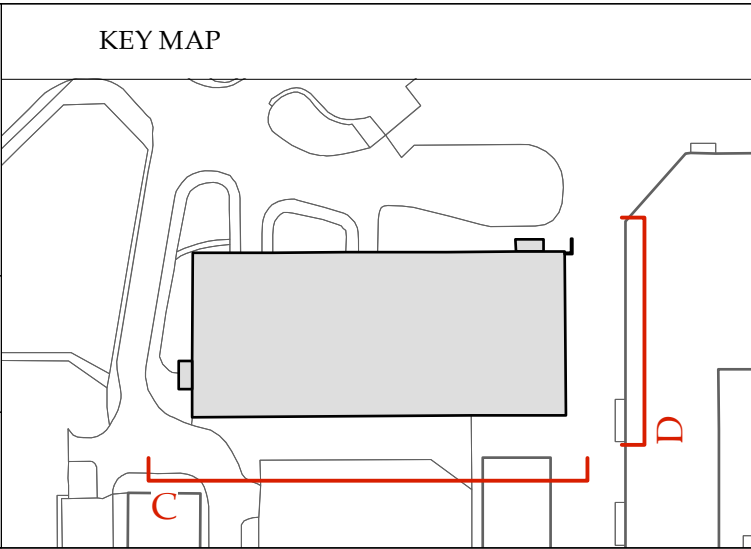

Rev*: First Issue

FOR: PLANNING	
CHECKED BY: LC	DRAWN BY: XA
SCALE: 1:100 / 1:200	
PAPER SIZE: A1 / A3	
JOB: KIRKBY MSCP 551	
0.202_Rev*	
FIRST ISSUE: 17.04.23	
EXISTING ELEVATIONS - 02	