


ELEVATION A-A'

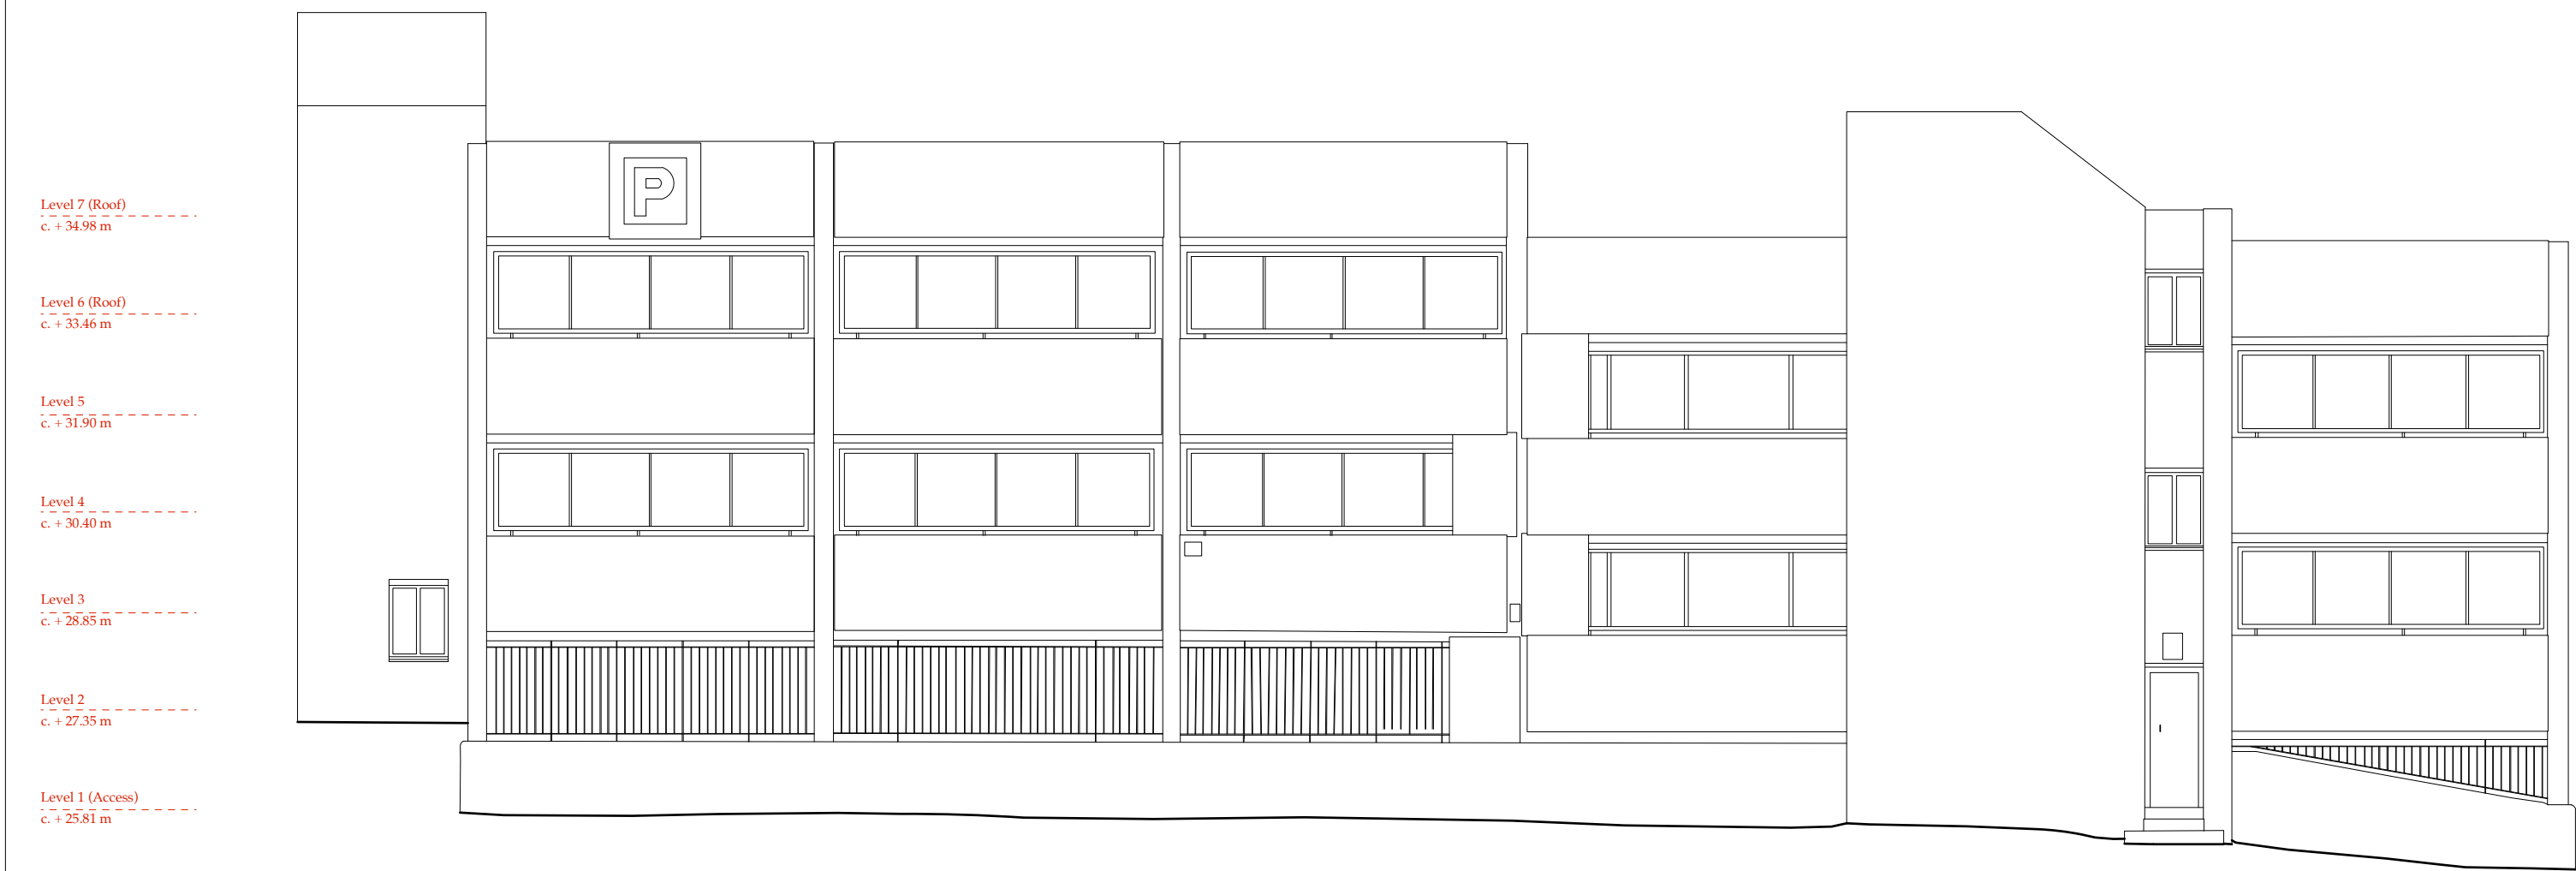

ELEVATION B-B'

KIRKBY MSCP 551

ARCHITECTURAL EMPORIUM Ltd
EMAIL: mail@architectural-emporium.co.uk
WEB: www.architectural-emporium.co.uk
ADDRESS: 87 Kempston Street, Liverpool, L3 8HE
PHONE: +44 (0)151 363 0000

KEY MAP

0 1 2 5 8

- North Point

Rev*: First Issue

FOR: PLANNING	
CHECKED BY: LC	DRAWN BY: XA
SCALE: 1:100/1:200	
PAPER SIZE: A1/A3	
JOB: KIRKBY MSCP 551	
0.201_Rev*	
FIRST ISSUE: 17.04.23	
EXISTING ELEVATIONS - 01	