
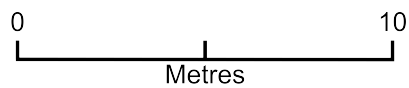


Jaq Drive

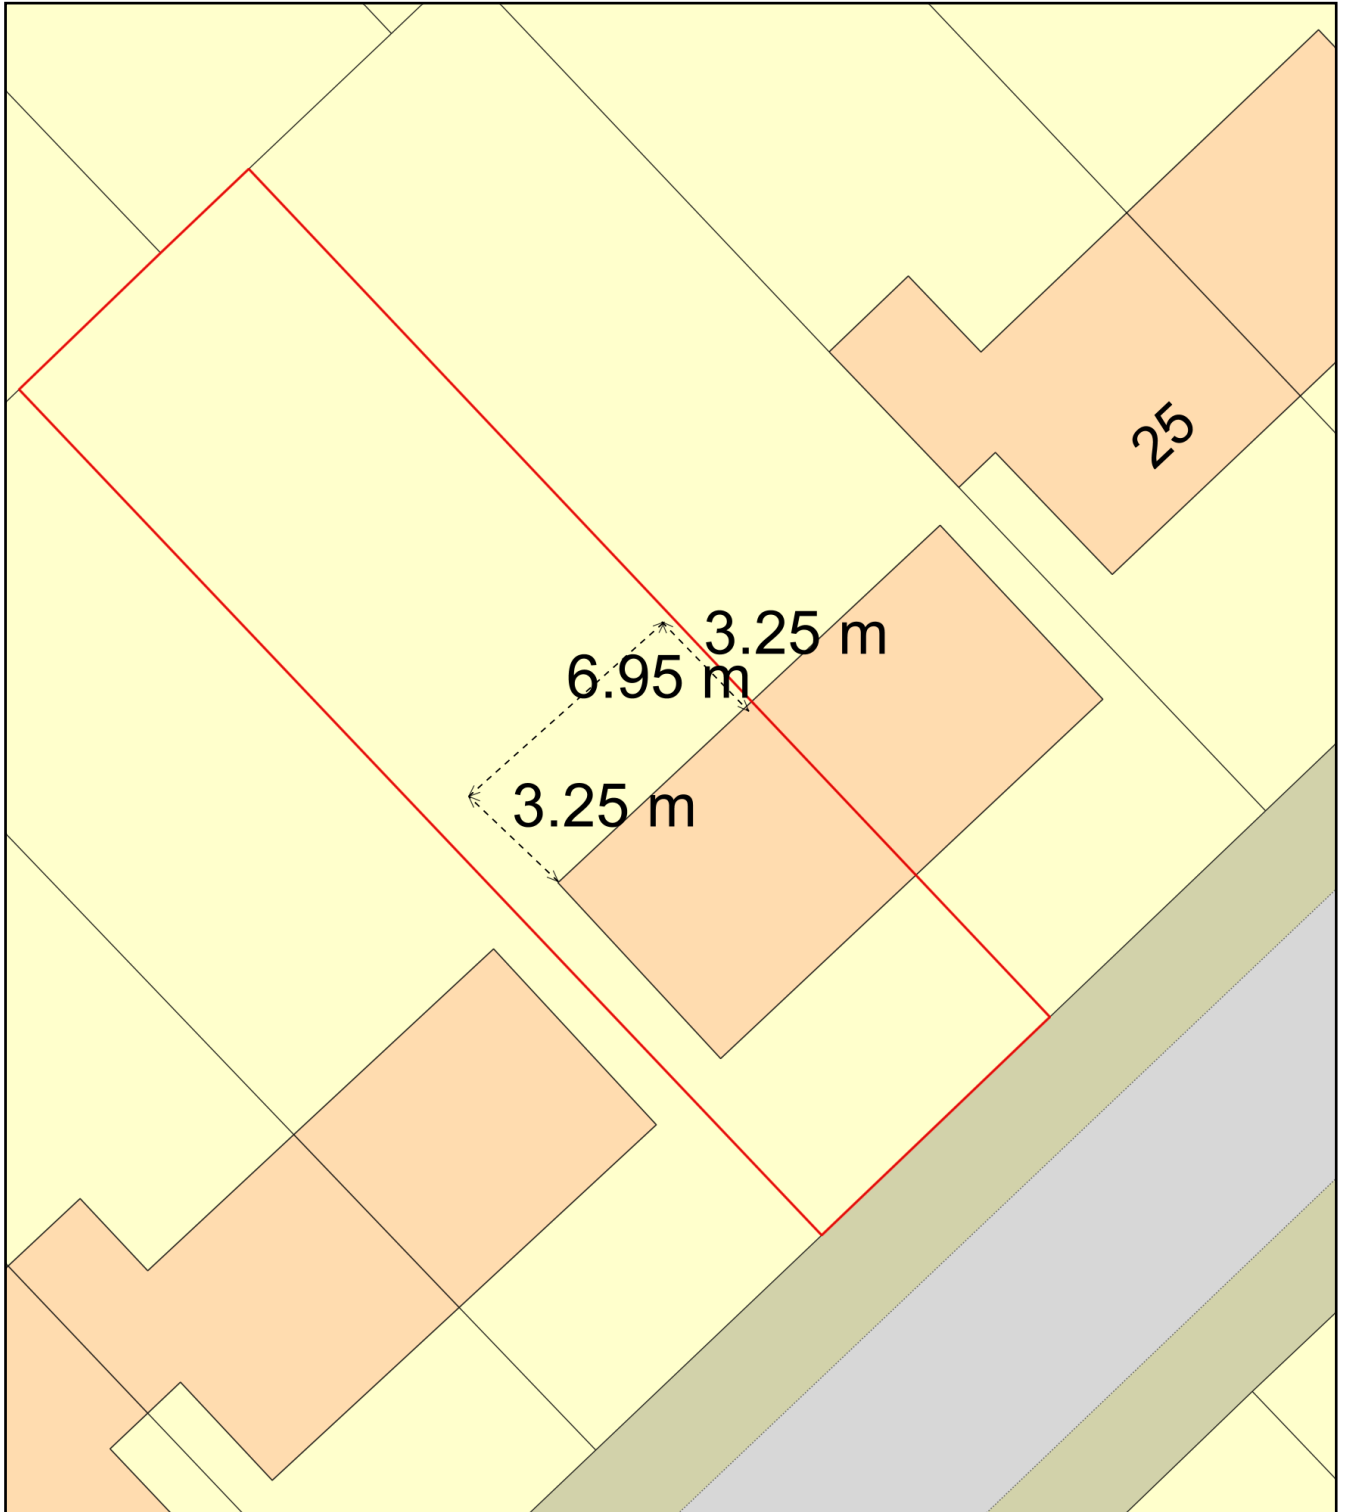

Plan Produced for: JRCHITECTS Ltd.

Date Produced: 11 Mar 2024

Plan Reference Number: TQRQM24071193354517

Scale: 1:200 @ A4