


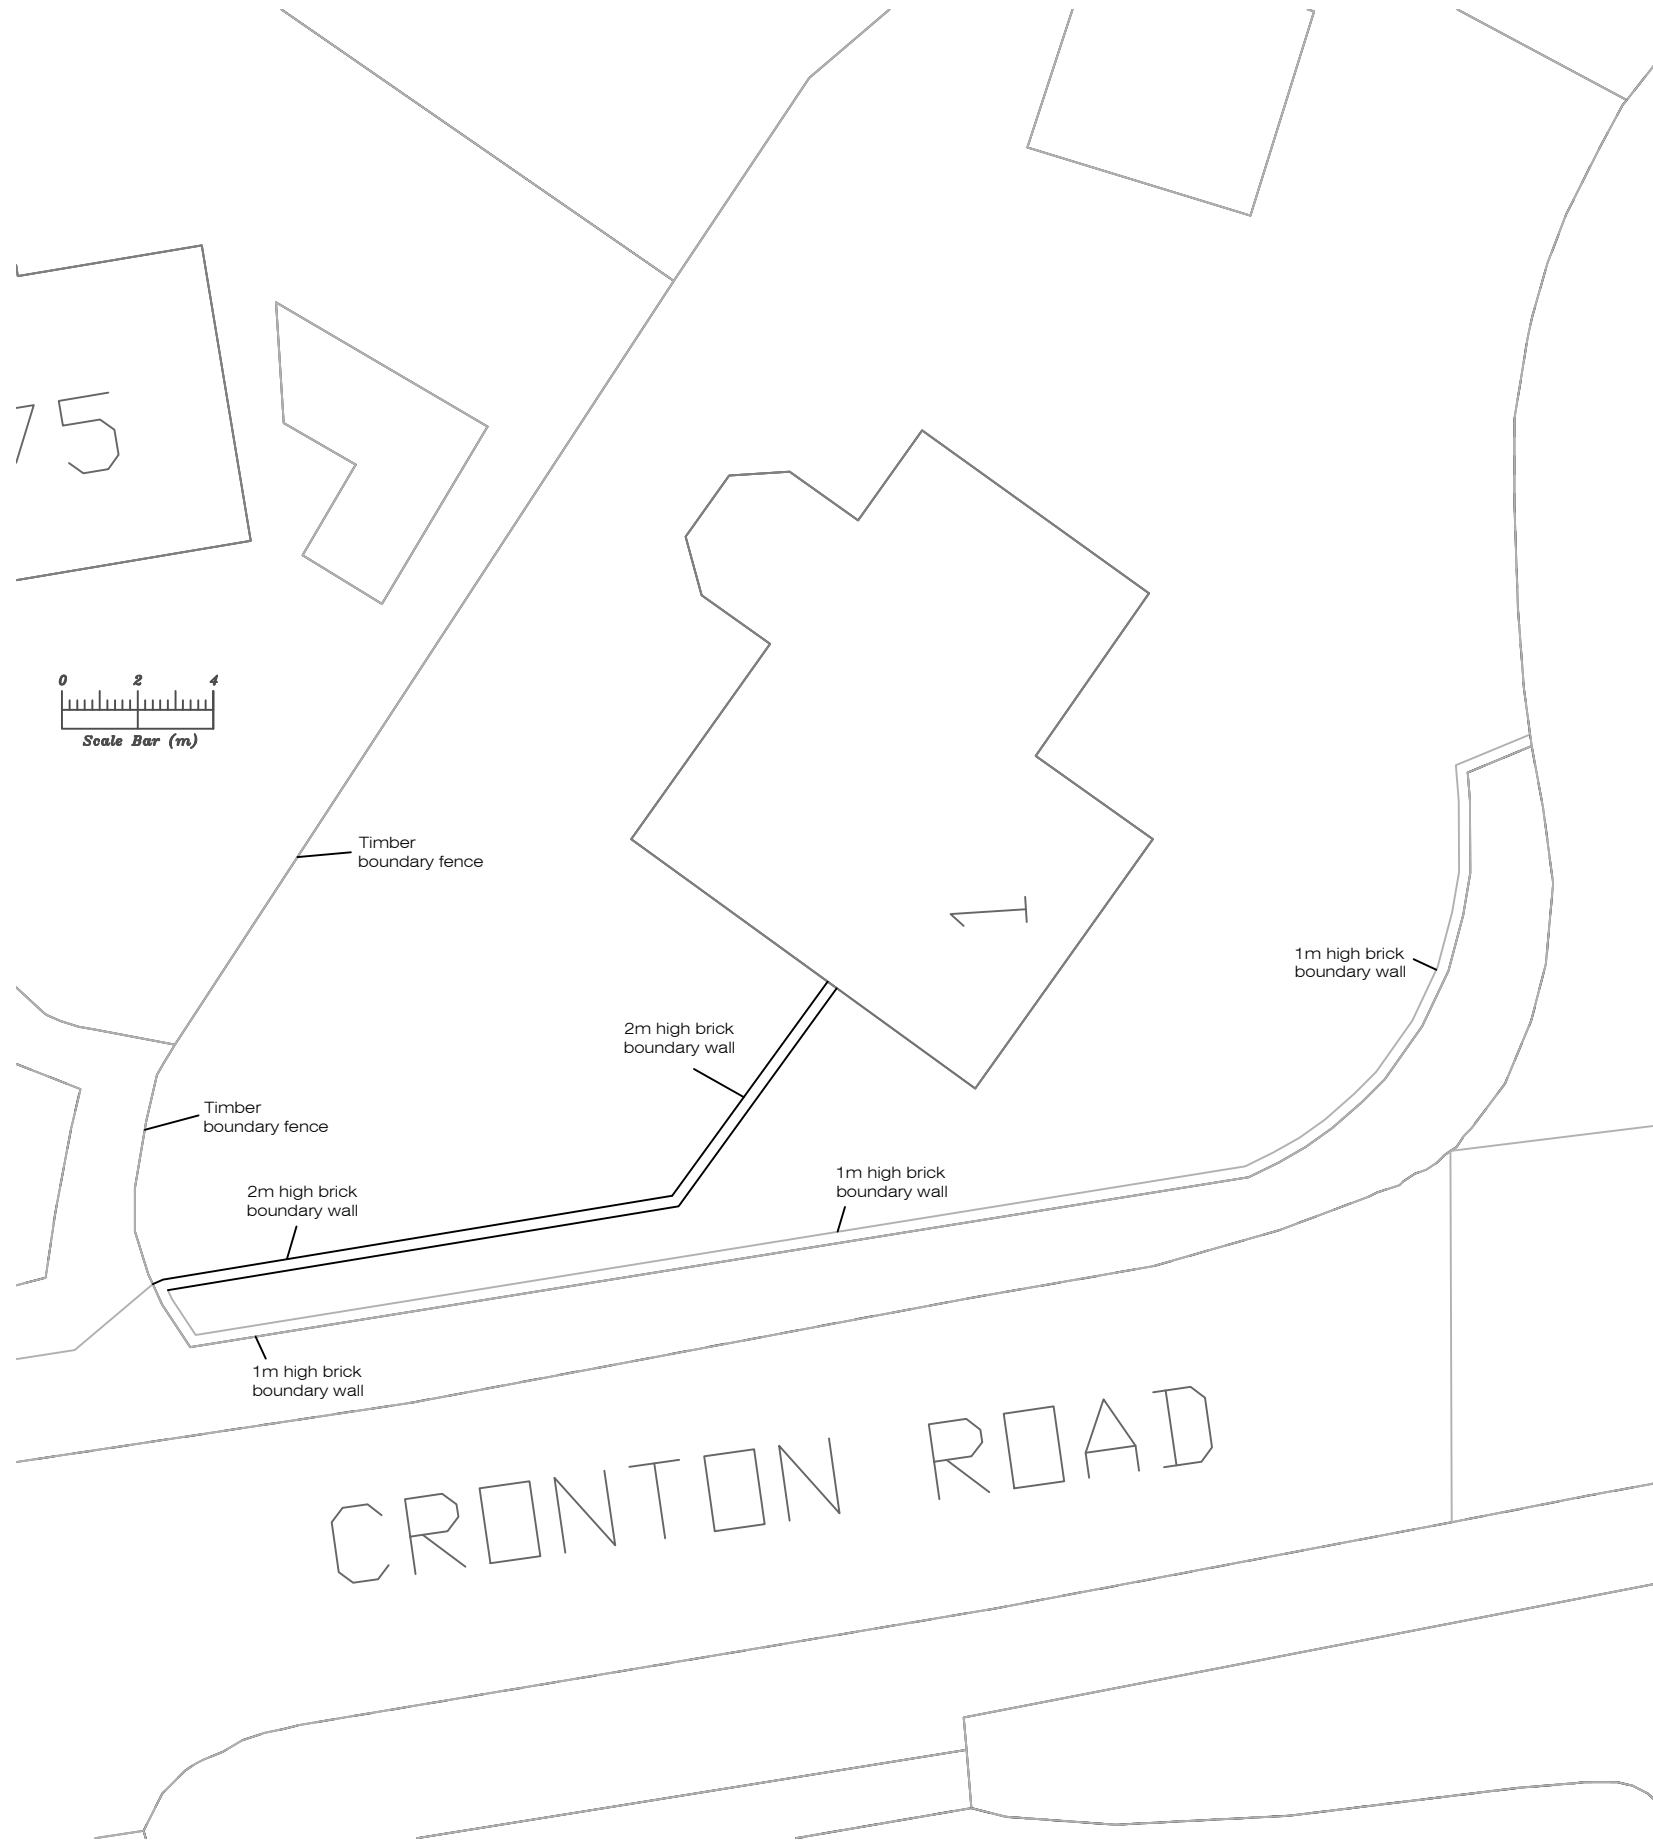


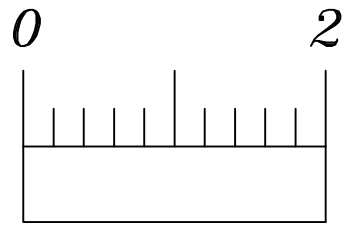


Existing Site Layout

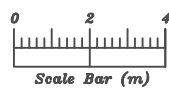

Scale Bar (m)

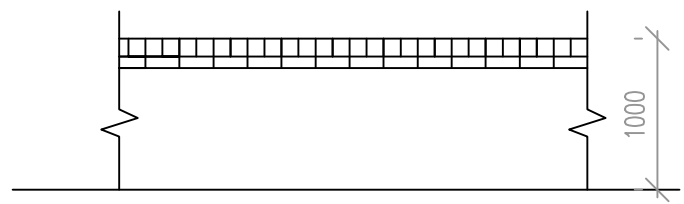

Existing 1m high boundary wall

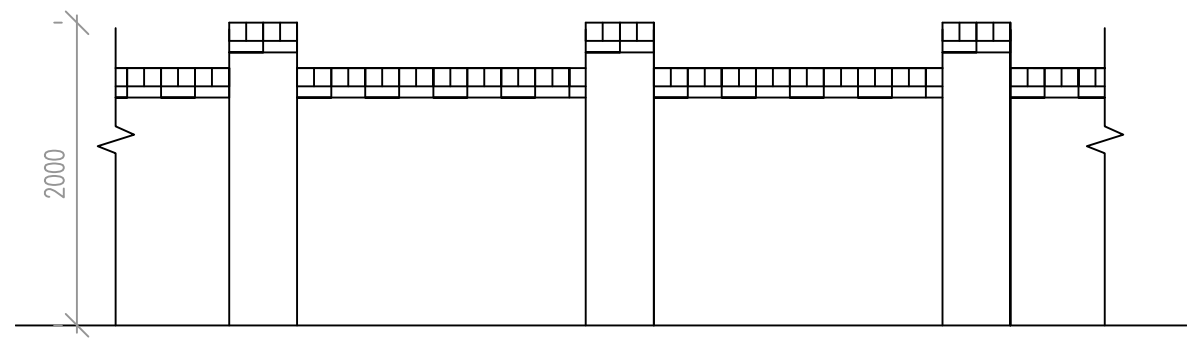

Existing 2m high boundary wall 1:50

Address 1 Sanbec Gardens, WA8				
Job Title Proposed new boundary wall				
Drawing title Existing Site Layout				
Chkd	Appvd	date	scale 1: 200/1: 50 @ A3	drawn
DRAWING No. 002				rev