



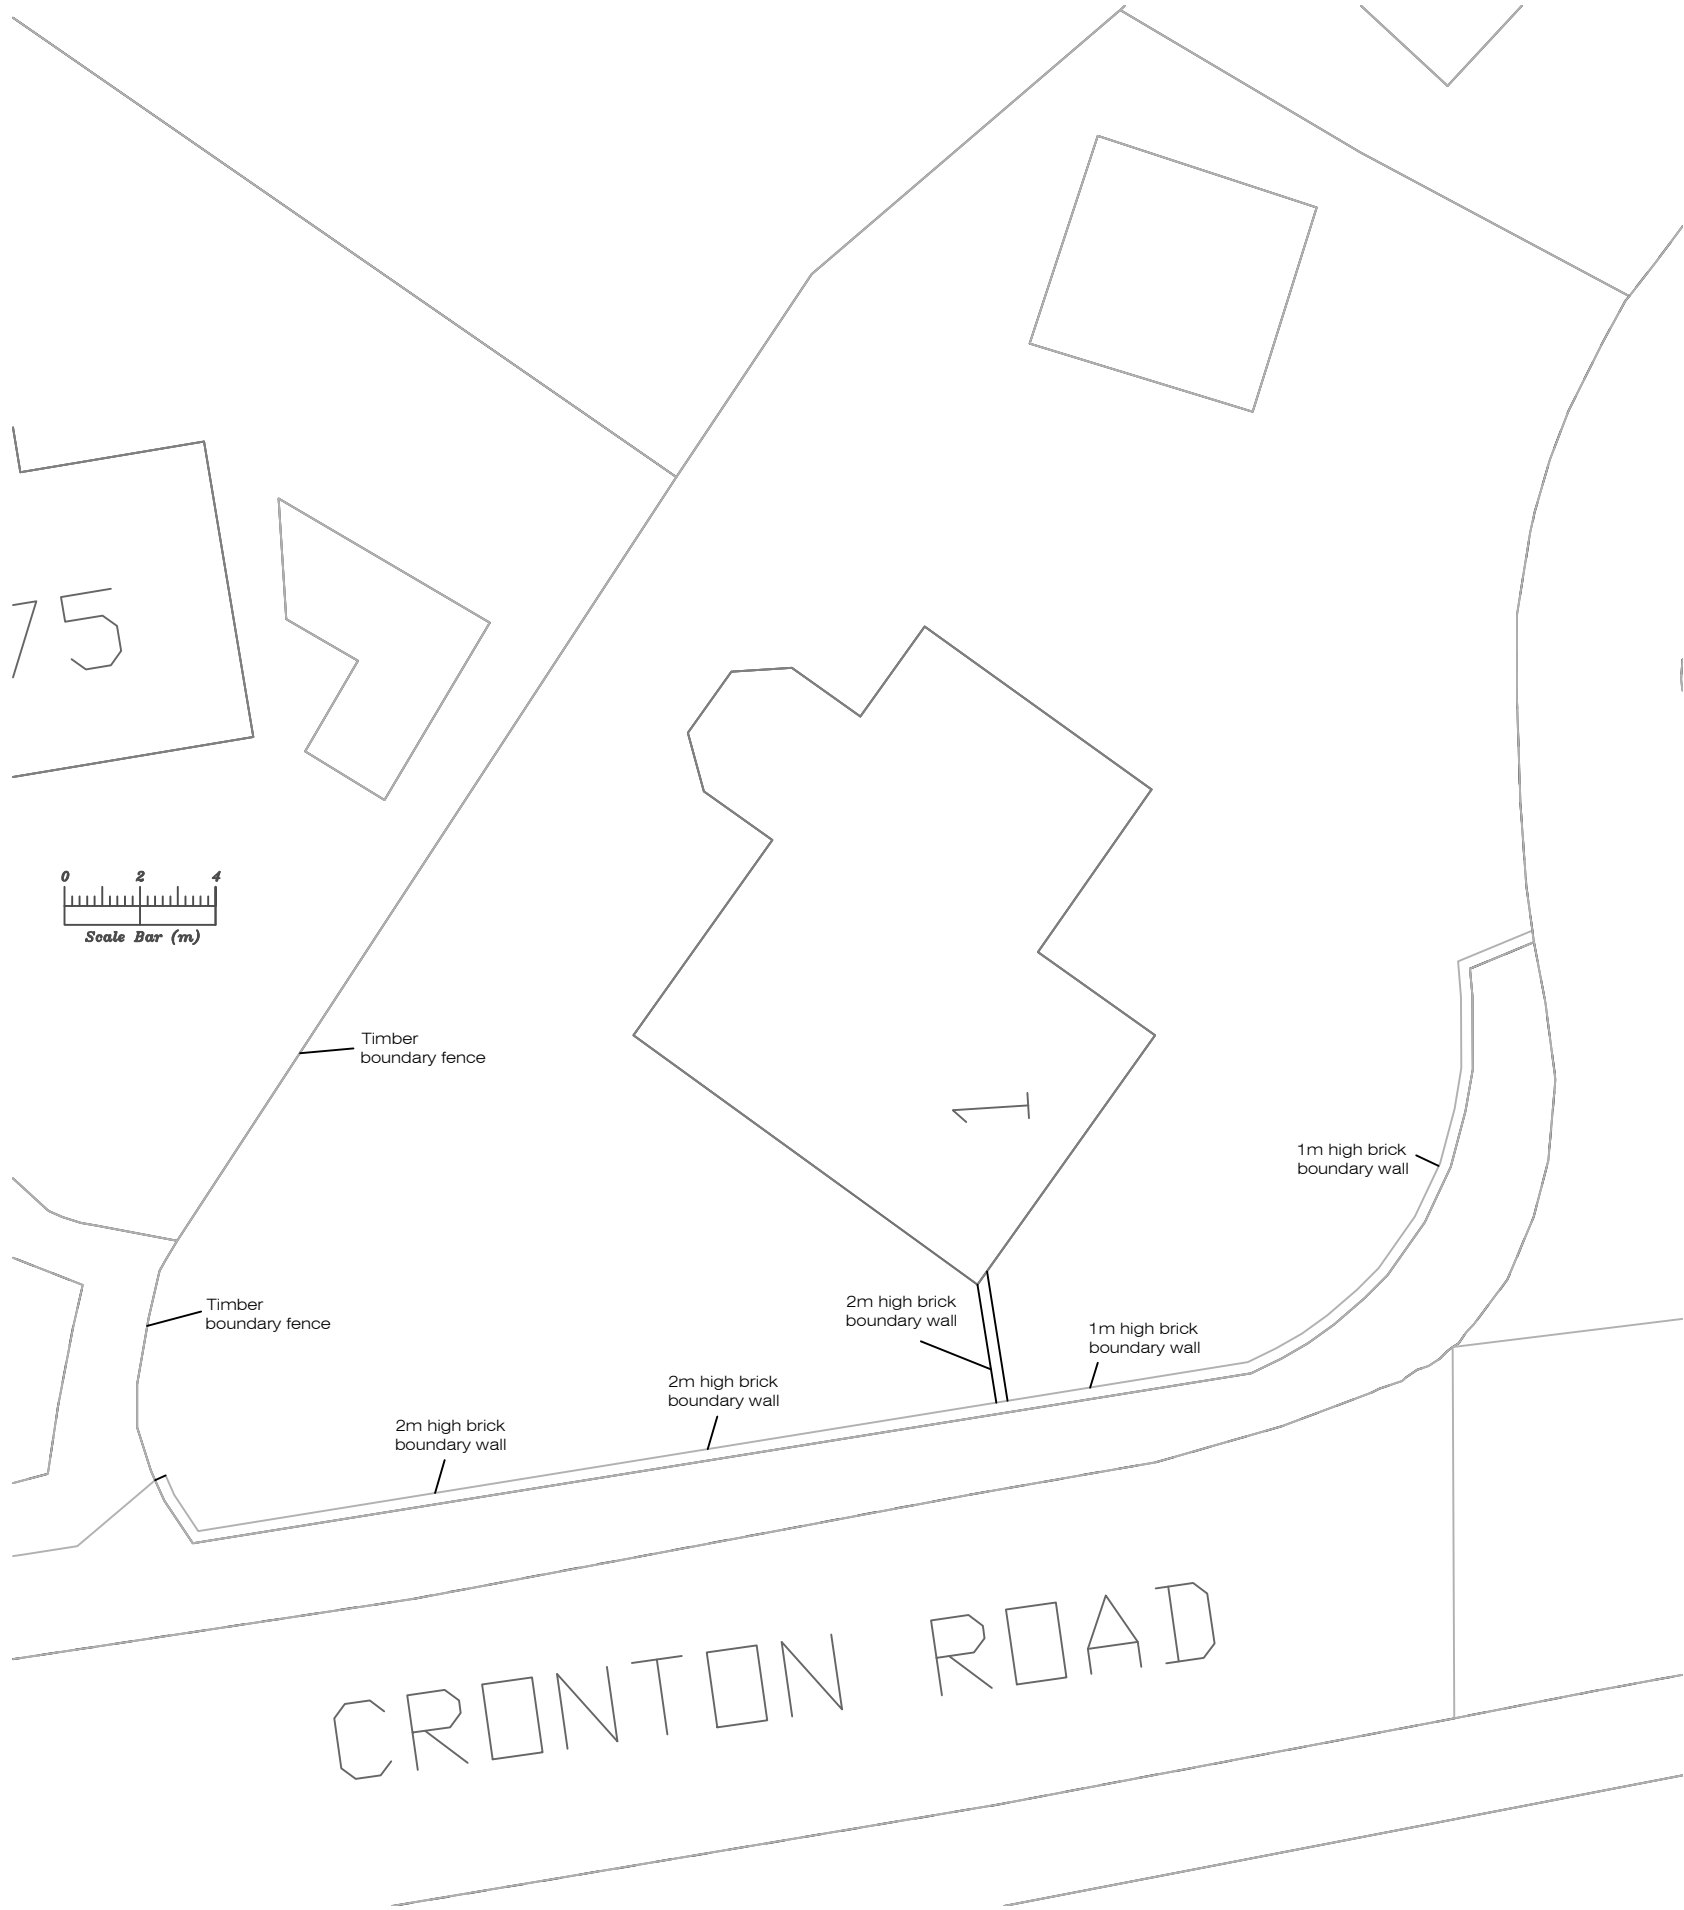

Proposed Site Layout

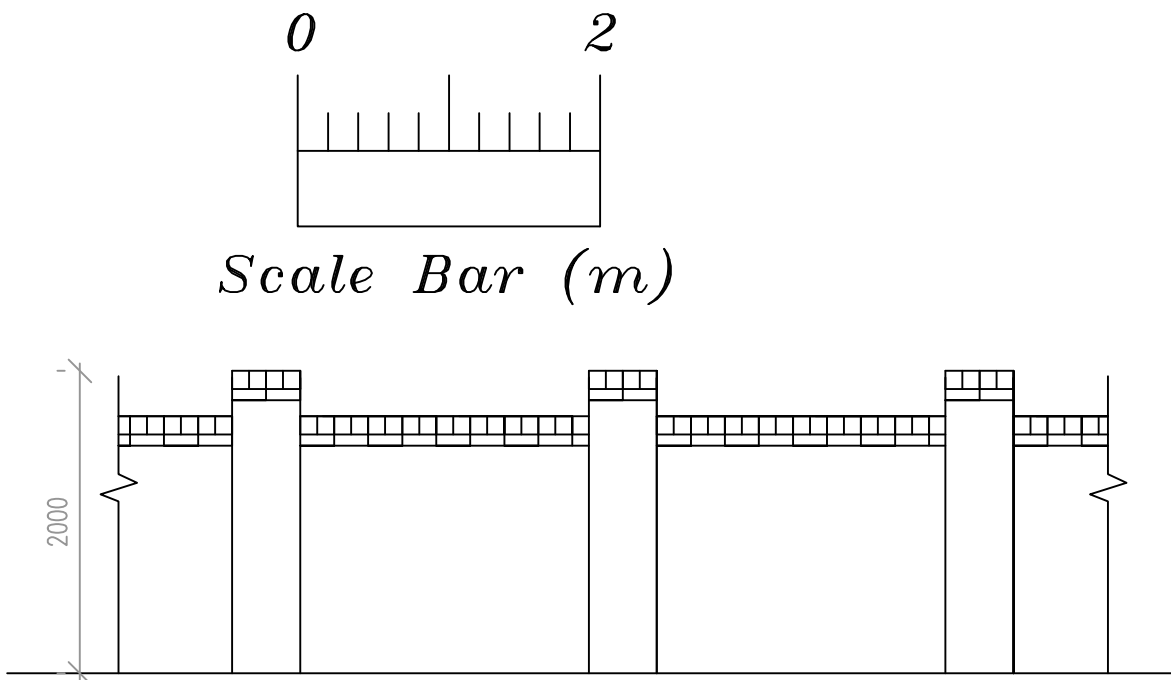

Proposed 2m high
boundary wall 1:50

Address				
1 Sanbec Gardens, WA8				
Job Title				
Proposed new boundary wall				
Drawing title				
Proposed Site Layout				
Chkd	Appvd	date	scale	drawn
			1: 200/1: 50 @ A3	
DRAWING No. 003				rev