




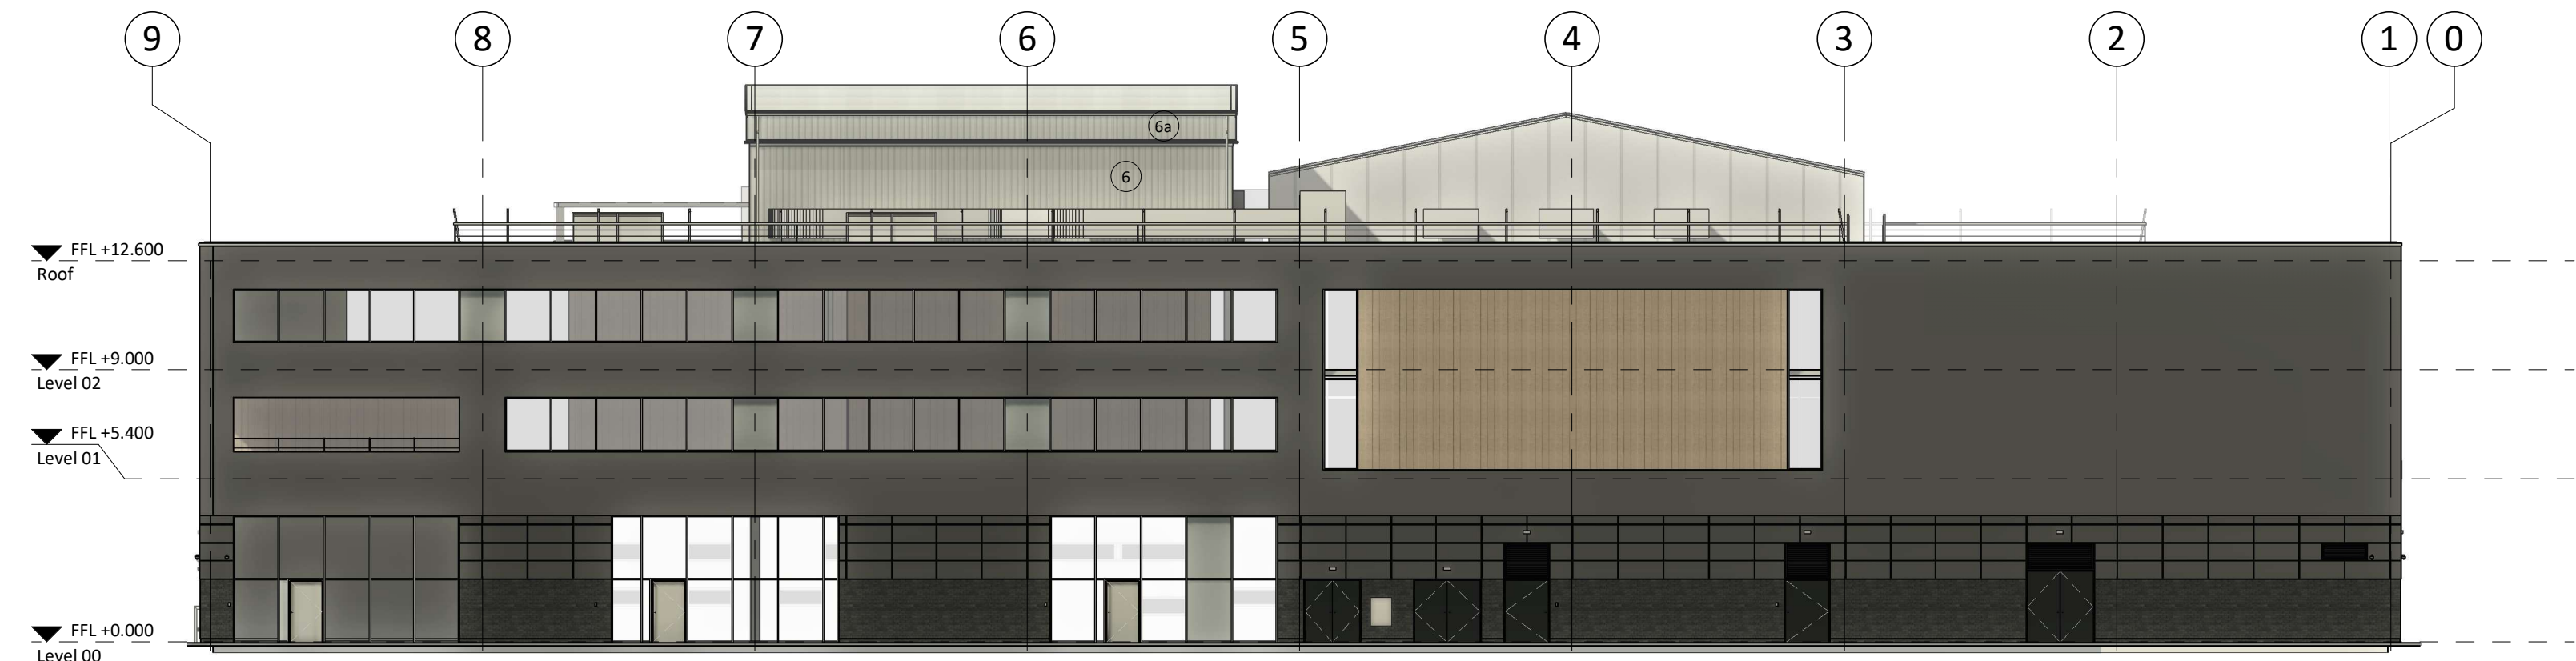


1 North East Elevation
1 : 200

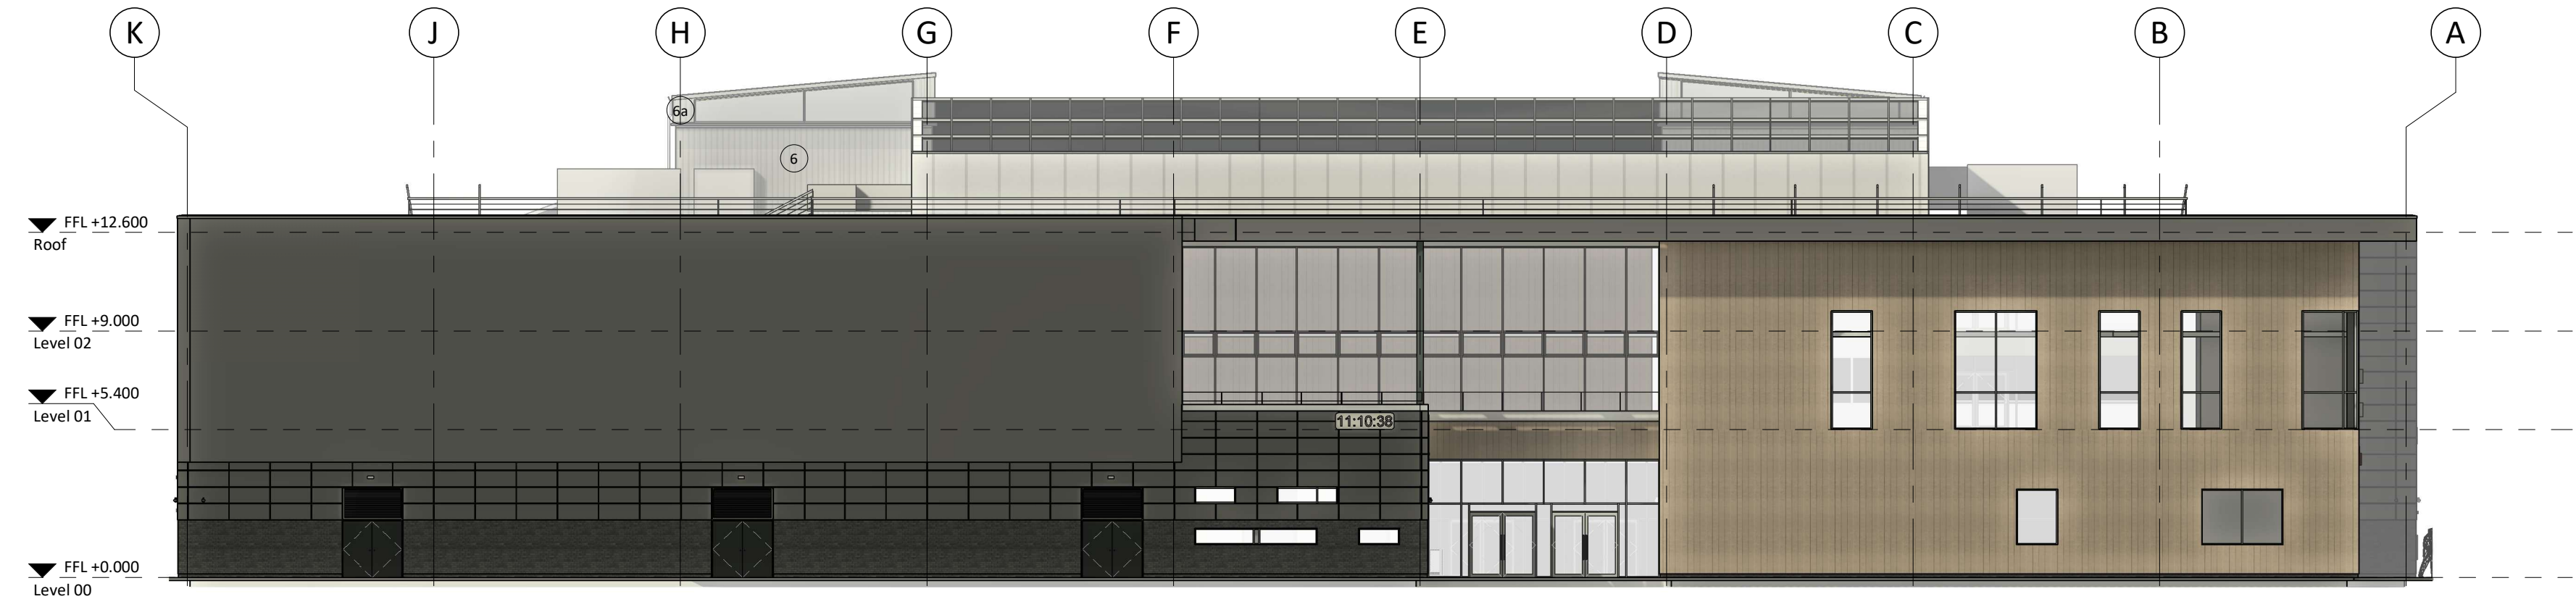

2 North West Elevation
1 : 200

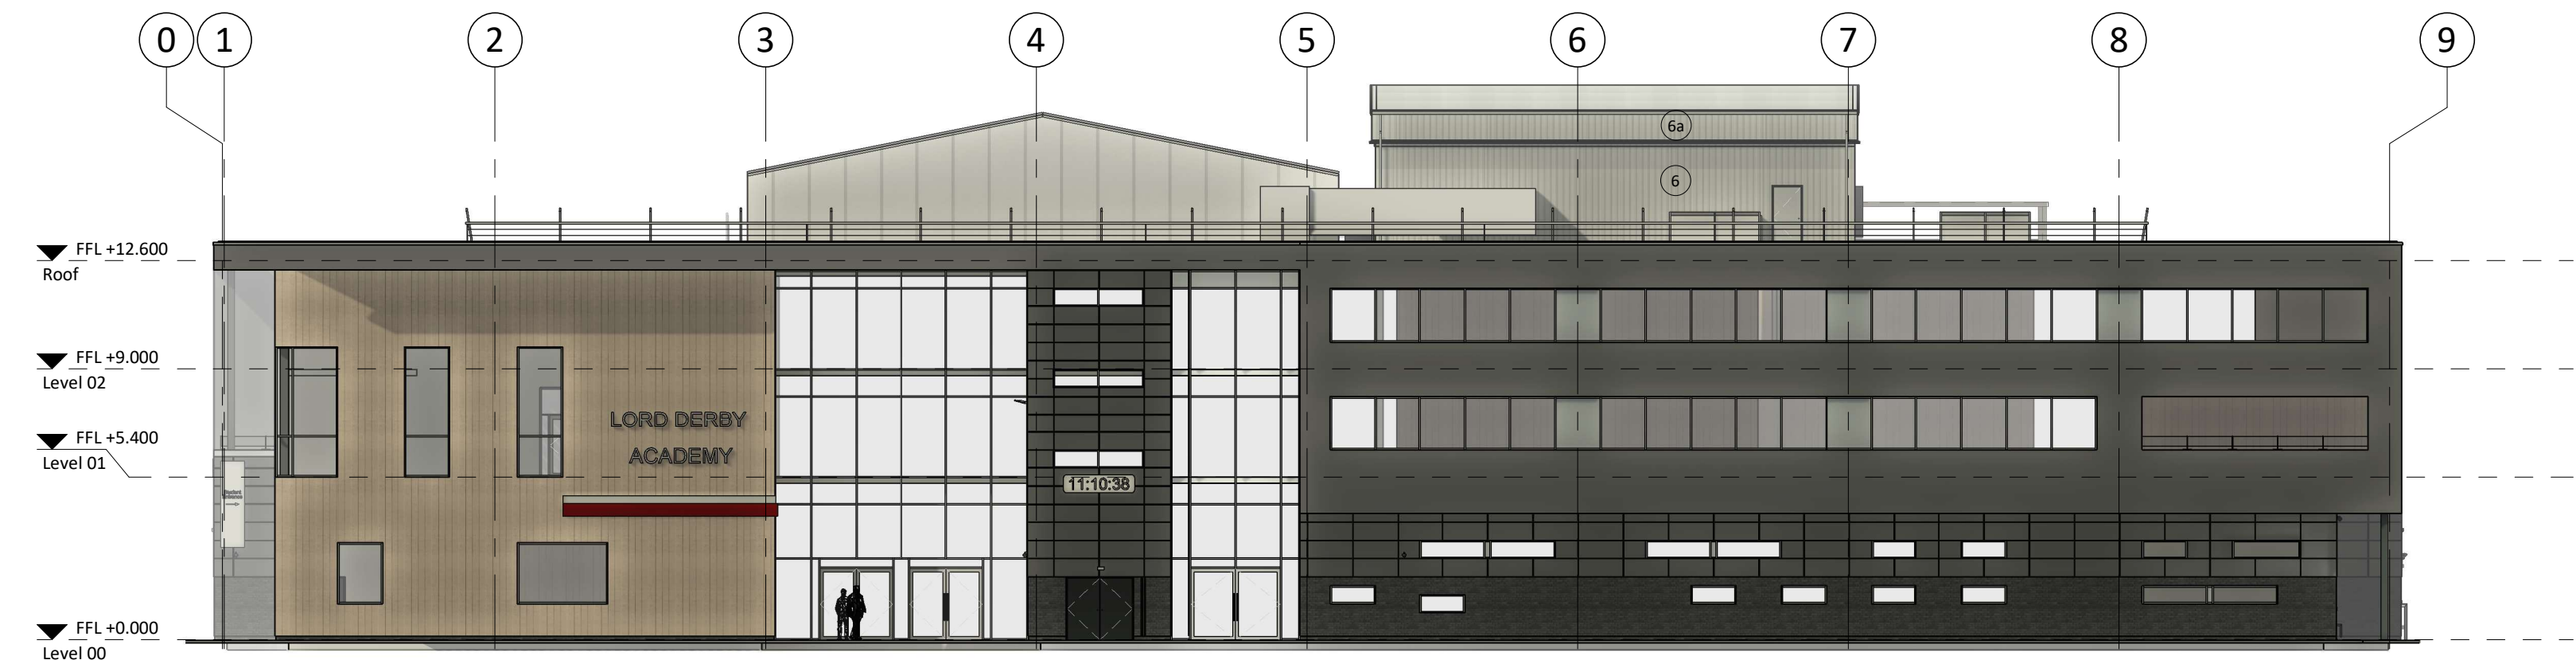

3 South West Elevation
1 : 200

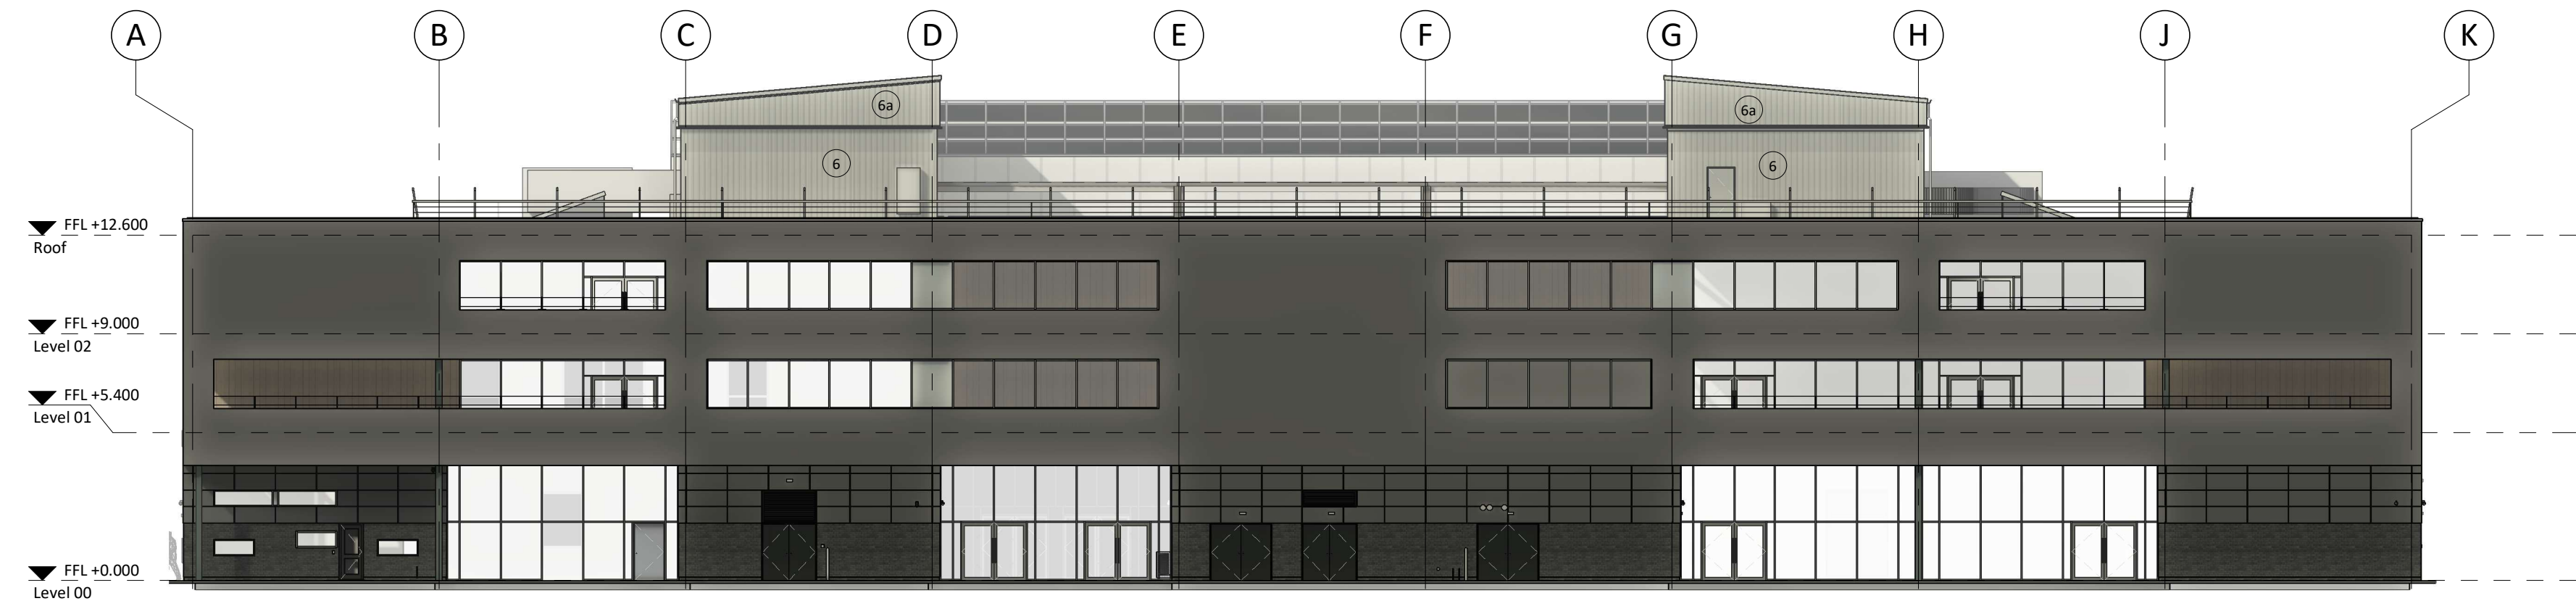



4 South East Elevation
1 : 200

MATERIAL KEY

- 1 - VariAL-CF3 Aluminium Cladding System. H92/120 Type D. As proposed
- 2 - GRC Cladding - CEP Petrarch, Riven Faced. Maximum module size 1500 x 600 - White Colour. As existing
- 3 - Curtain Walling - Satin Anodised Aluminium. Where regular, Mullions @ 1500mm Centres. As existing
- 4 - Timber Cladding - European Larch Vertically Bonded. As existing
- 5 - NaturAL-X Brick Slip Cladding System. H92/120 Type C. As proposed
- 6 - Steel Profile Screening to Rooftop plant areas. 32mm Plastisol Sheeting. Colour BS10A05 - Profile Code C32-1000. As existing
- 6a - Steel Profile Additional Screening to Rooftop plant areas, 34mm Asymetrical Trapazoidal Plastisol Sheeting. Colour RAL 7038 - Profile Code 34-1000. As proposed
- 7 - Kalwall Translucent Composite Roof Panels. As existing
- 8 - Glazed Infill Panels. As existing
- 9 - Existing Steel Security Doorset. As existing
- 10 - Glass Balustrades. Stainless Steel Handrails. As existing

These elevations have been produced for illustration purpose only and are subject to further detailed coordination with specialist suppliers to establish the support system including structure, fixing details, interfaces, reveals etc

Note: All dimensions and levels are indicative and to be checked on site by SFC prior to fabrication of cladding and associated components

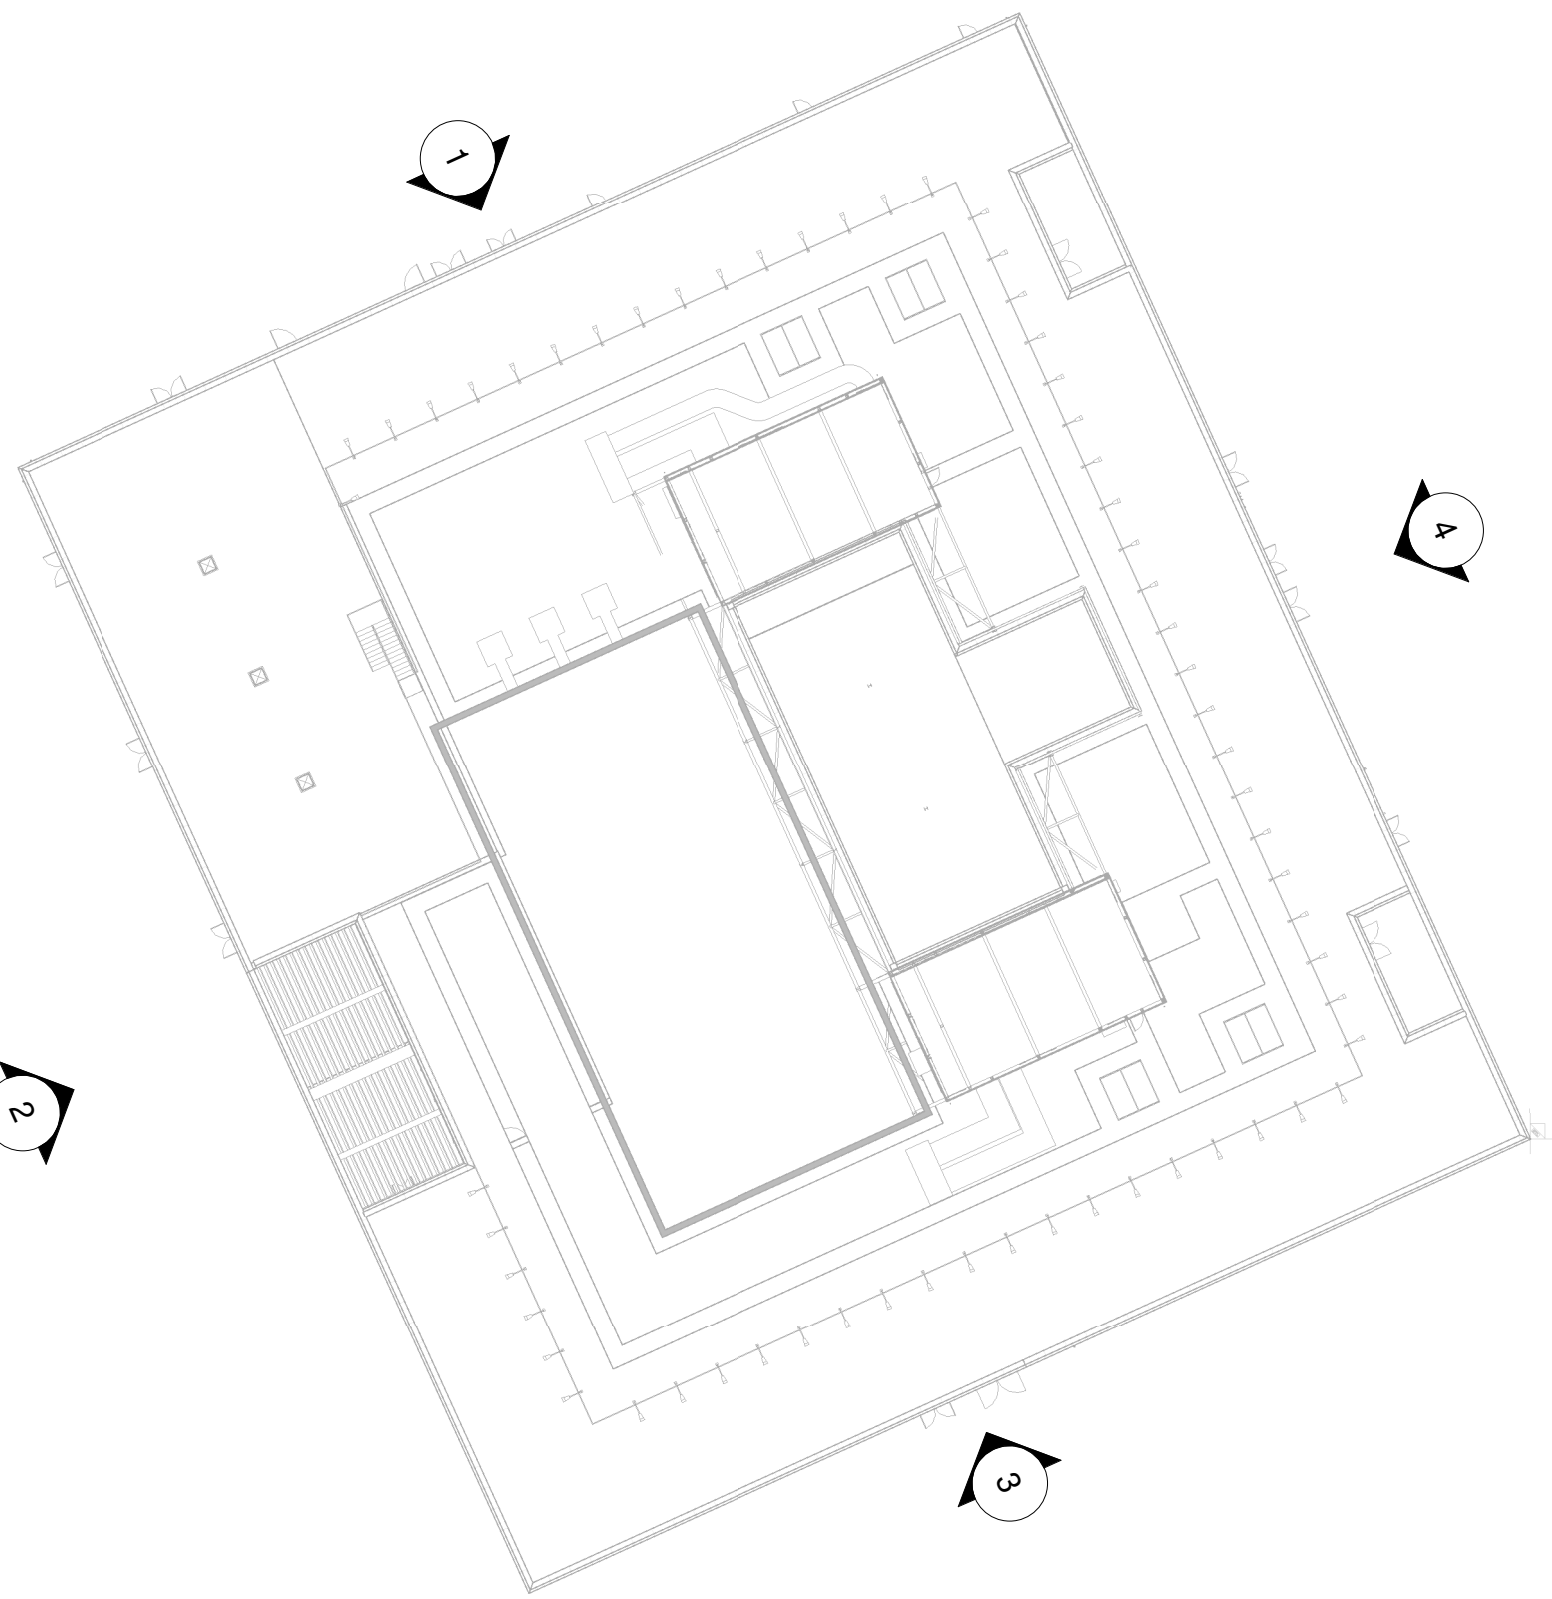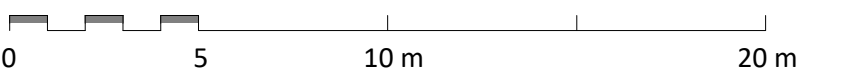

S2	PL06	16/09/2026	Legend amended to Planning officer comments
PL	PL05	26/06/2026	Planning re-submission
S2	P01	20/02/2023	Issued for proof of concept
STATUS	REV	DATE	DESCRIPTION
CLIENT			
			REVISED BY MGL
			CHECKED BY AMW
			ORIGINATOR NO 155747

CONSULTANT
STRIDE TREGLOWN
www.stride-tregrown.com © Stride Tregrown Limited 2020
PROJECT
LCS Lord Derby Academy Huyton
Seel Road, Liverpool L36 6DG

DRAWING TITLE
Proposed Elevations - Colour

STATUS CODE
B2 : Planning Issue
DRAWING USAGE: Planning
1 : 200@A1

PROJECT - ORIGINATOR - VOLUME - LEVEL - TYPE - ROLE - CLASS - NUMBER
155747-STL-XX-ZZ-DR-A-20501
STATUS _ REVISION
S2_PL06