



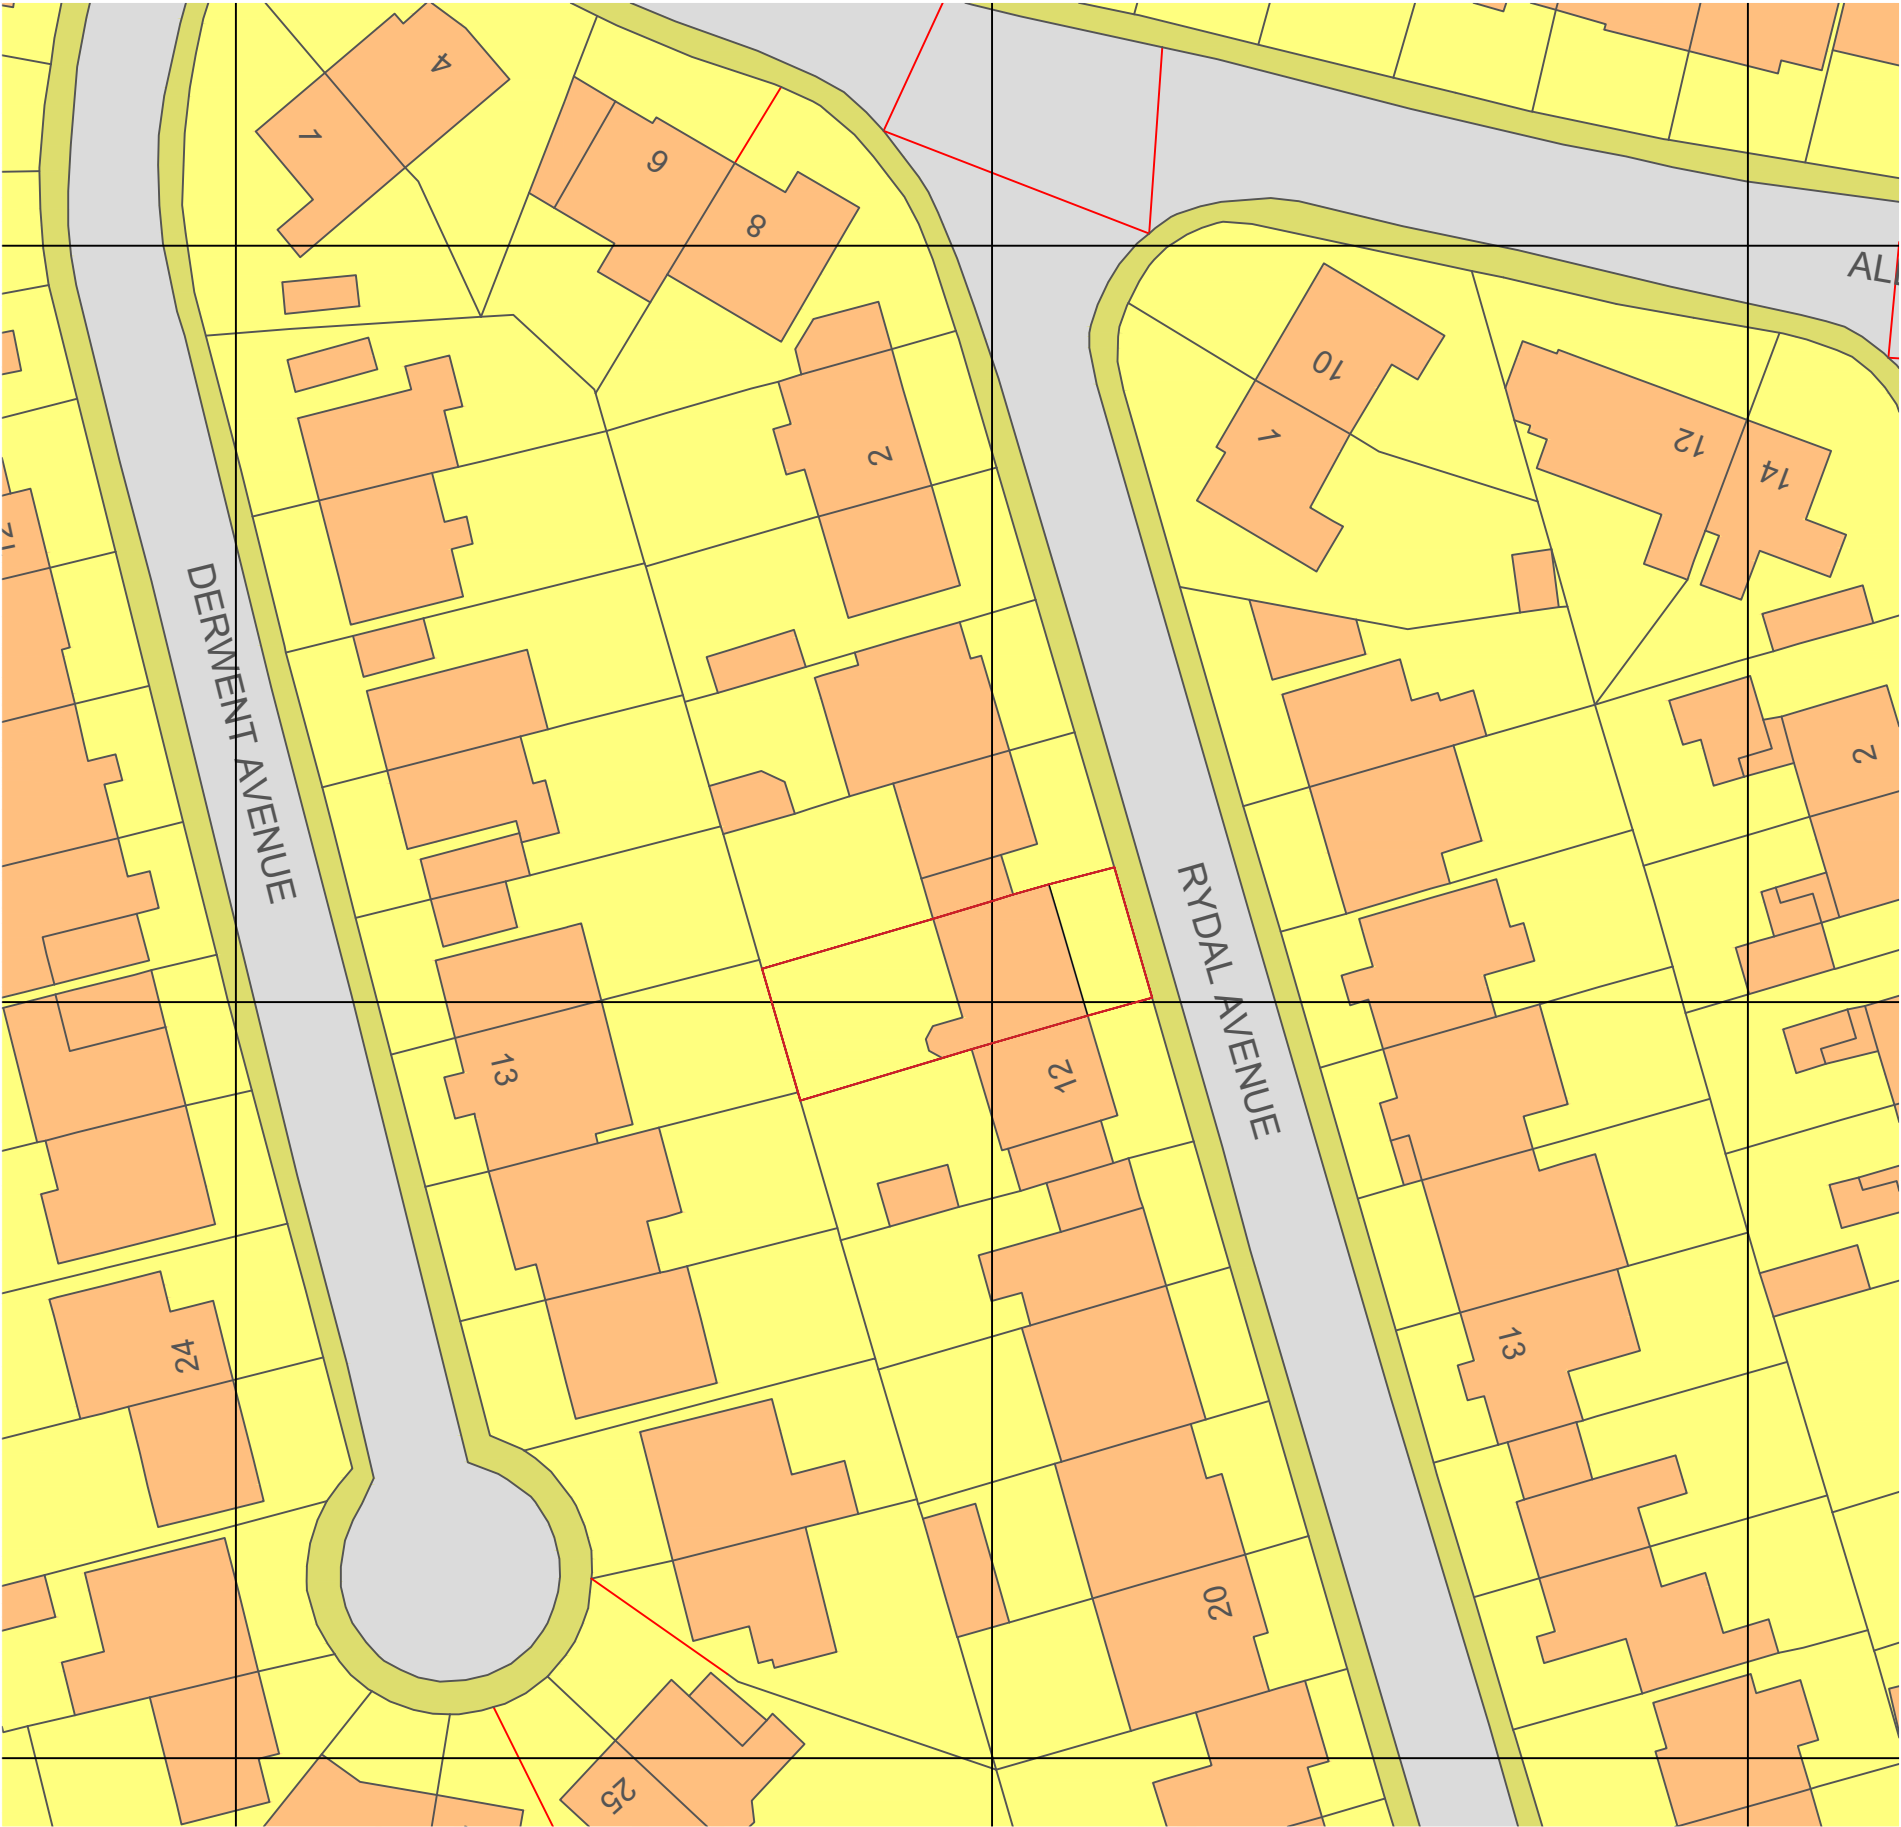

BLOCK PLAN 1:500@A3

SCALE BAR 1:500 0 10 50 100

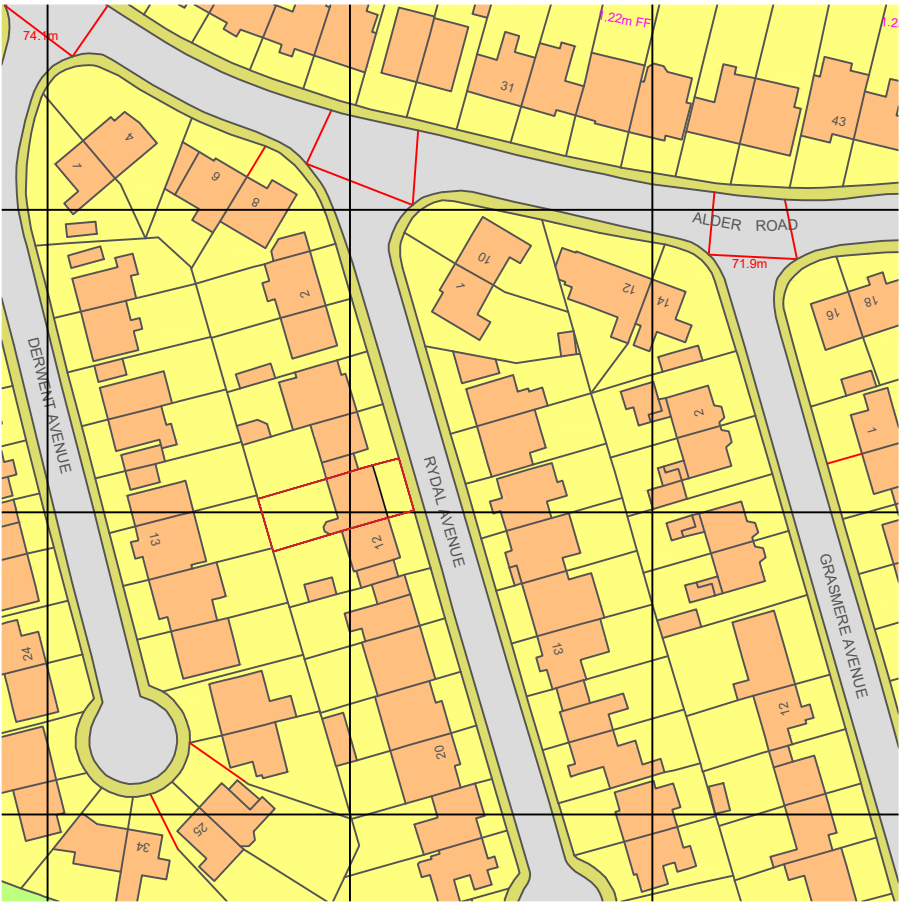

SITE LOCATION PLAN 1:1250@A3



Rev	Description	Date
Project Title		Client
10 Rydal Ave. Prescot		AL
		Description Block Plan
		Scale As stated
Date		By
Sept 2022		JW
		Checked PJ
Dwg	Rev	Job
05	A	ALO I



BWP CONSULTANTS
6 HEWITT STREET
MANCHESTER
M15 4GB
T: +44 (0) 161 236 8133
www.bwpconsultants.co.uk