



C:\Users\Leon.Blythe\OneDrive - Begbies Traynor Group\Desktop\GA Work\5054-Swept Path Analysis Mastercopy.dwg

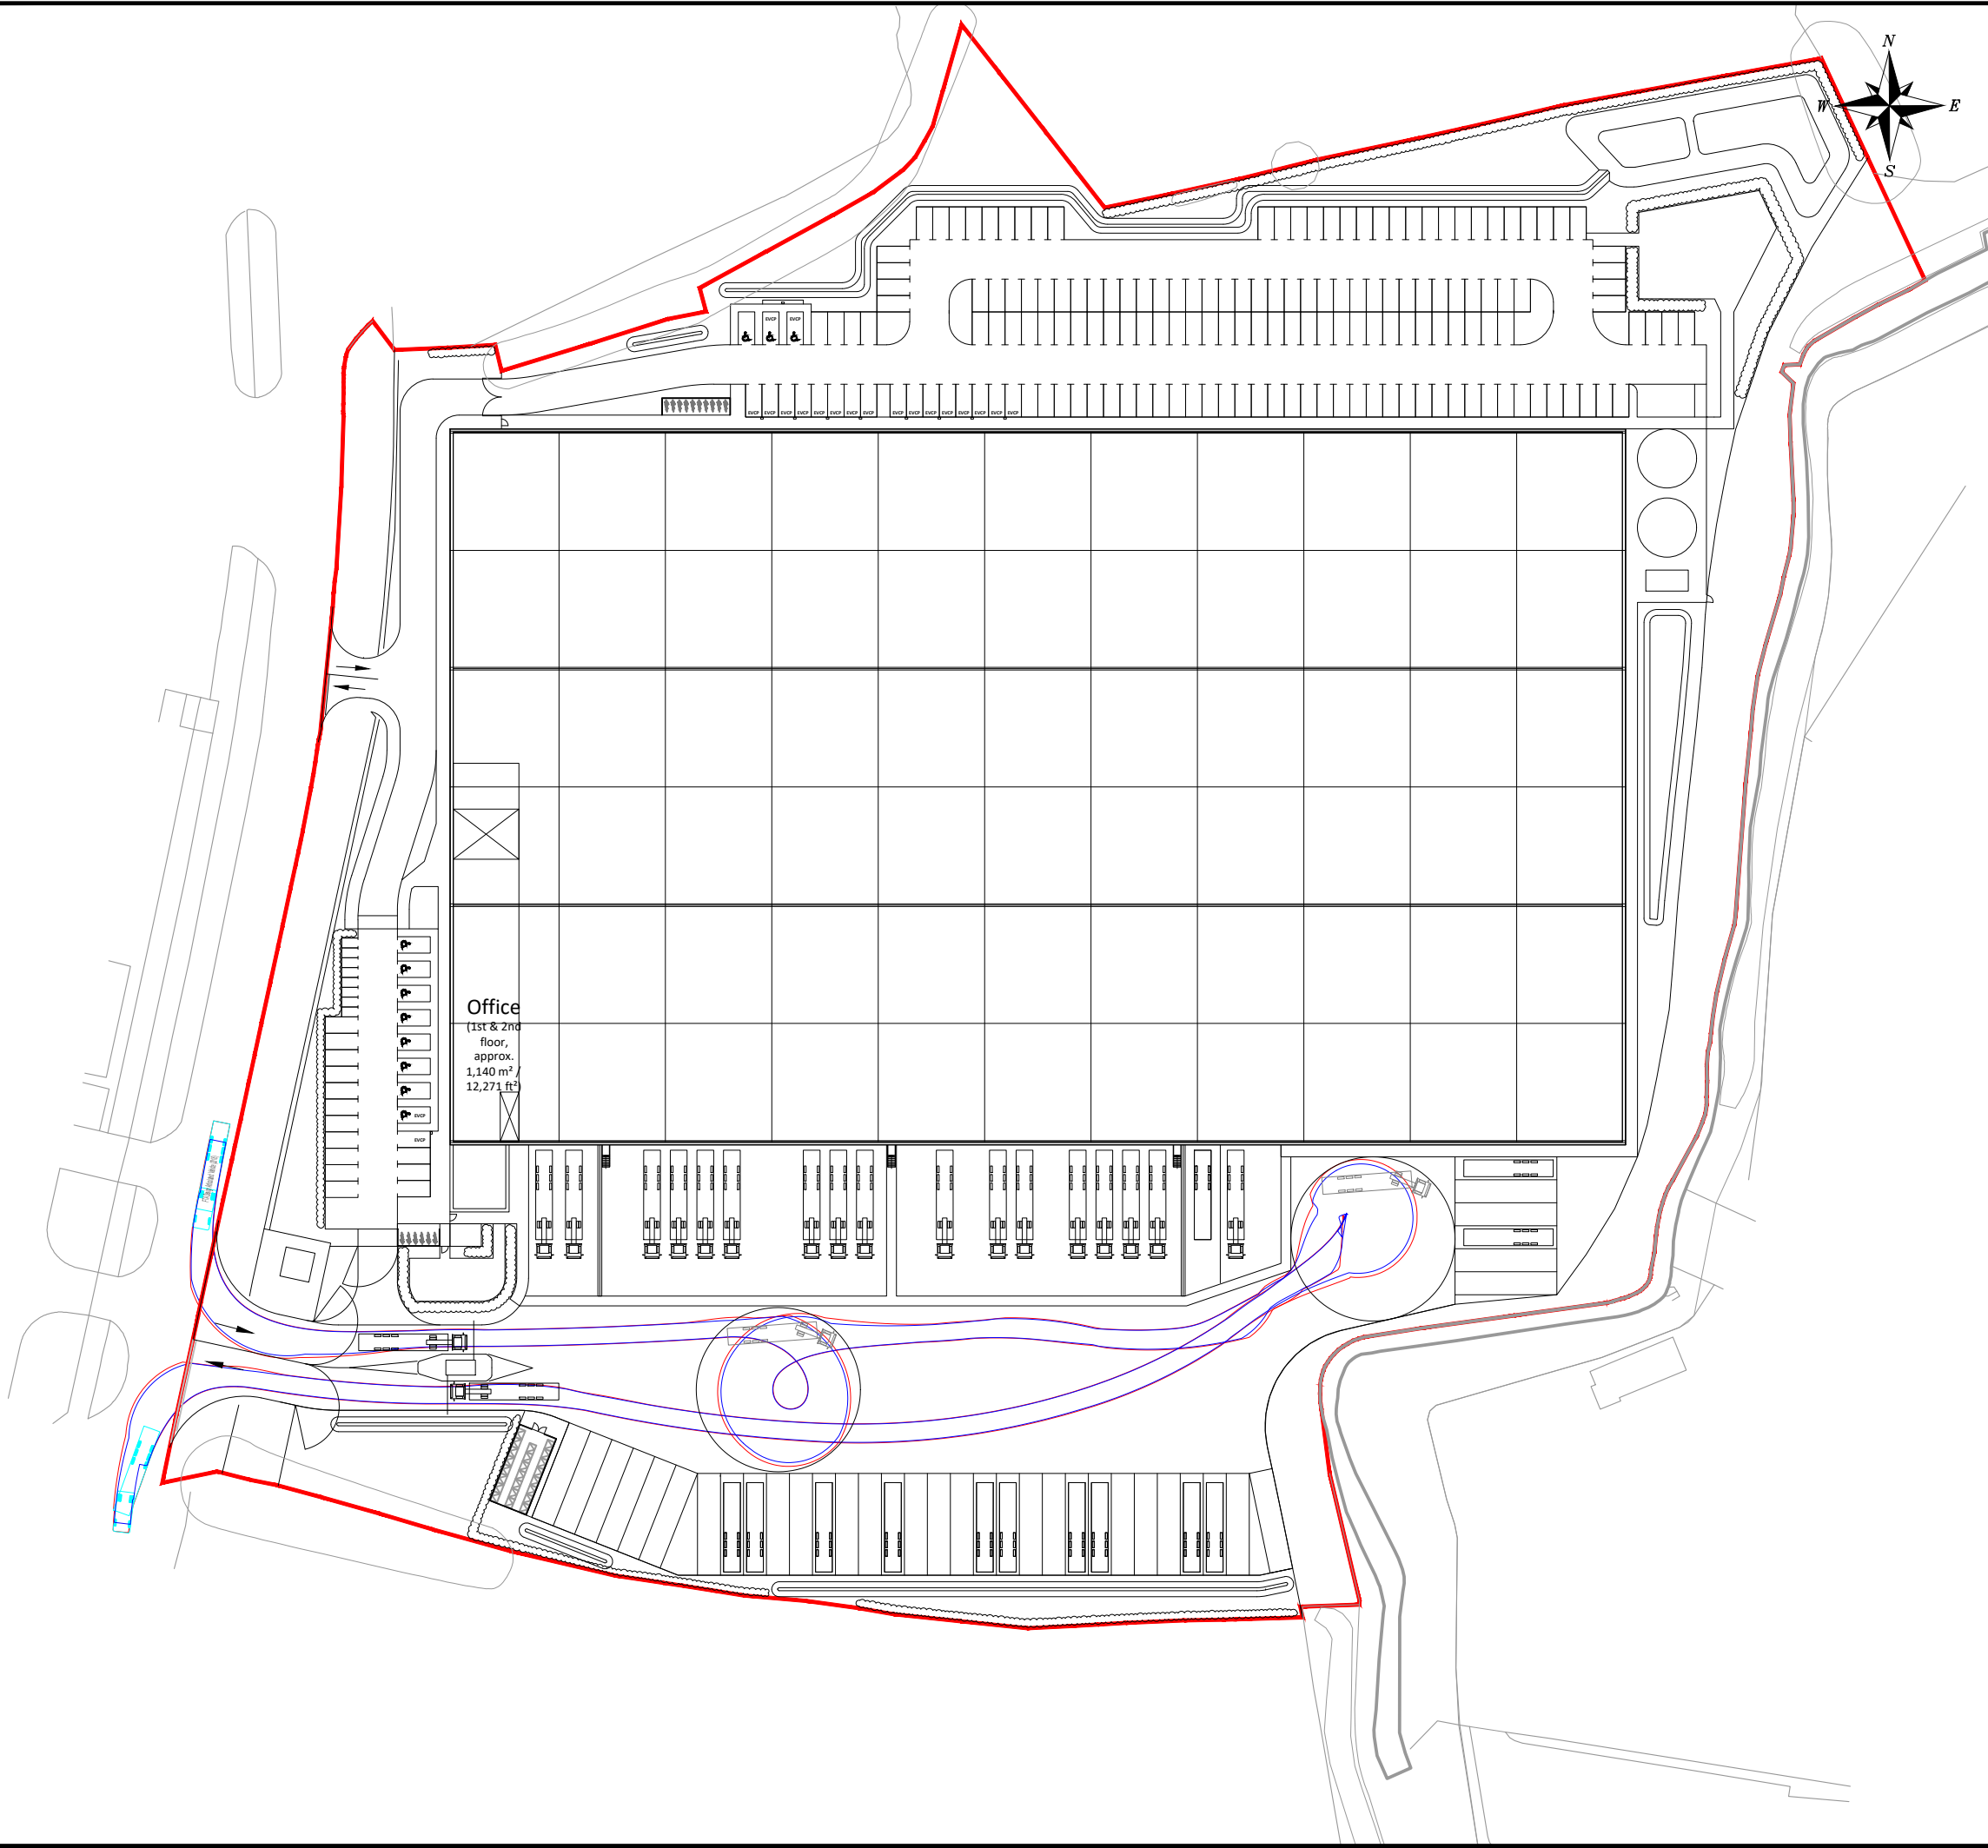

NOTES

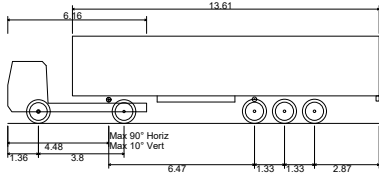

FTA Design Articulated Vehicle (1998)	
Overall Length	16.480m
Overall Width	2.550m
Overall Body Height	3.870m
Min Body Ground Clearance	0.515m
Max Track Width	2.470m
Lock to Lock Time	3.00s
Kerb to Kerb Turning Radius	6.550m

REV	DETAILS	DRAWN	CHECKED	DATE
-	-	-	-	-

CLIENT:

STUDIO KMA

PROJECT:

**WILSON ROAD,
HUYTON**

DRAWING TITLE:

SWEPT PATH ANALYSIS

SCALES:

1:1000 @ A3

DRAWN:	LB	CHECKED:	MR	DATE:	DEC 25
--------	----	----------	----	-------	--------

Eddisons
340 Deansgate
Manchester
M3 4LY

Email: info@crofts.co.uk
Tel: 0161 837 7380
Web: www.eddisons.com/services/transport-planning

DRAWING NUMBER:	5054-SP02	REVISION:	A
-----------------	-----------	-----------	---

Eddisons