


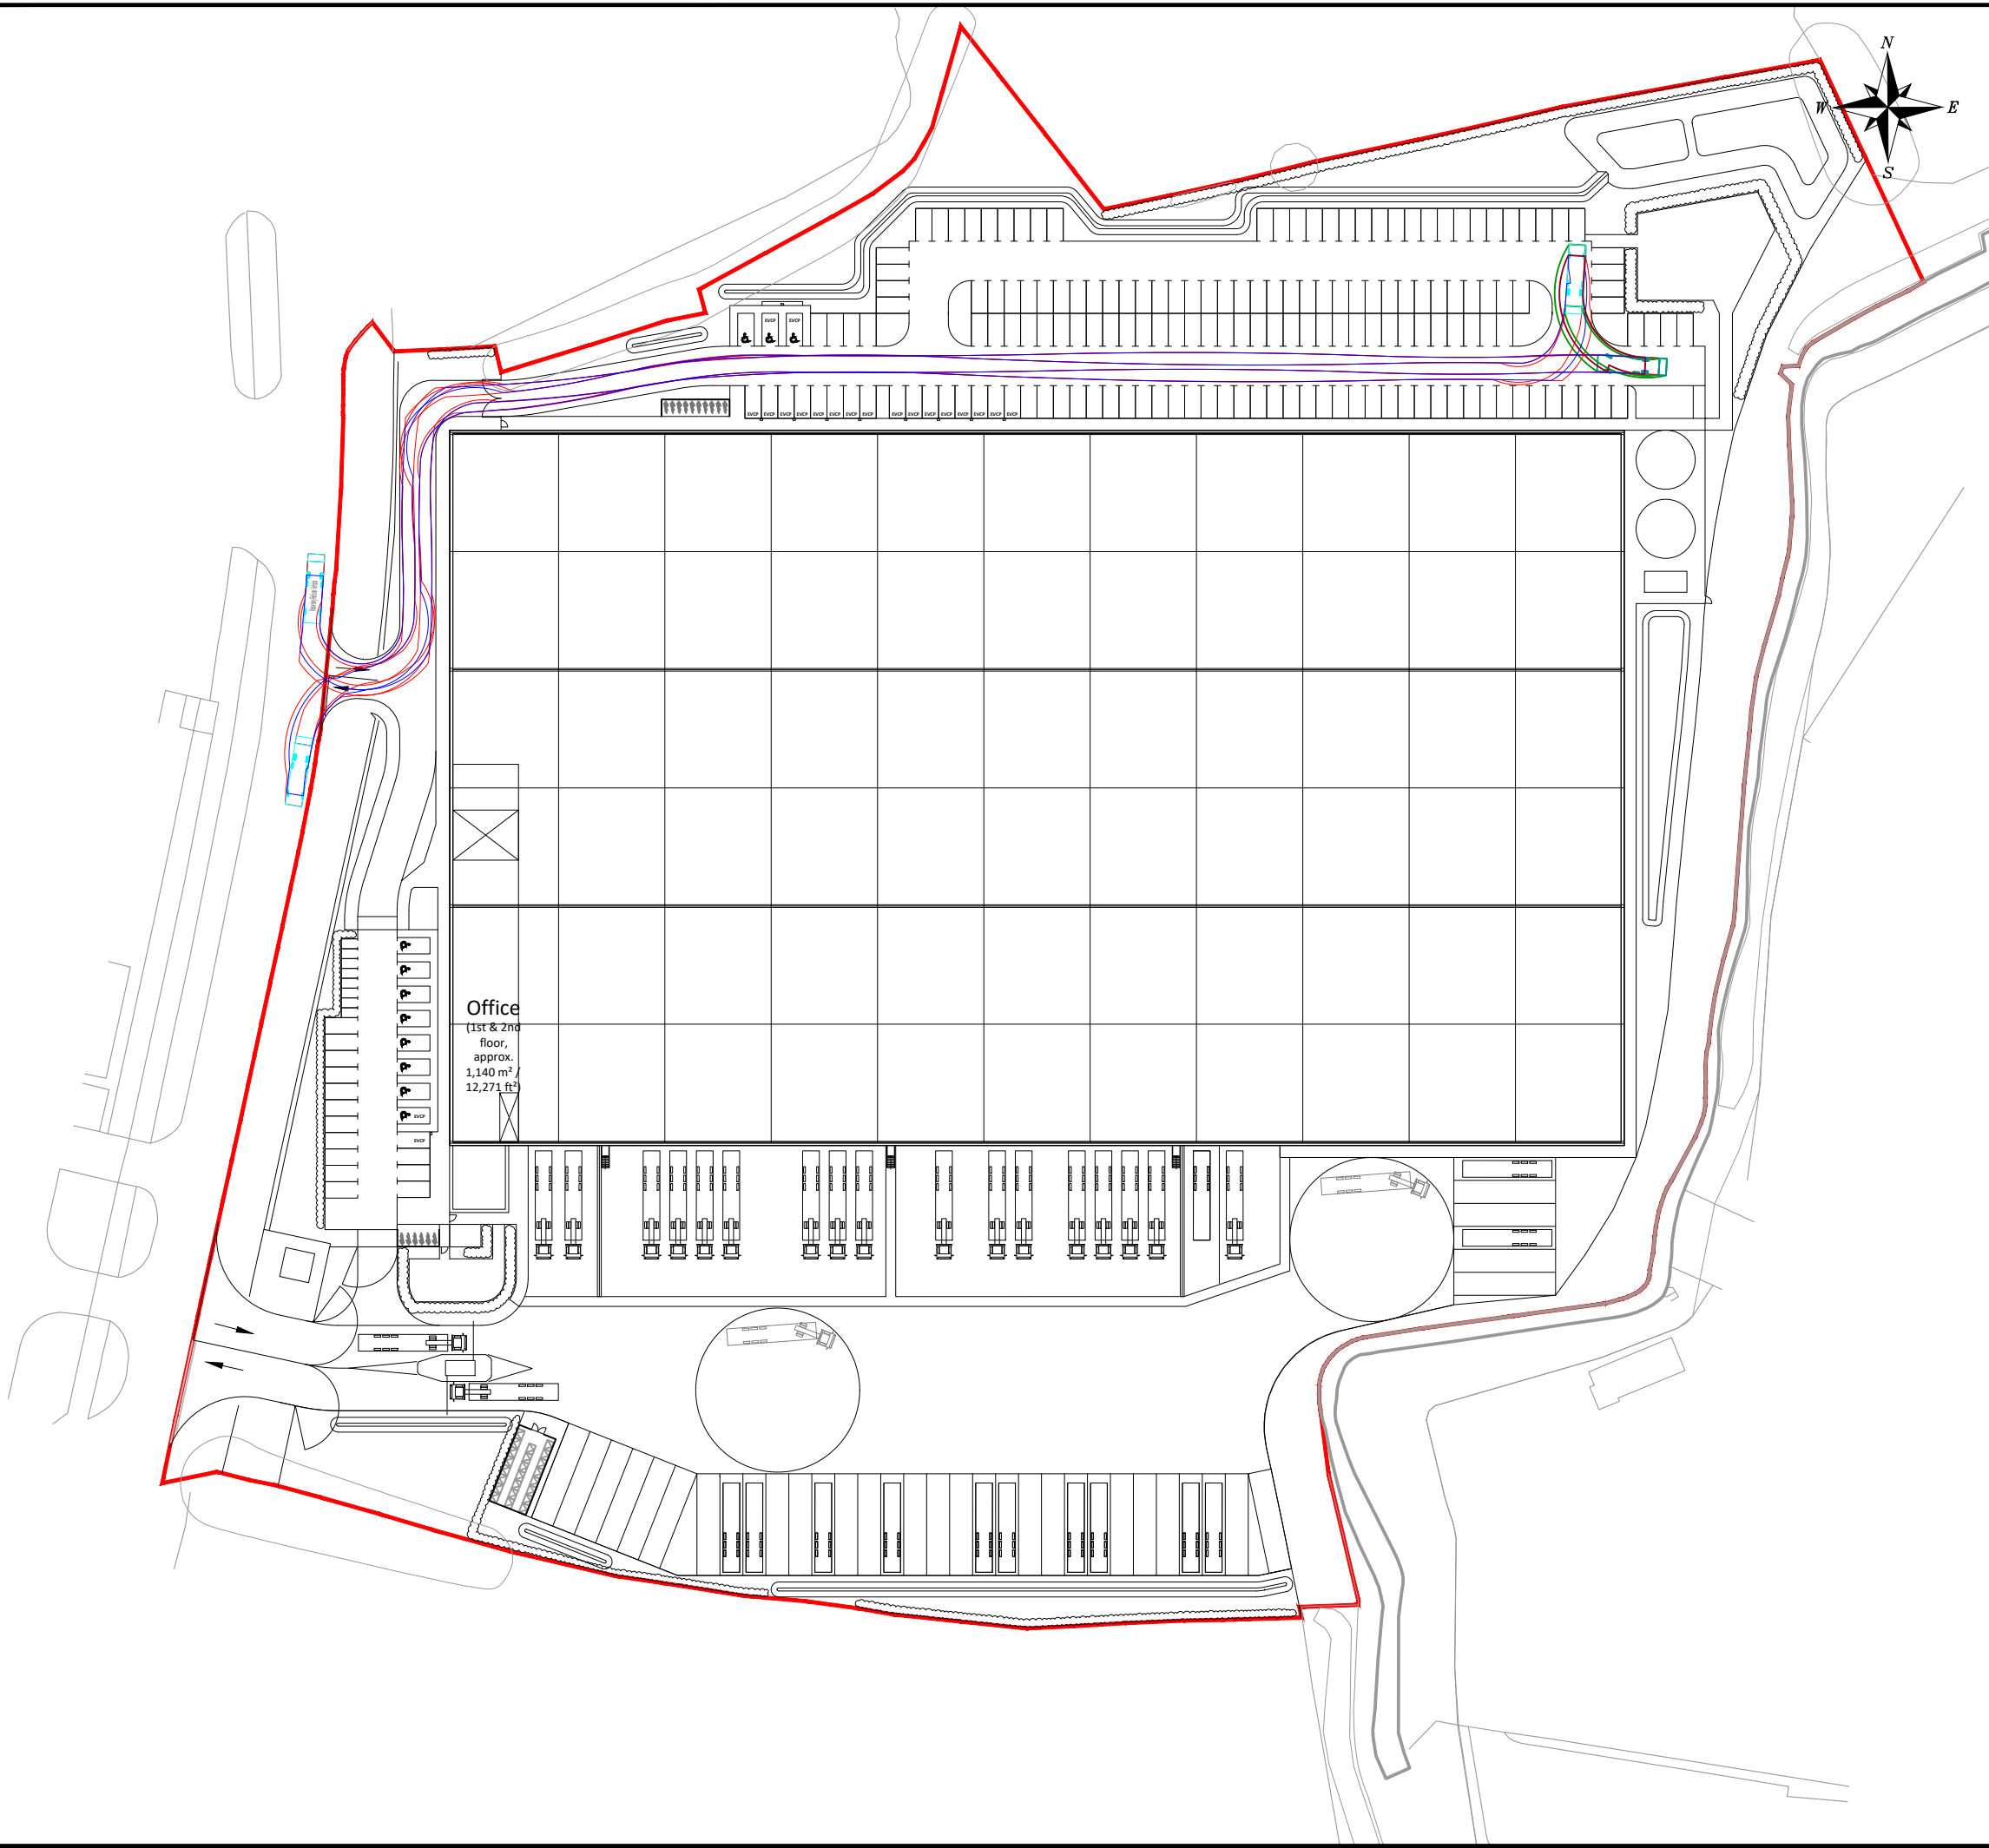

NOTES

Knowsley Refuse Vehicle

Overall Length	10.520m
Overall Width	2.530m
Overall Body Height	3.211m
Min Body Ground Clearance	0.416m
Track Width	2.530m
Lock to lock time	4.00s
Kerb to Kerb Turning Radius	10.250m

REV	DETAILS	DRAWN	CHECKED	DATE
-	-	-	-	-

CLIENT:

STUDIO KMA

PROJECT:

**WILSON ROAD,
HUYTON**

DRAWING TITLE:

SWEPT PATH ANALYSIS

SCALES:

1:1000 @ A3

DRAWN:	LB	CHECKED:	MR	DATE:	DEC 25
--------	-----------	----------	-----------	-------	---------------

Eddisons
340 Deansgate
Manchester
M3 4LY

Email: info@crofts.co.uk
Tel: 0161 837 7380
Web: www.eddisons.com/services/transport-planning

DRAWING NUMBER:	5054-SP03	REVISION:	-
-----------------	------------------	-----------	----------

Eddisons