



TEMP SALES WHILE PLOT 1 (TEMP SHOW HOME) IS BEING BUILT


TEMPORARY ACCESS FOR EXISTING RESIDENT TO THE EAST OF THE CAR PARK TO BE GRASSCRETE OR SIMILAR.  
1:200

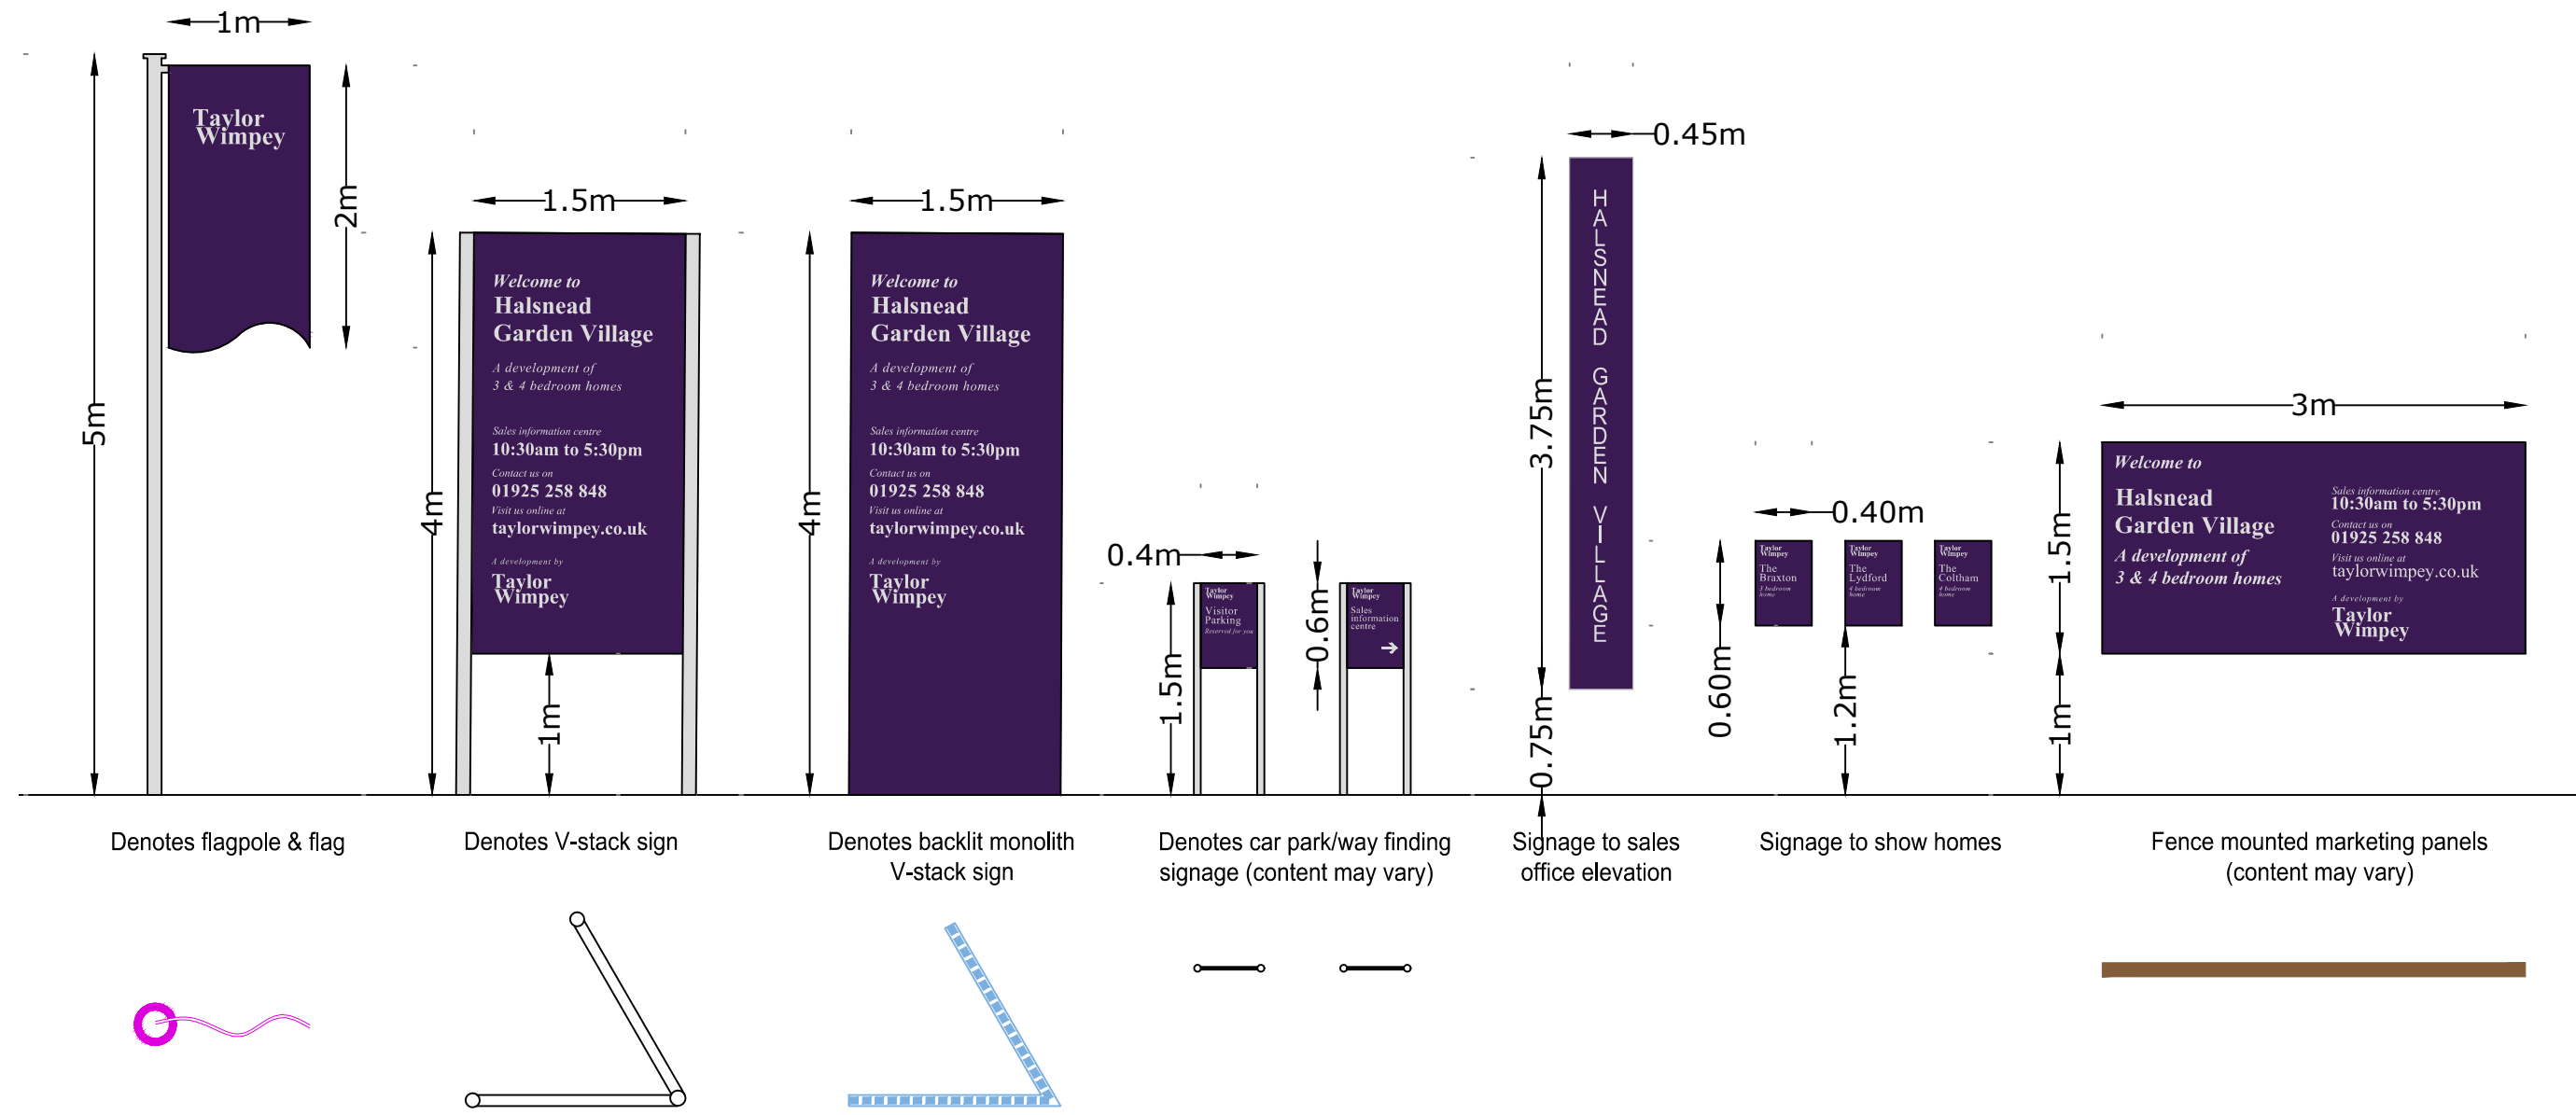

SIGNAGE DETAILS  
1:50

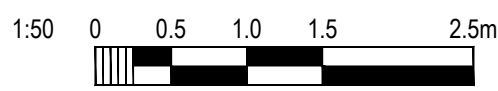

TEMP SALES CABIN TO BE REPOSITIONED ADJACENT PLOT 1 (TEMP SHOW HOME)  
1:200

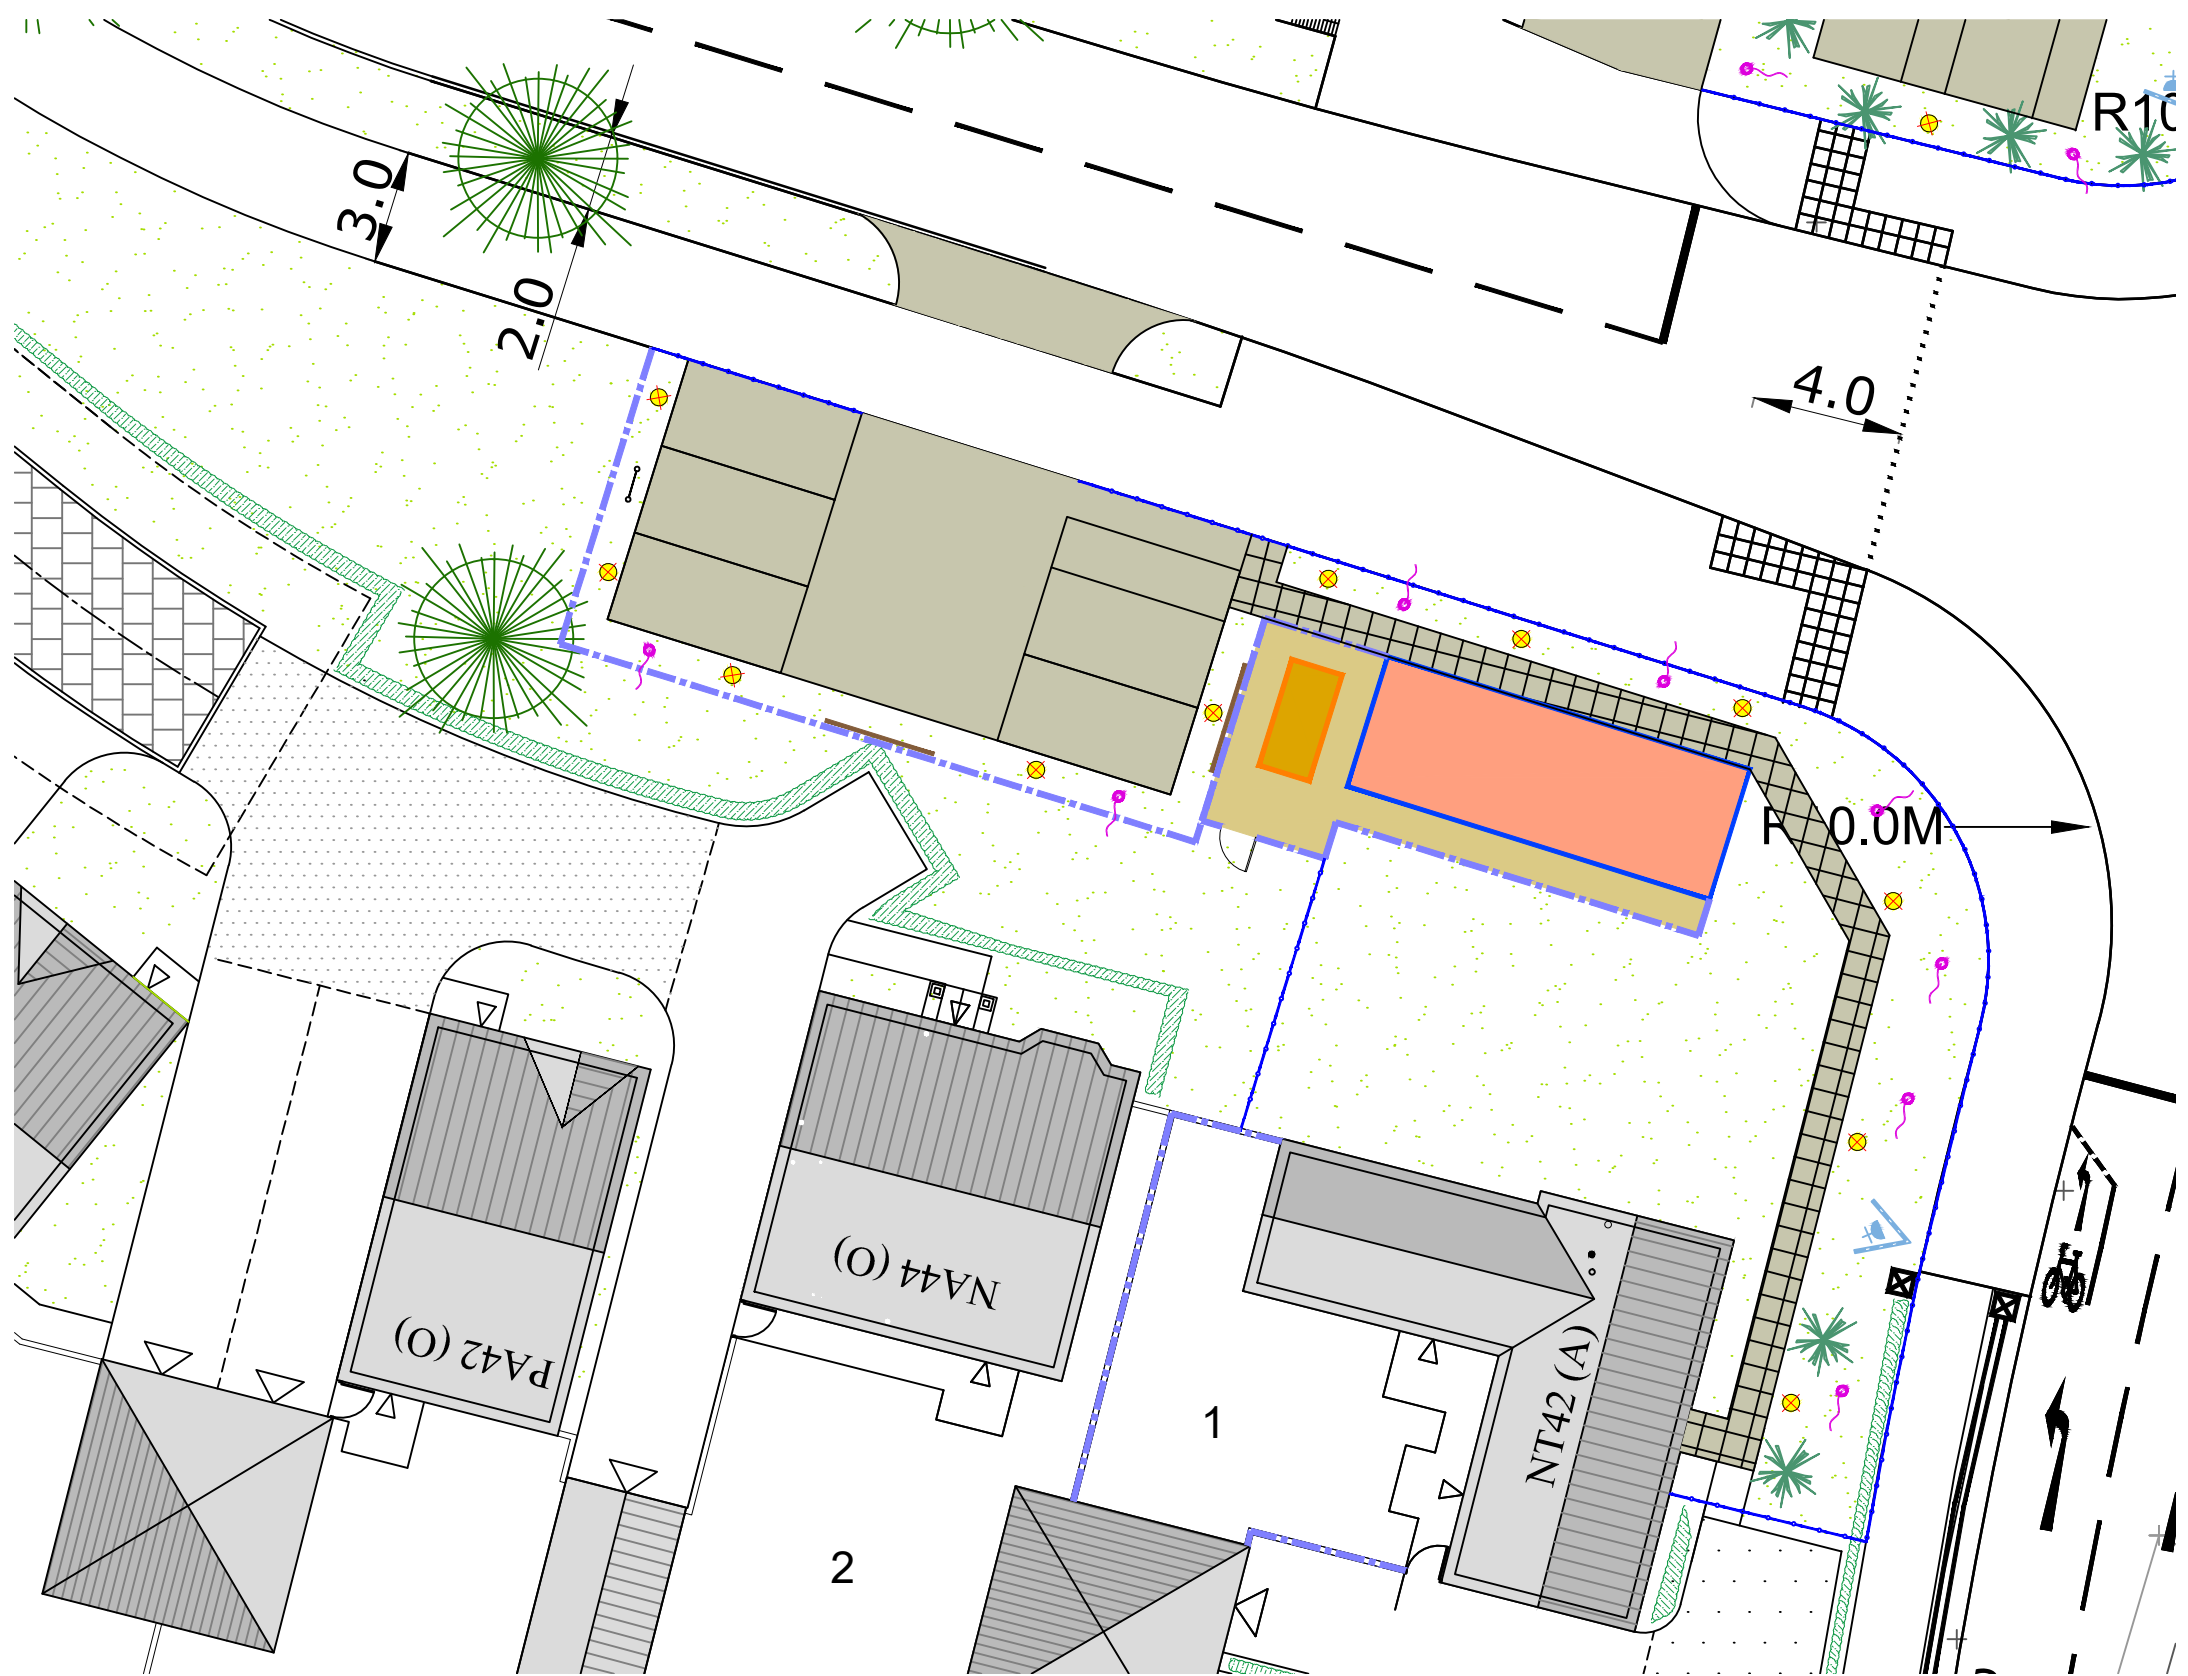

| Revisions |                                                            |          |         |
|-----------|------------------------------------------------------------|----------|---------|
| Rev       | Description                                                | Date     | Initial |
| A         | Amended to suit new layout (349 units)                     | 02.11.20 | MG      |
| B         | Amended to suit comments, new show home plot 1             | 02.01.21 | MG      |
| C         | Amended to suit sales comments.                            | 15.02.21 | MG      |
| D         | Signage details added - prepared for planning application. | 23.02.21 | MG      |
| E         | Amended to suit validation requirements                    | 09.07.21 | MG      |

LEGEND

- Denotes bollard lighting (8008-900 LED)
- Denotes flagpole & flag
- Denotes car parking/way finding signage
- Denotes Monolith V-stack sign to front of development
- Electrical connection for Monolith V-stack sign, serviced with armoured cable & suitable ducting, served from sales office plot supply
- Denotes Marshalls Saxon paving flags
- Denotes Sales Cabin
- Denotes 1.1m high ball top railings (Refer to drawing no. SF04)
- Denotes 1.8m high close boarded screen fence (Refer to drawing no. SF01)
- Denotes 1.8m Personal Gate (Refer to drawing no. SF15)
- Denotes bitmac visitor car park with white lined spaces
- Denotes turfed area
- Denotes tree & decorative shrub planting
- Fence Mounted Frame Development Marketing Panels

**Taylor Wimpey**

Taylor Wimpey North West  
Washington House, Birchwood Park,  
Warrington, Cheshire WA3 6GR  
Tel 01925 849 500 Fax 01925 849 501  
www.taylorwimpey.com

**HALSNEAD  
GARDEN VILLAGE  
PRESCOT  
TEMP SALES AREA CABIN**

| DRAWING STATUS    |              |            |            |
|-------------------|--------------|------------|------------|
| DRG SCALE         | DATE         | DRAWN      | CHECKED BY |
| 1:200 & 1:50 @ A1 | 19.02.20     | MG         | -          |
| DRAWING NUMBER    |              |            |            |
| SITE CODE         | DRAWING CODE | DRAWING NO | REVISION   |
| 20285             | TSA          | 03         | E          |