


Existing Site Section A

1:500

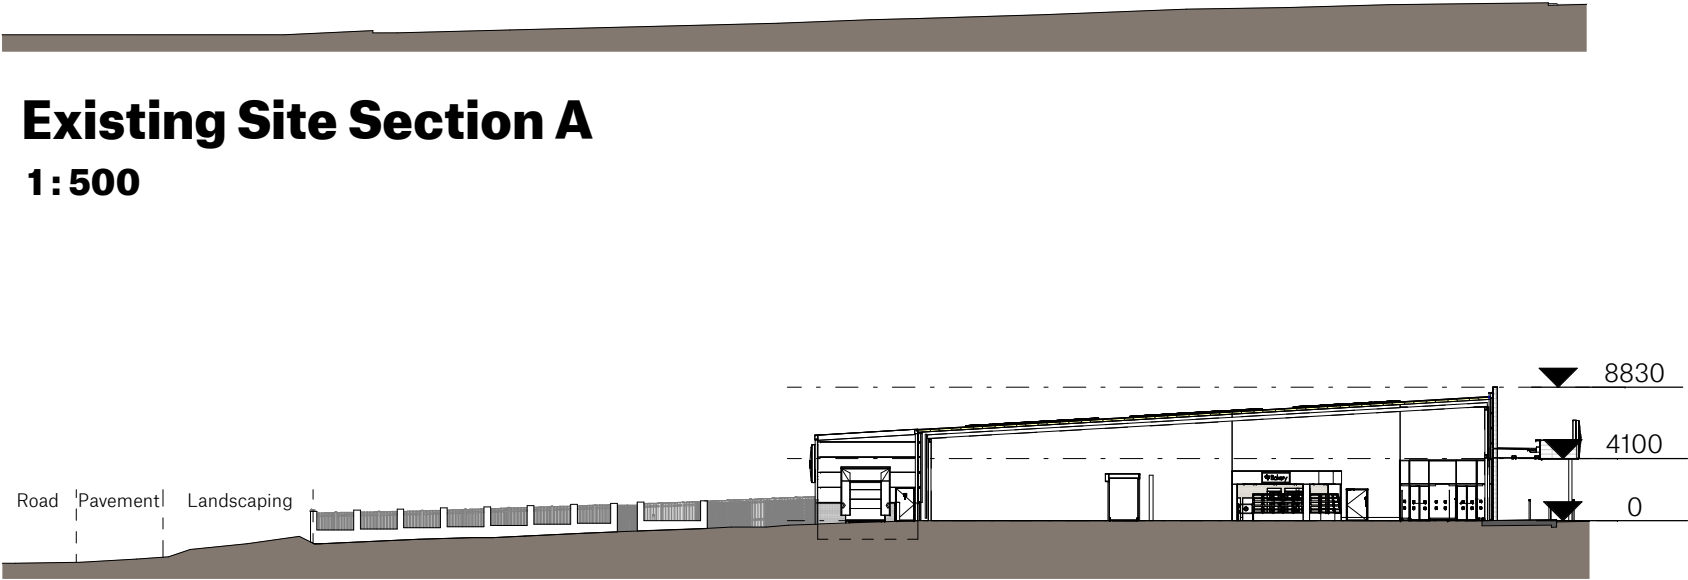


Proposed Site Section A

1:500




Existing Site Section B

1:500

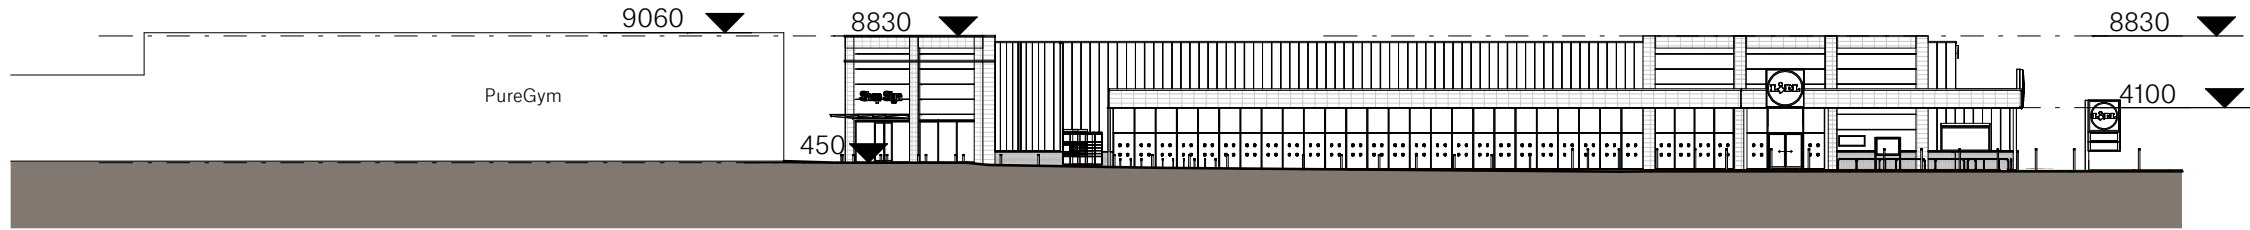


Proposed Site Section B

1:500

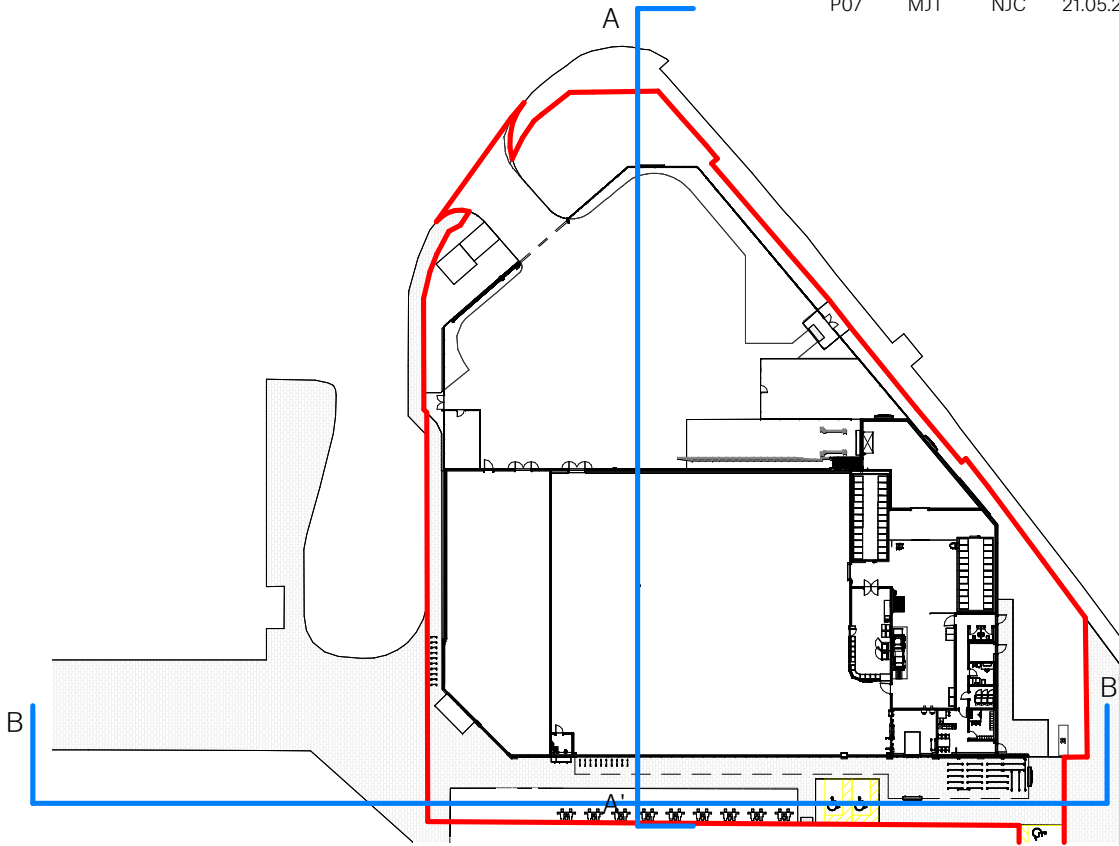

Site Section Key

1:1000

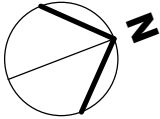

Store Specification

Bespoke

Drawing Purpose

PLANNING

This drawing has been prepared for the sole purpose of forming part of a planning application, and should not be used for any other purpose.



SPACE

Spaceworks, Benton Park Road, Newcastle upon Tyne, NE7 7LX
T: +44 (0)844 800 6660
www.spacearchitects.co.uk

Project

Lidl Kirkby

Drawing Title

Site Sections

Project No.

08984

Drawing No.

XX-XX-D-A-99005

Status

S3

Rev.

P07

Scale at A3

As indicated

File Reference: **08984-SPACE-XX-XX-D-A-99005-S3-P07**

This drawing is Copyright - Check all dimensions on site - Inform originator of any discrepancies - Work to figured dimensions only - Do not scale