


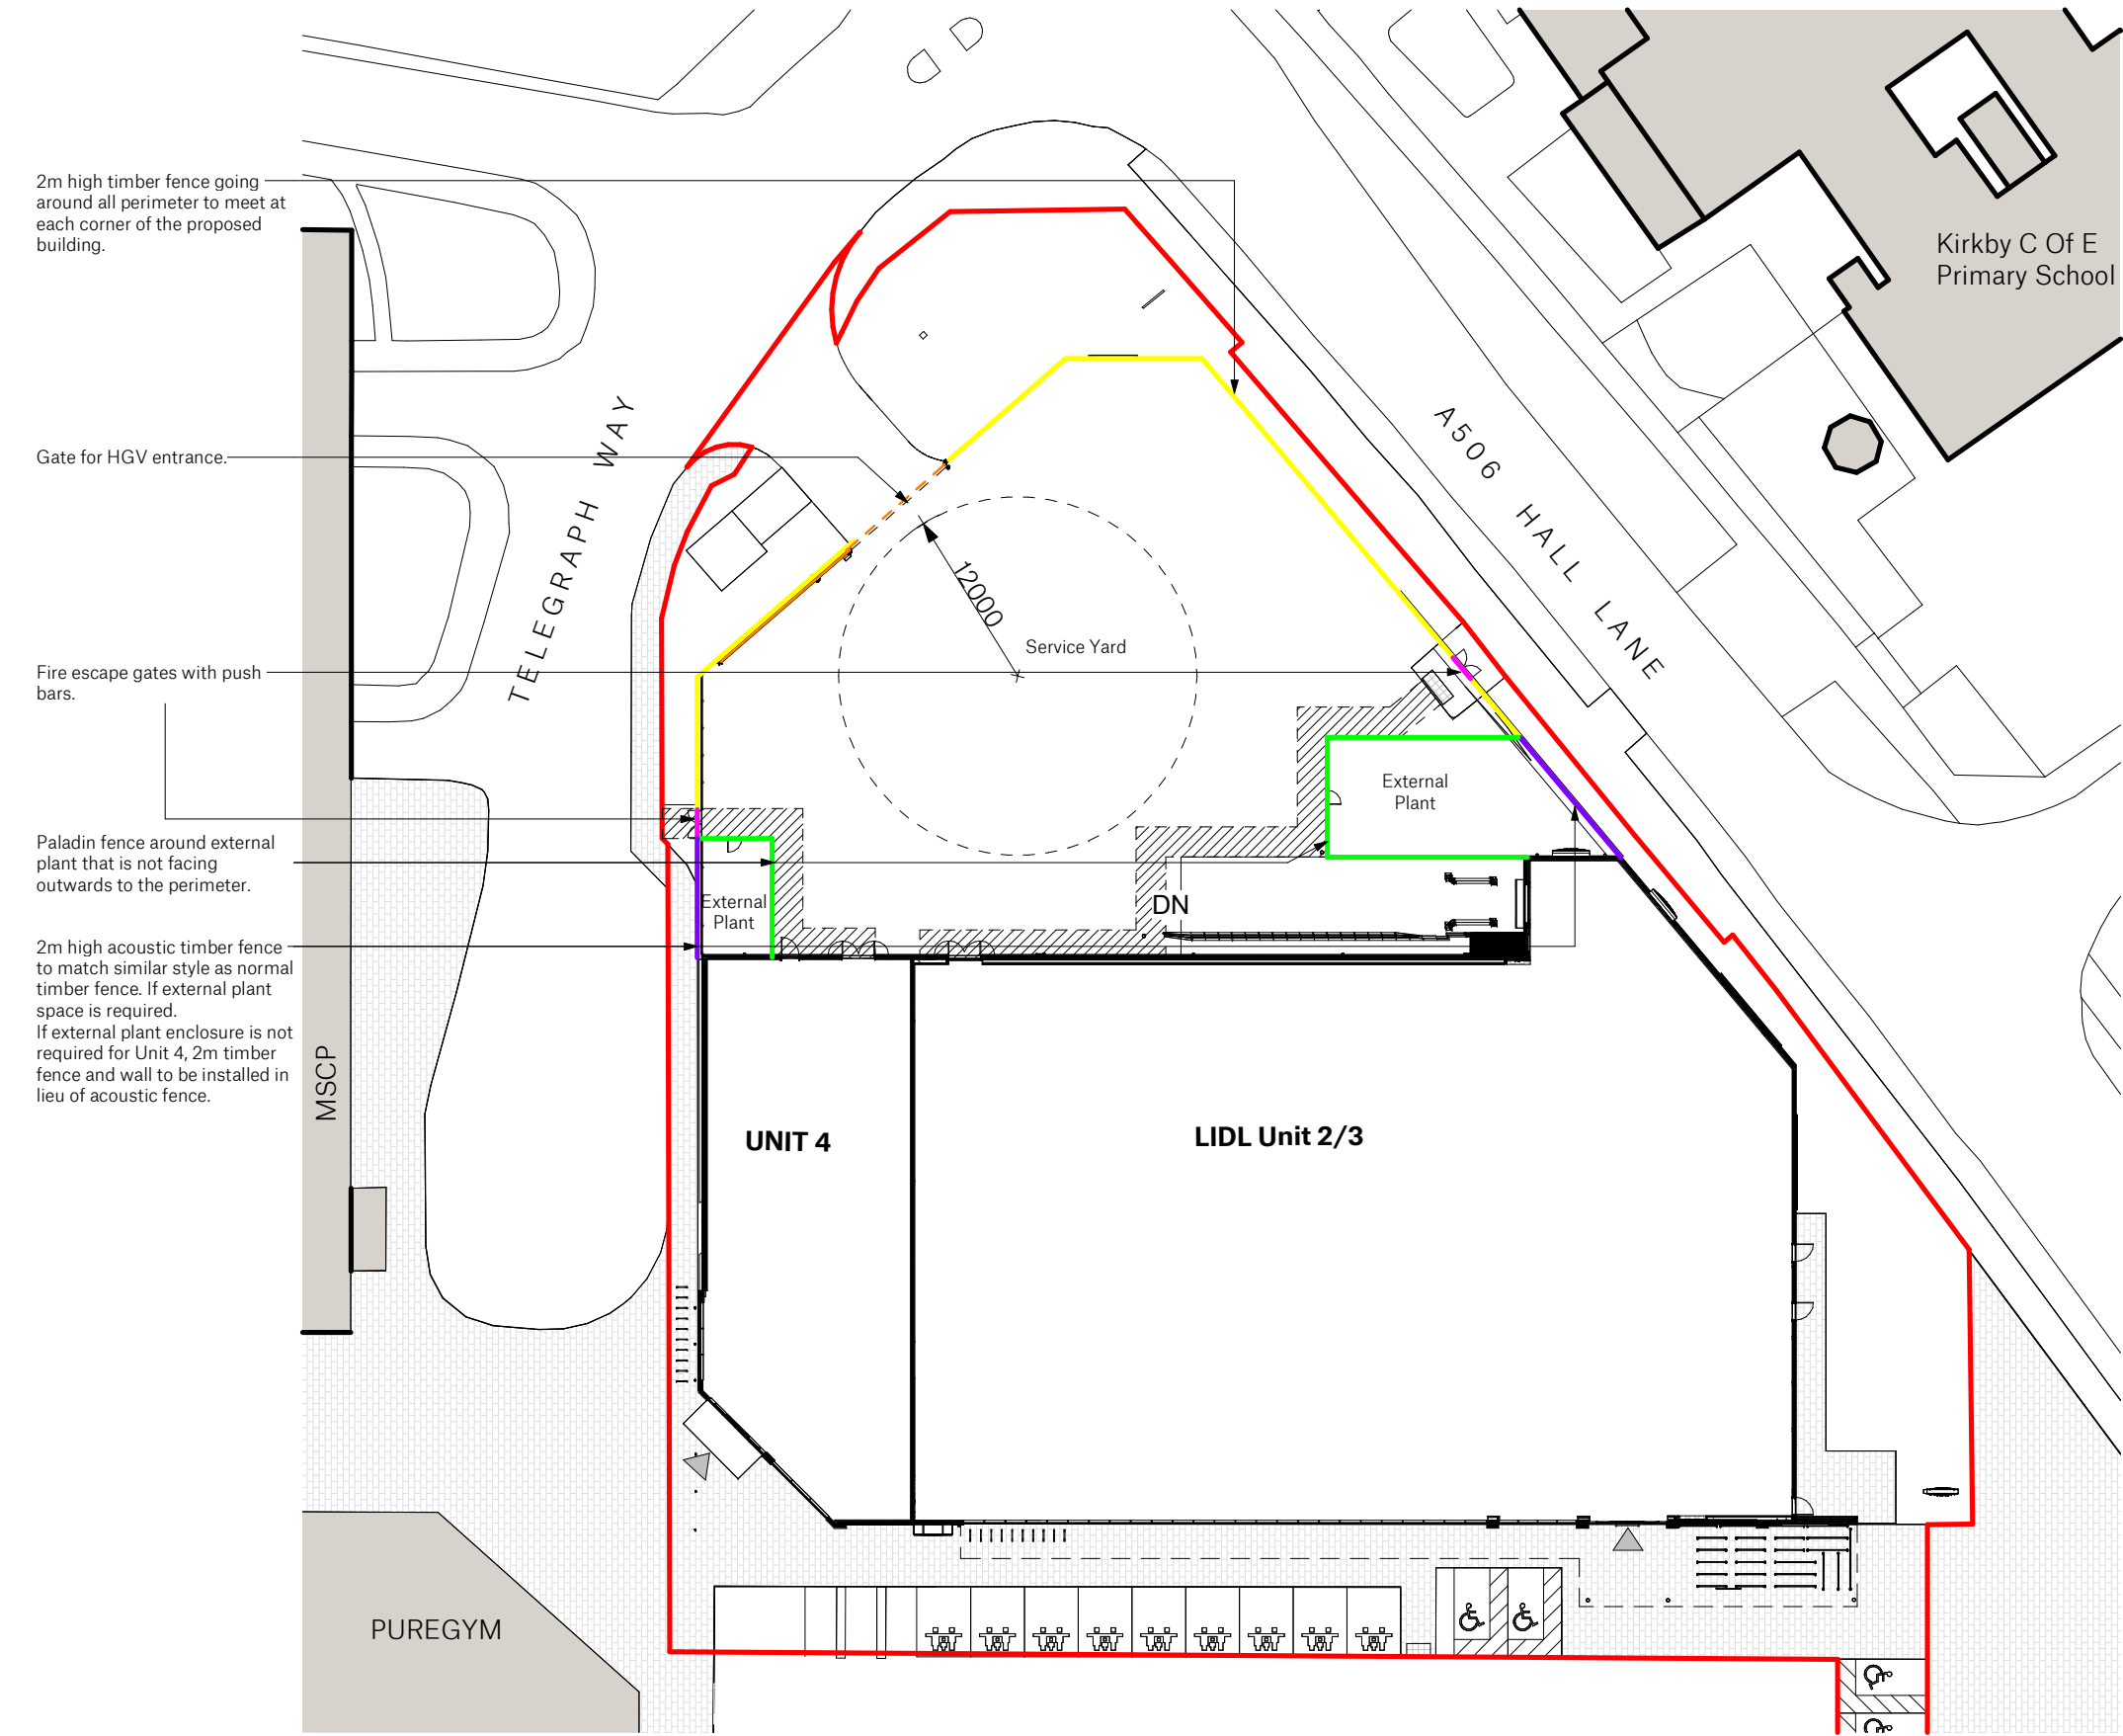


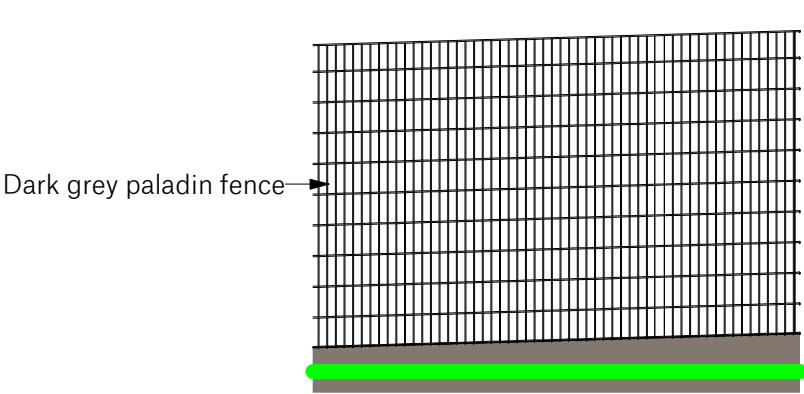


Proposed Boundary Treatment Plan
1: 500

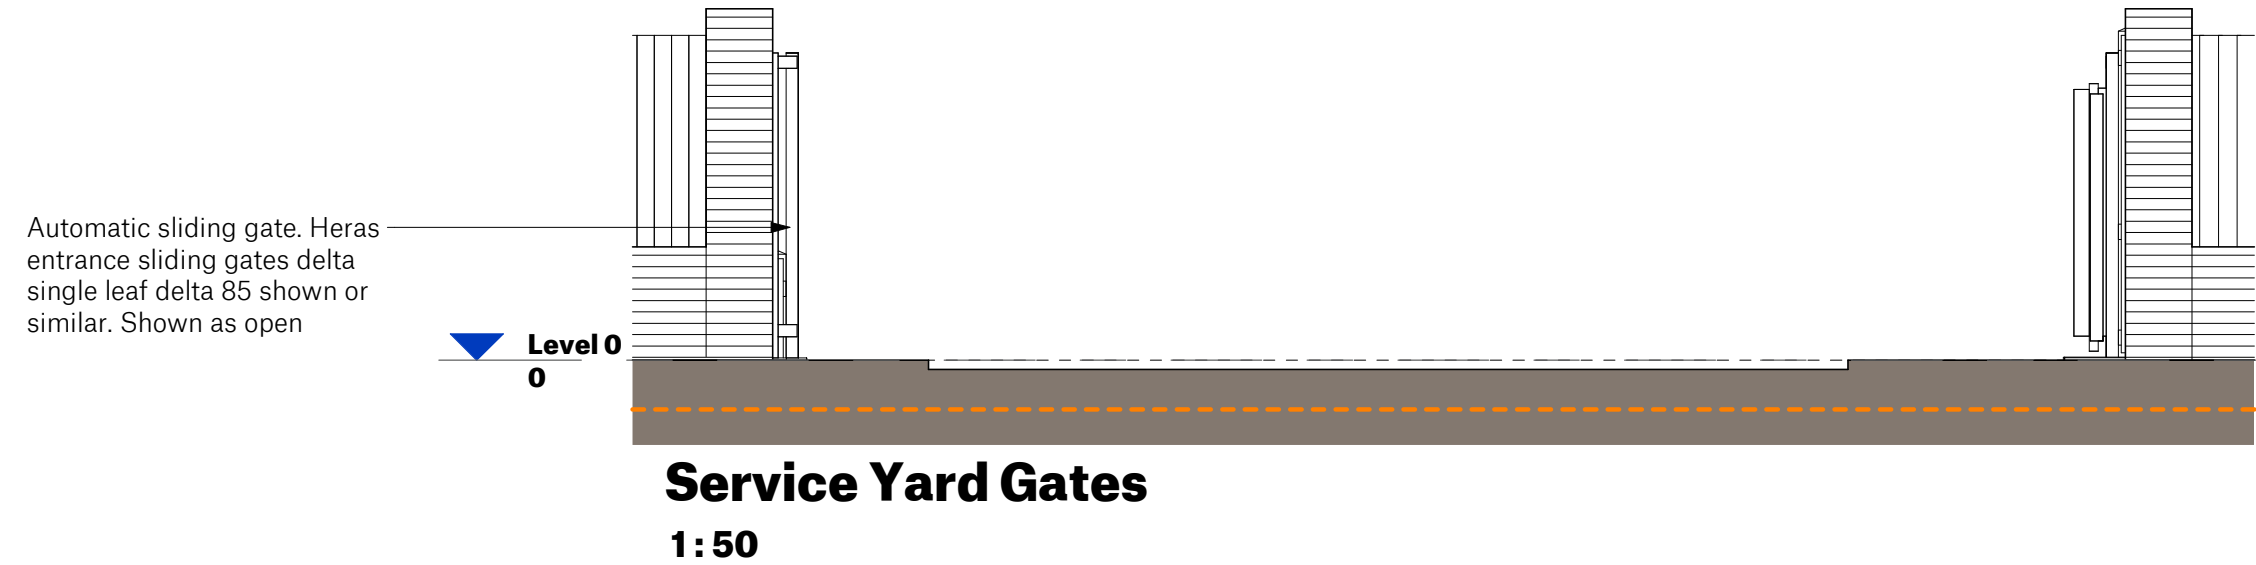


Paladin Fencing
1: 50

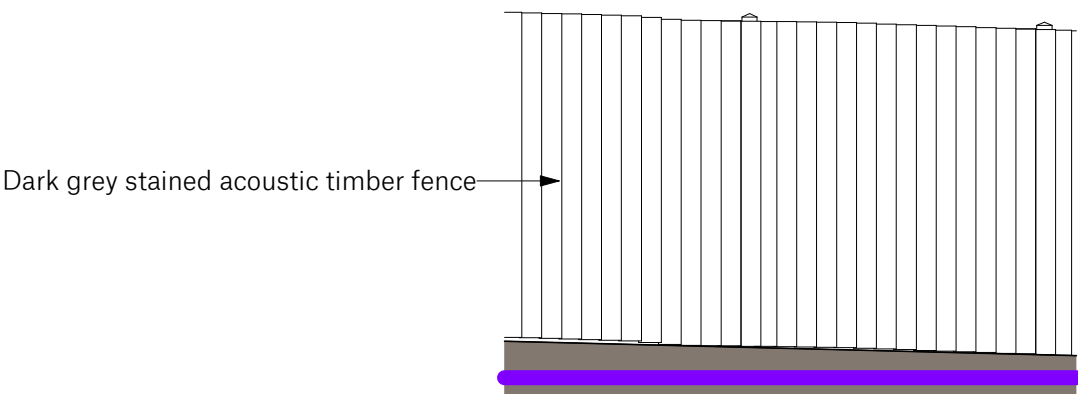

Acoustic Fence
1: 50

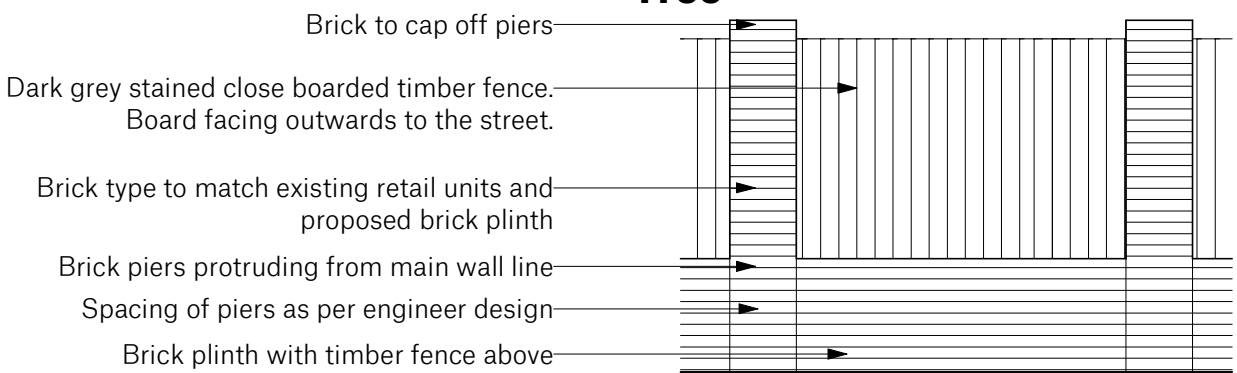

Brick with timber fence
1: 50

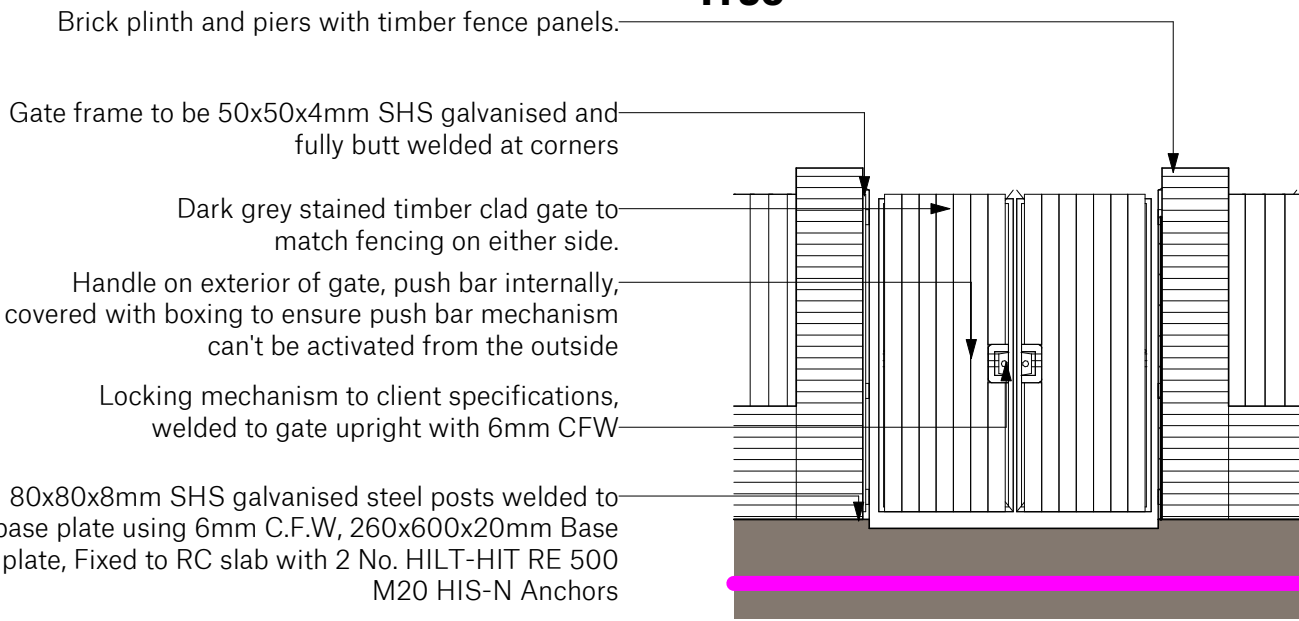


Escape Gates
1: 50



SITE BOUNDARY TREATMENT KEY

- Proposed - 2m timber acoustic fence
- Proposed - Brick plinth and piers with timber fence panels.
- Proposed - 2m LIDL spec grey paladin fence
- Proposed - Paladin fence escape access gates
- Proposed - Automated metal sliding gate
- Proposed - Automated metal sliding gate - opening

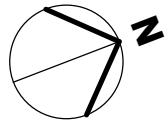

Store Specification
Bespoke
Drawing Purpose
PLANNING
This drawing has been prepared for the sole purpose of forming part of a planning application, and should not be used for any other purpose.



SPACE

Spaceworks, Benton Park Road, Newcastle upon Tyne, NE7 7LX
T: +44 (0)844 800 6660
www.spacearchitects.co.uk

Project
Lidl Kirkby
Drawing Title
Proposed Boundary Treatment Plan

Project No. 08984	Drawing No. XX-XX-D-A-99001	Status S3	Rev. P17	Scale at A2 As indicated
File Reference: 08984-SPACE-XX-XX-D-A-99001-S3-P17				

This drawing is Copyright - Check all dimensions on site - Inform originator of any discrepancies - Work to figured dimensions only - Do not scale