


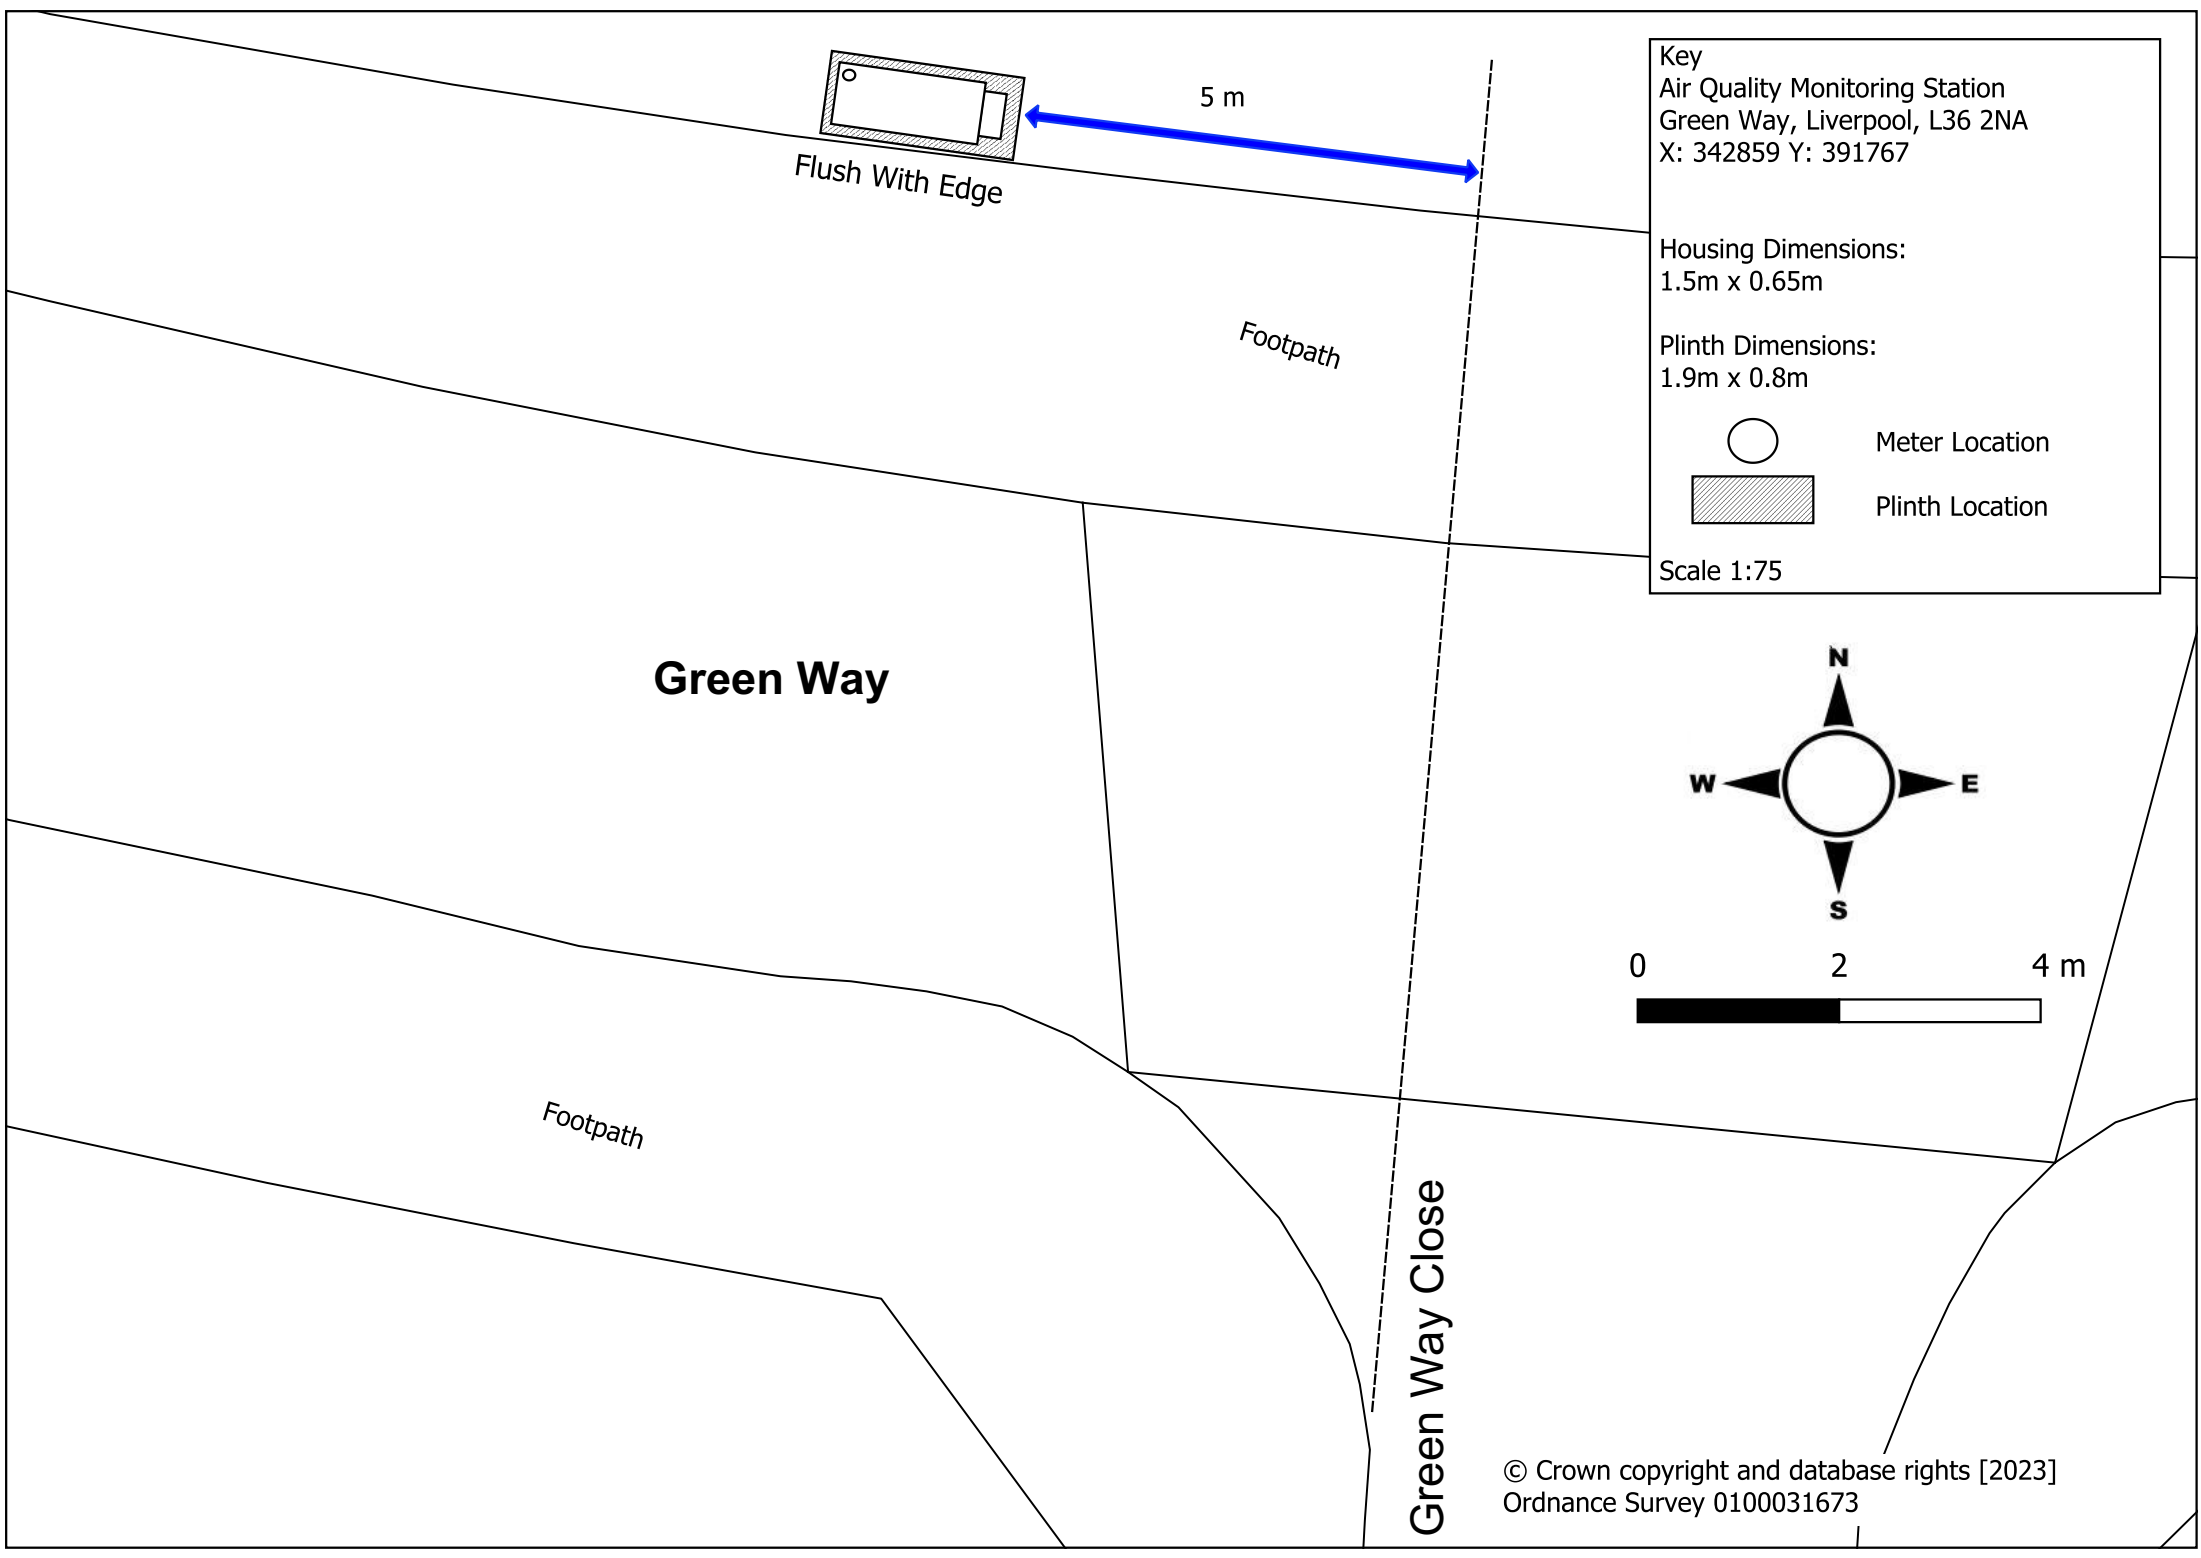

Key
Air Quality Monitoring Station
Green Way, Liverpool, L36 2NA
X: 342859 Y: 391767

Housing Dimensions:
1.5m x 0.65m

Plinth Dimensions:
1.9m x 0.8m

Scale 1:75

