



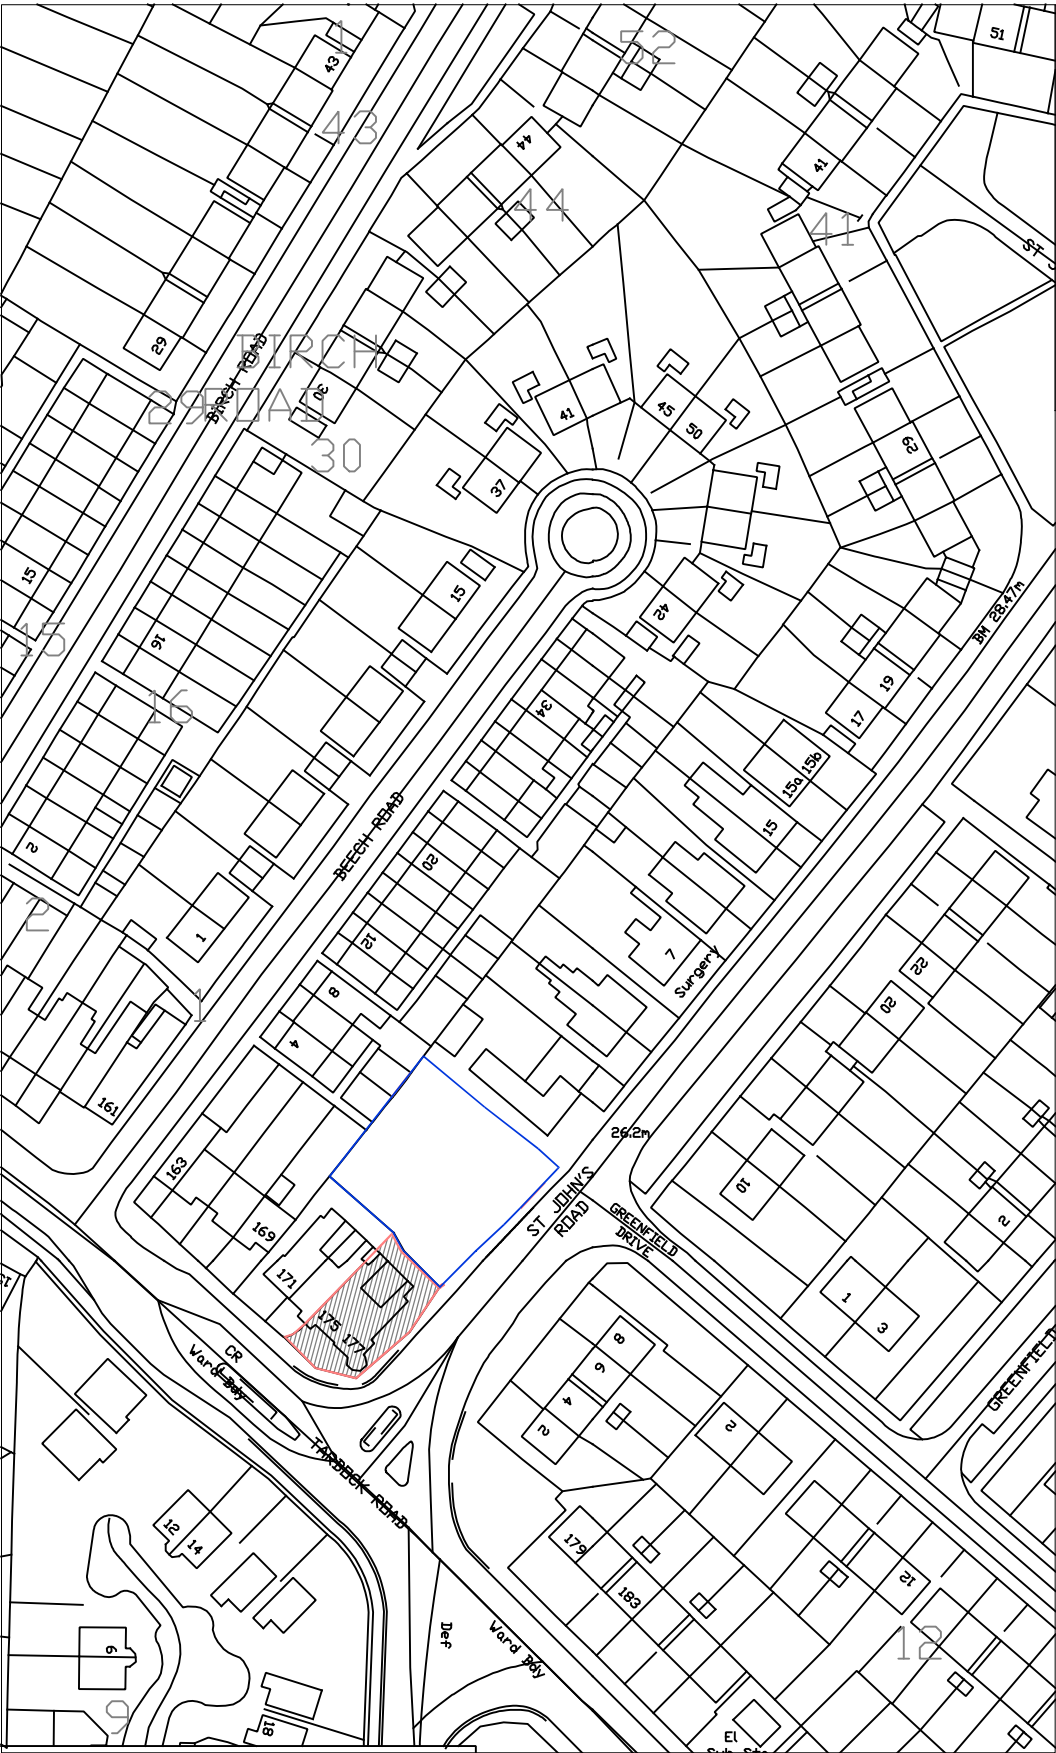

1:1250

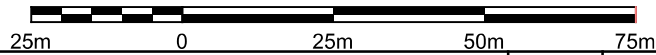

Project
NEW SHOP FRONTAGE AND ASSOCIATED INTERNAL
ALTERATIONS AT 175 - 177 TARBOCK ROAD, HUYTON. L35 6TG

Client
MR C NAVARATNAM

Contract. No.	Drg.No.	Revision	Scale	1:1250	@ A4
	1		By	MCC	Date
			Chkd		JUNE 2026

Drawing Title
SITE LOCATION PLAN

MAT Design Limited
Town Planning & Building
Control Consultants

Telephone:07850203448
E-mail:miketa@blueyonder.co.uk