


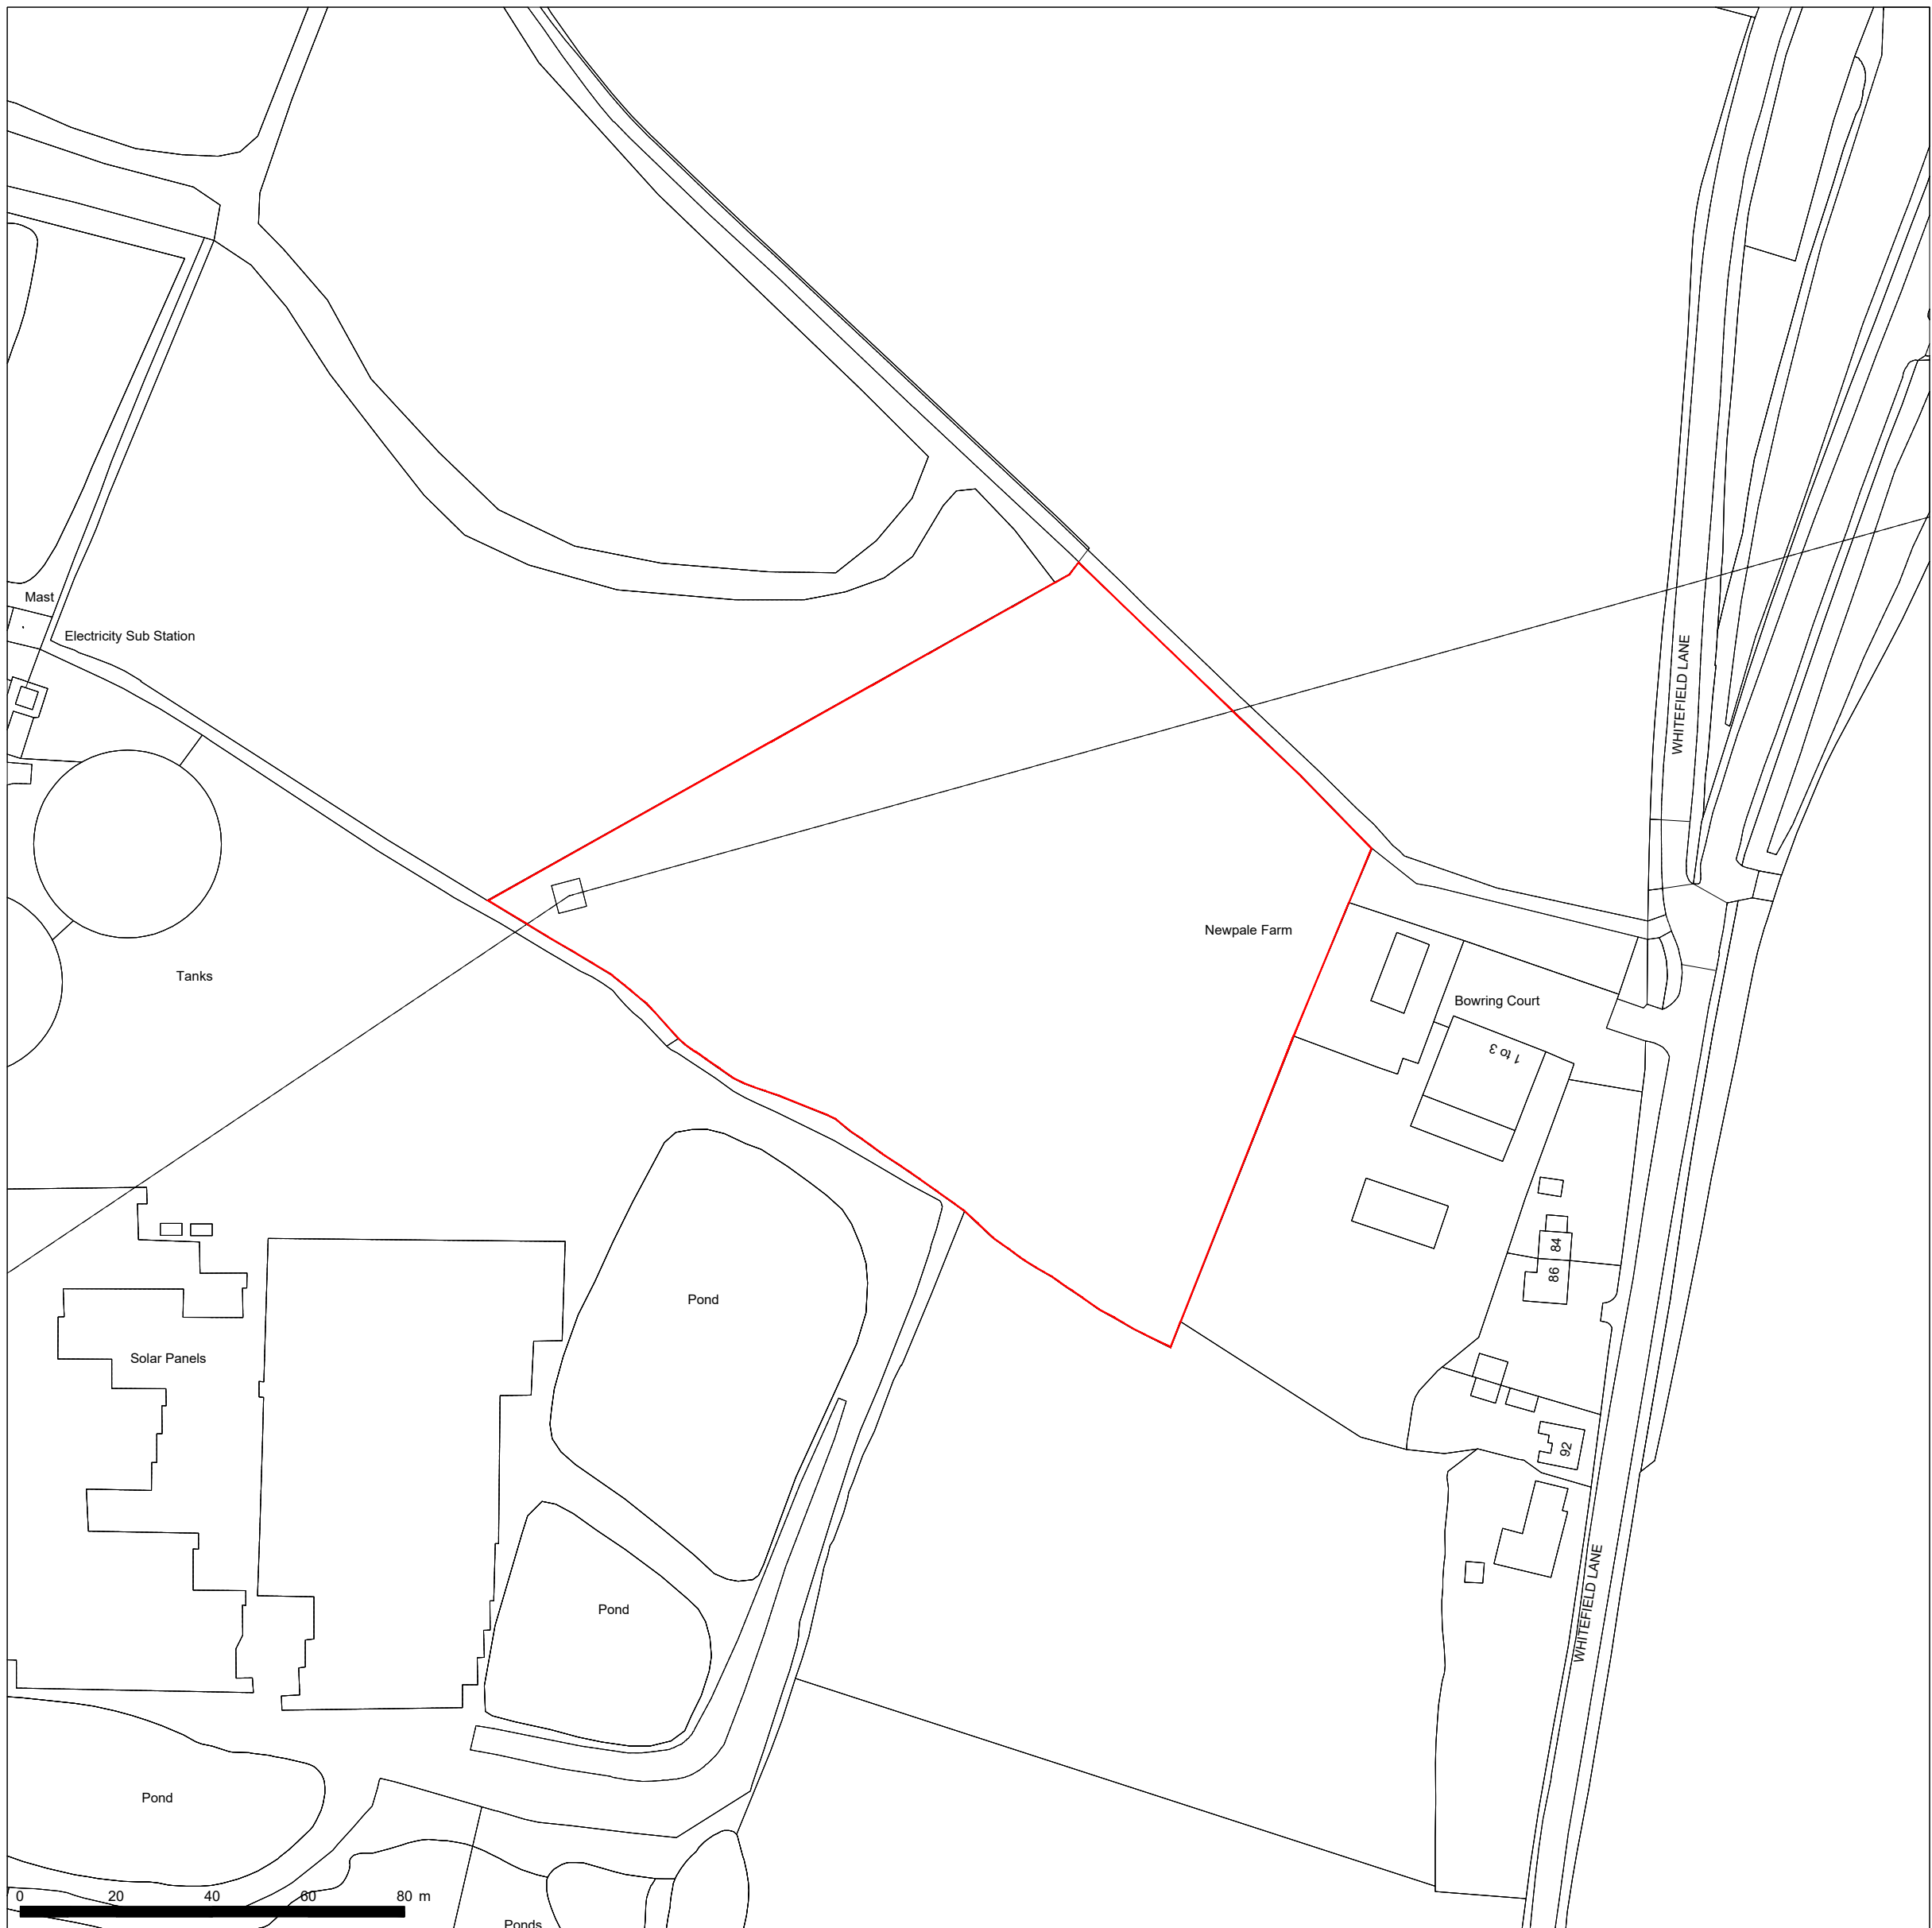

LOCATION PLAN

NEWPALE FARM,
WHITEFIELD LANE,
TARBOCK GREEN.

SCALE 1:1250 @ A3