
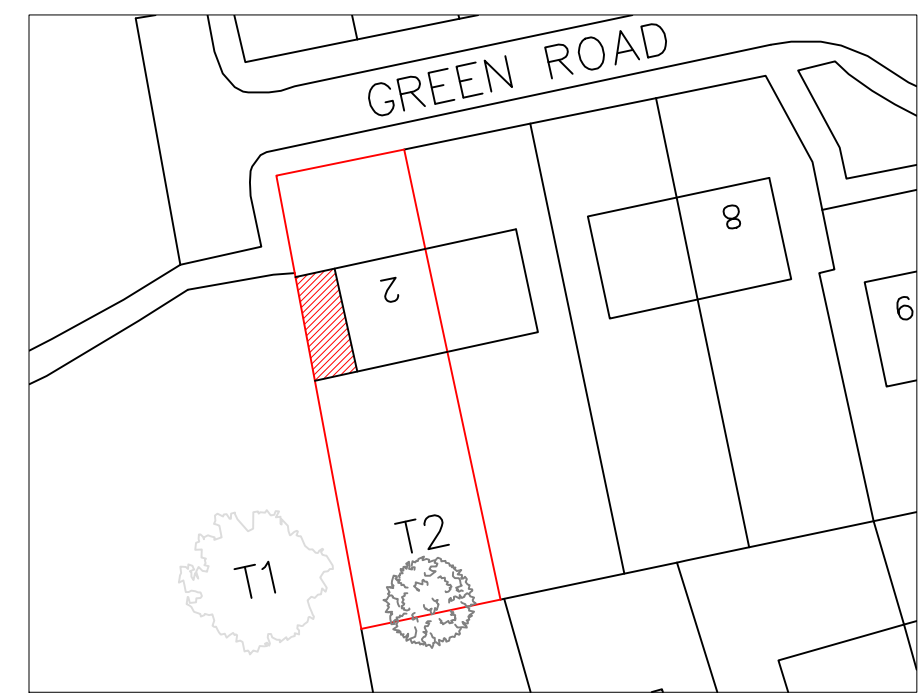
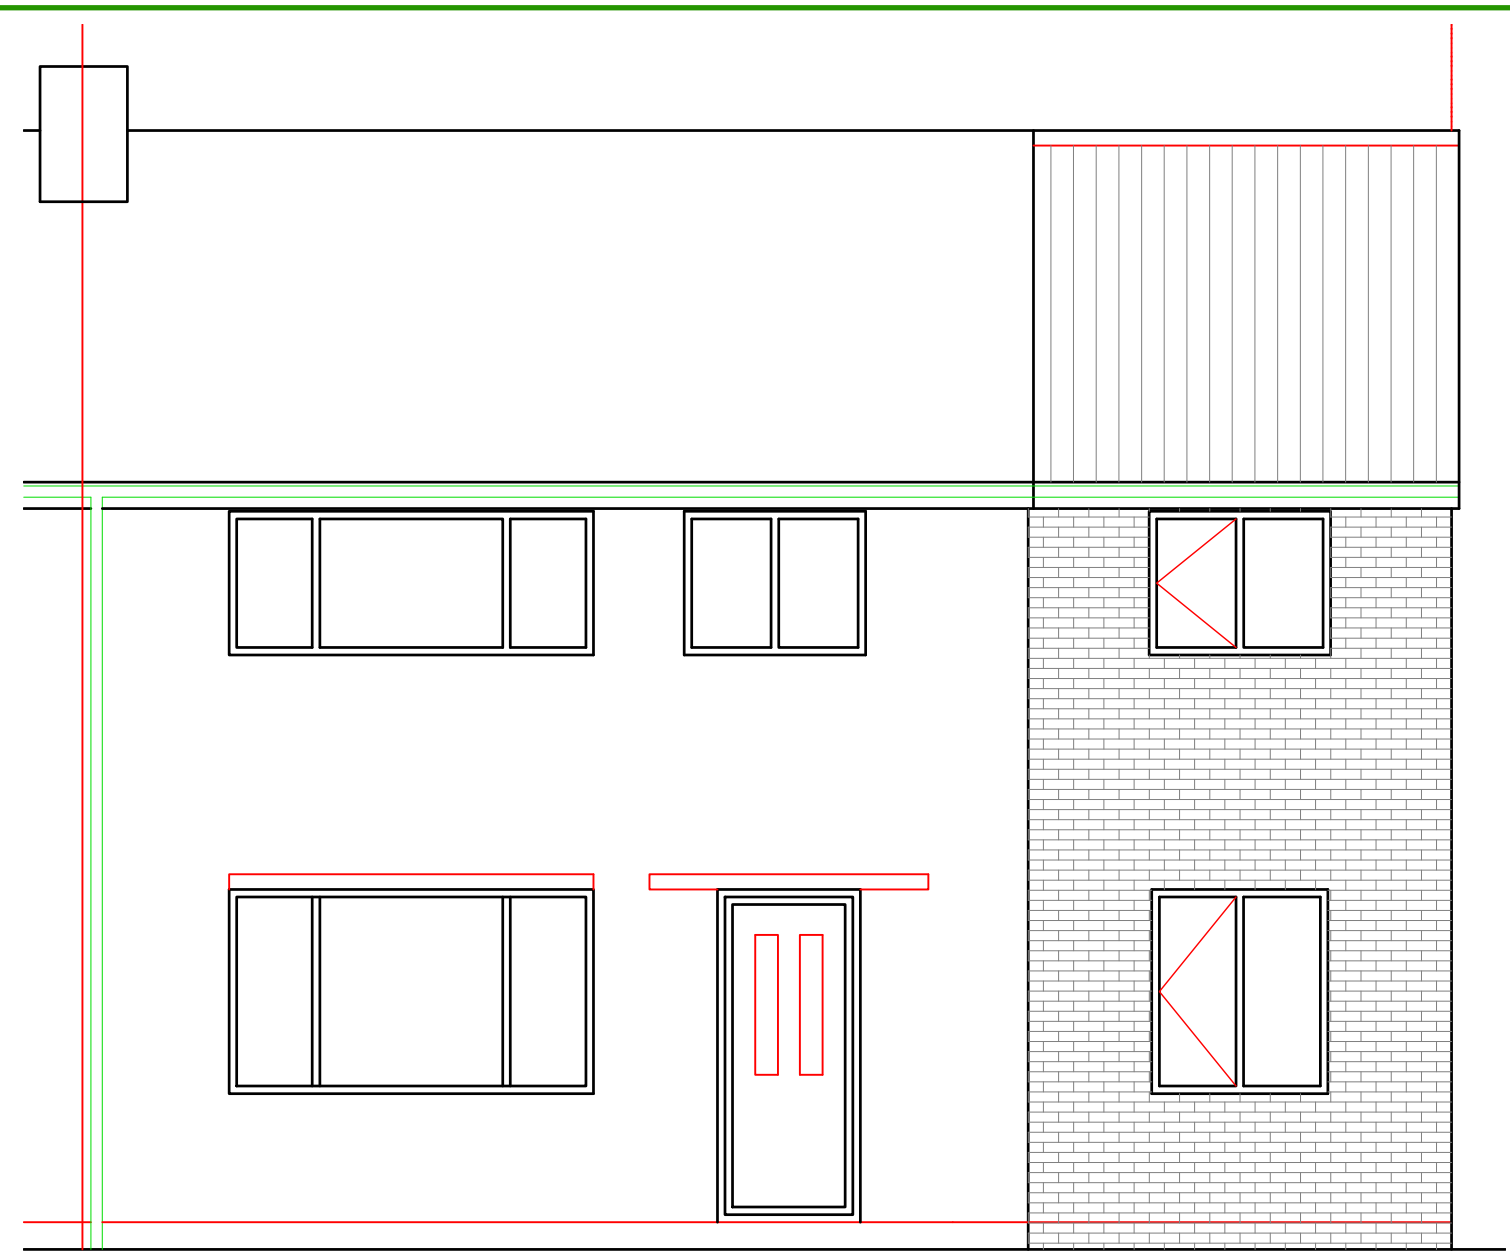


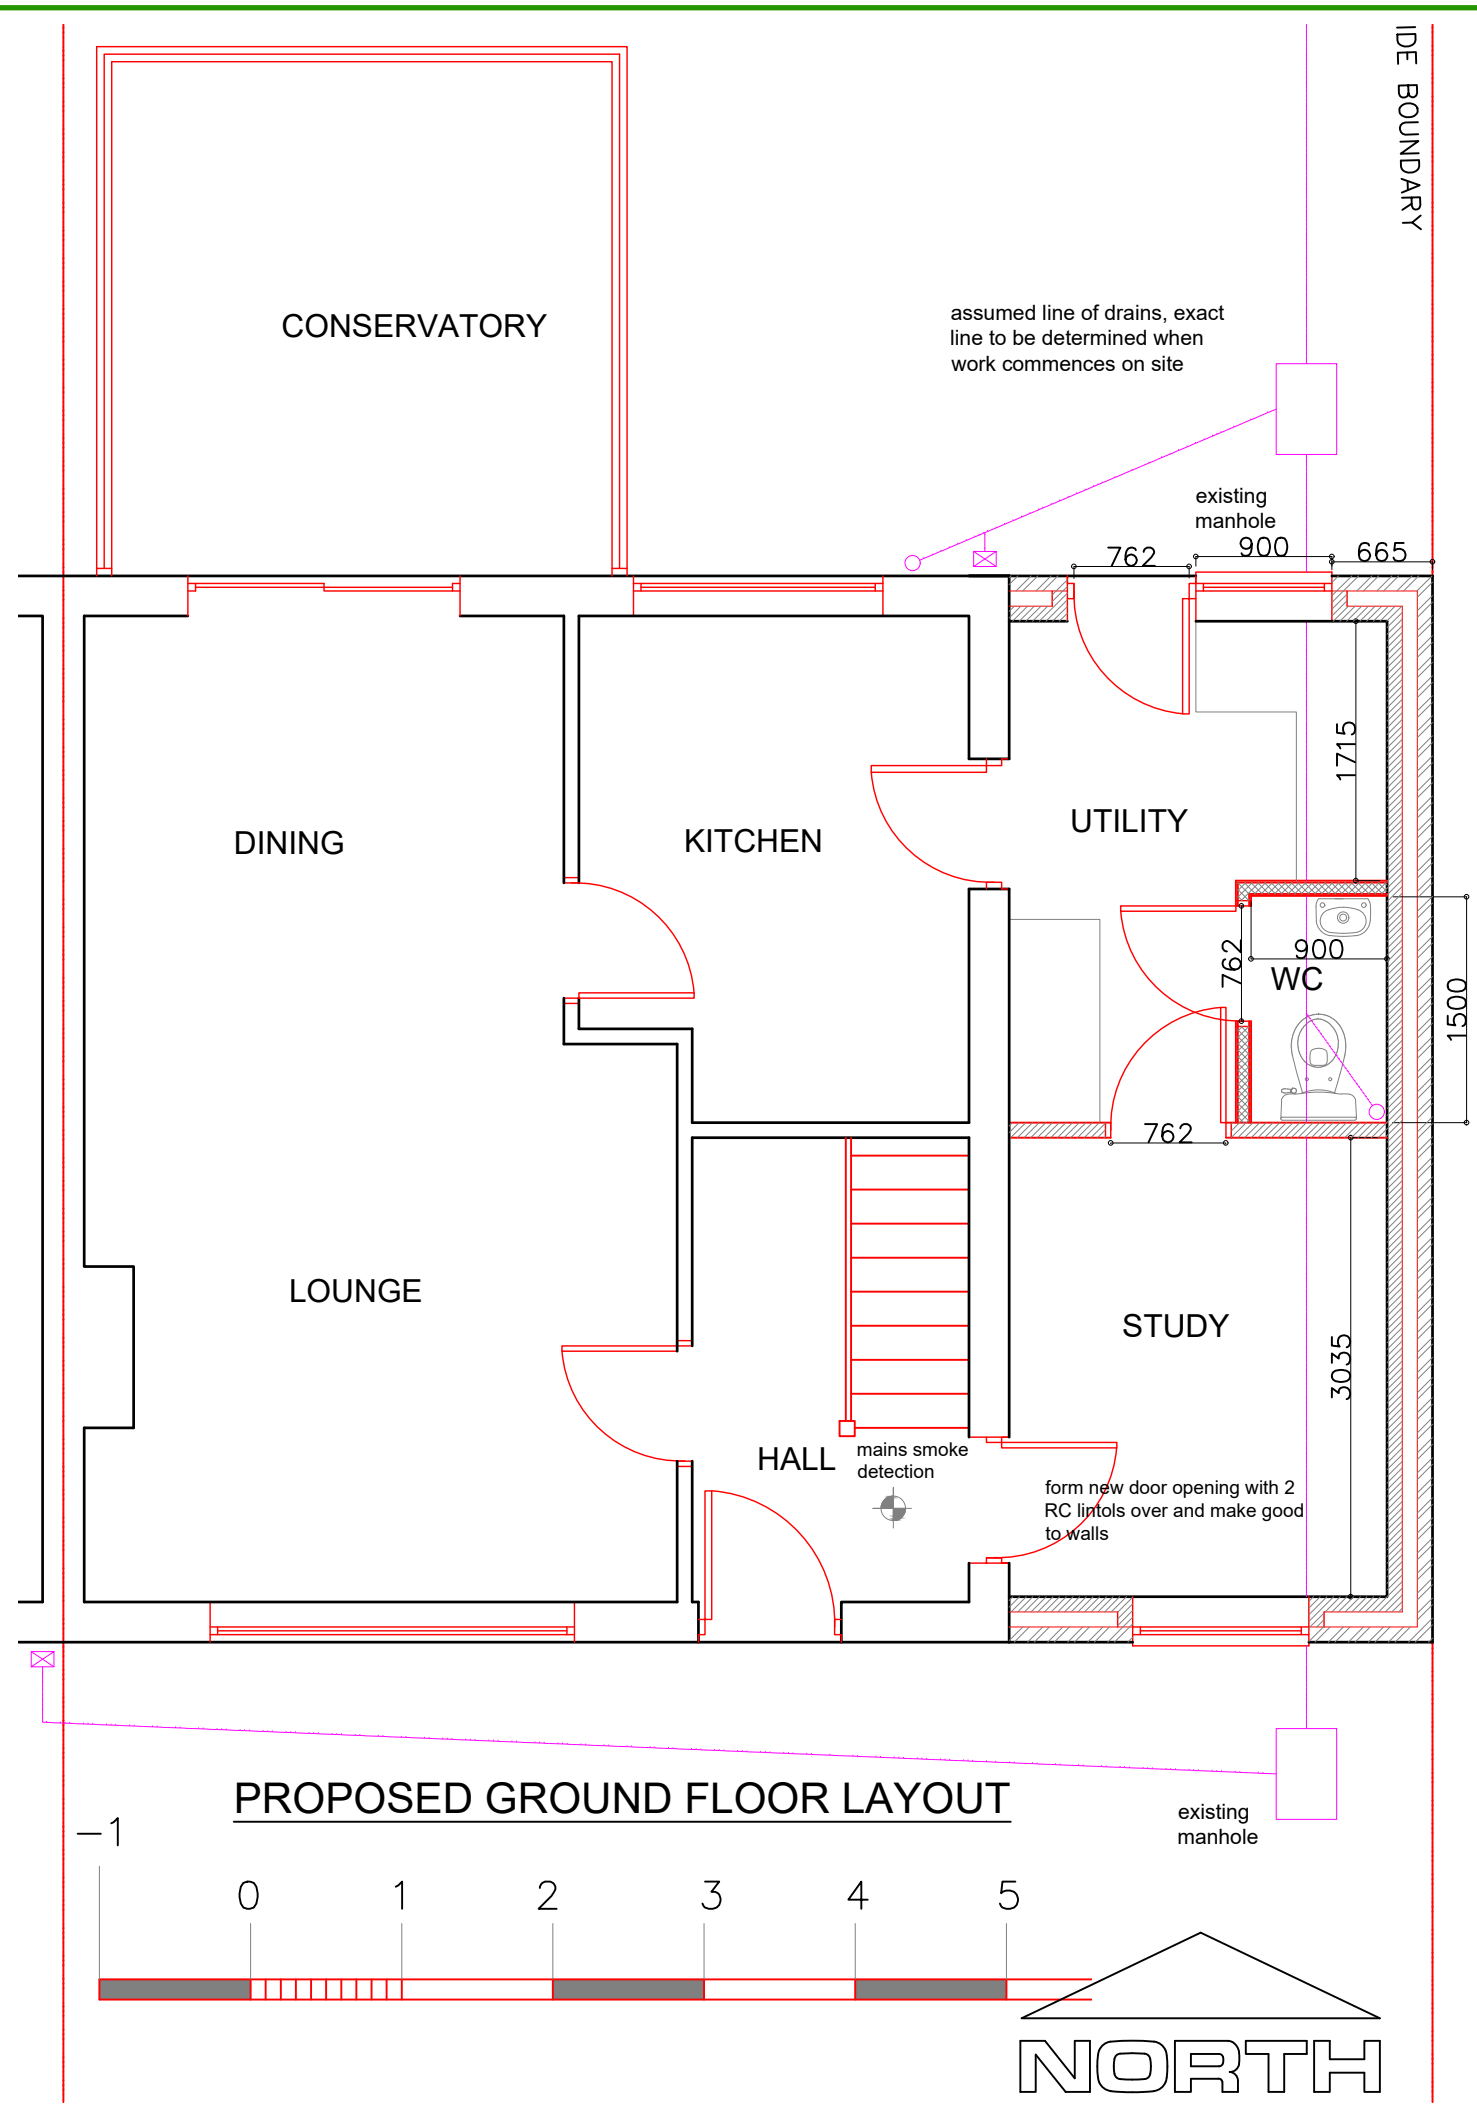

| Revision                                                      | Description | Date |
|---------------------------------------------------------------|-------------|------|
| PROJECT                                                       |             |      |
| CONSTRUCT NEW 2 STOREY SIDE EXTENSION @ 2 GREEN ROAD, PRESCOT |             |      |
| DATE: APRIL 2021                                              |             |      |
| PLAN NO. 02/04/02                                             |             |      |
| SCALE: 1:50 & 1:500 @ A3                                      |             |      |