




Proposed Block Plan Scale 1:200

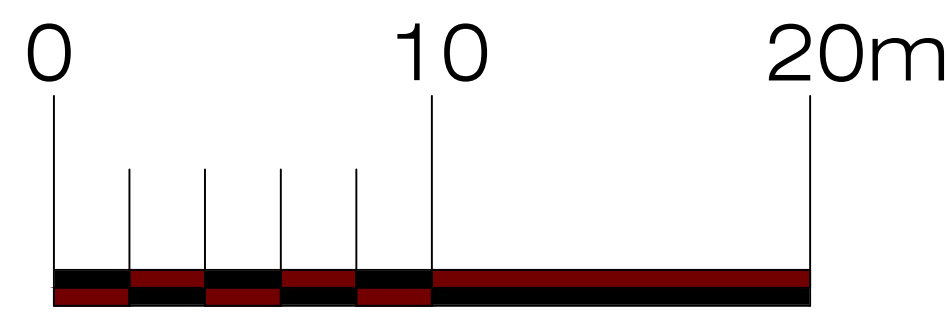

© Crown Copyright and
database rights 2022 OS
100047474

Address 17 Tavington Road, L26			
Drawing title Proposed Block Plan			
Chkd	Appvd	date	scale 1:200 © A2
DRAWING No. 004			drawn rev